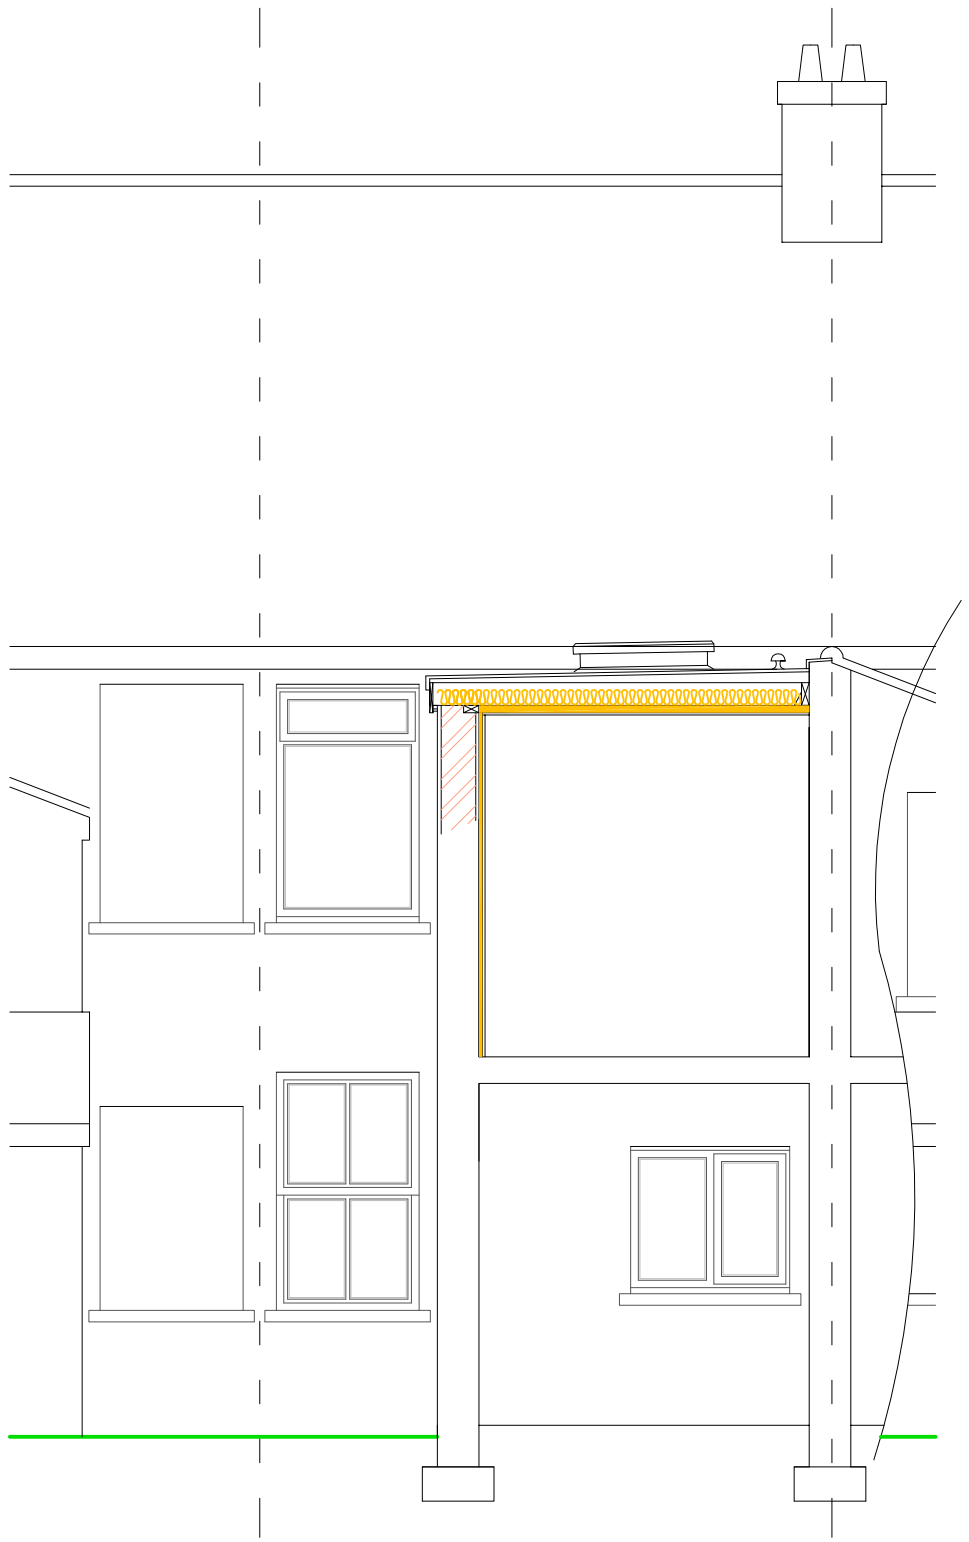

PROPOSED CROSS SECTION 'AA'

SCALE

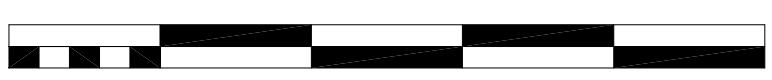

METRES

SUSSEX BUILDING CONSULTANCY LIMITED

10 HENRY STREET, BOGNOR REGIS,
WEST SUSSEX.

SCALE - 1/50 REV - A DATE - 17/03/2016

partner LABC
3 NORTHCOTE ROAD
BOGNOR REGIS
PO21 5LZ
TEL/FAX - (01243) 861379

ARUN DISTRICT COUNCIL BR/80/16/HH