

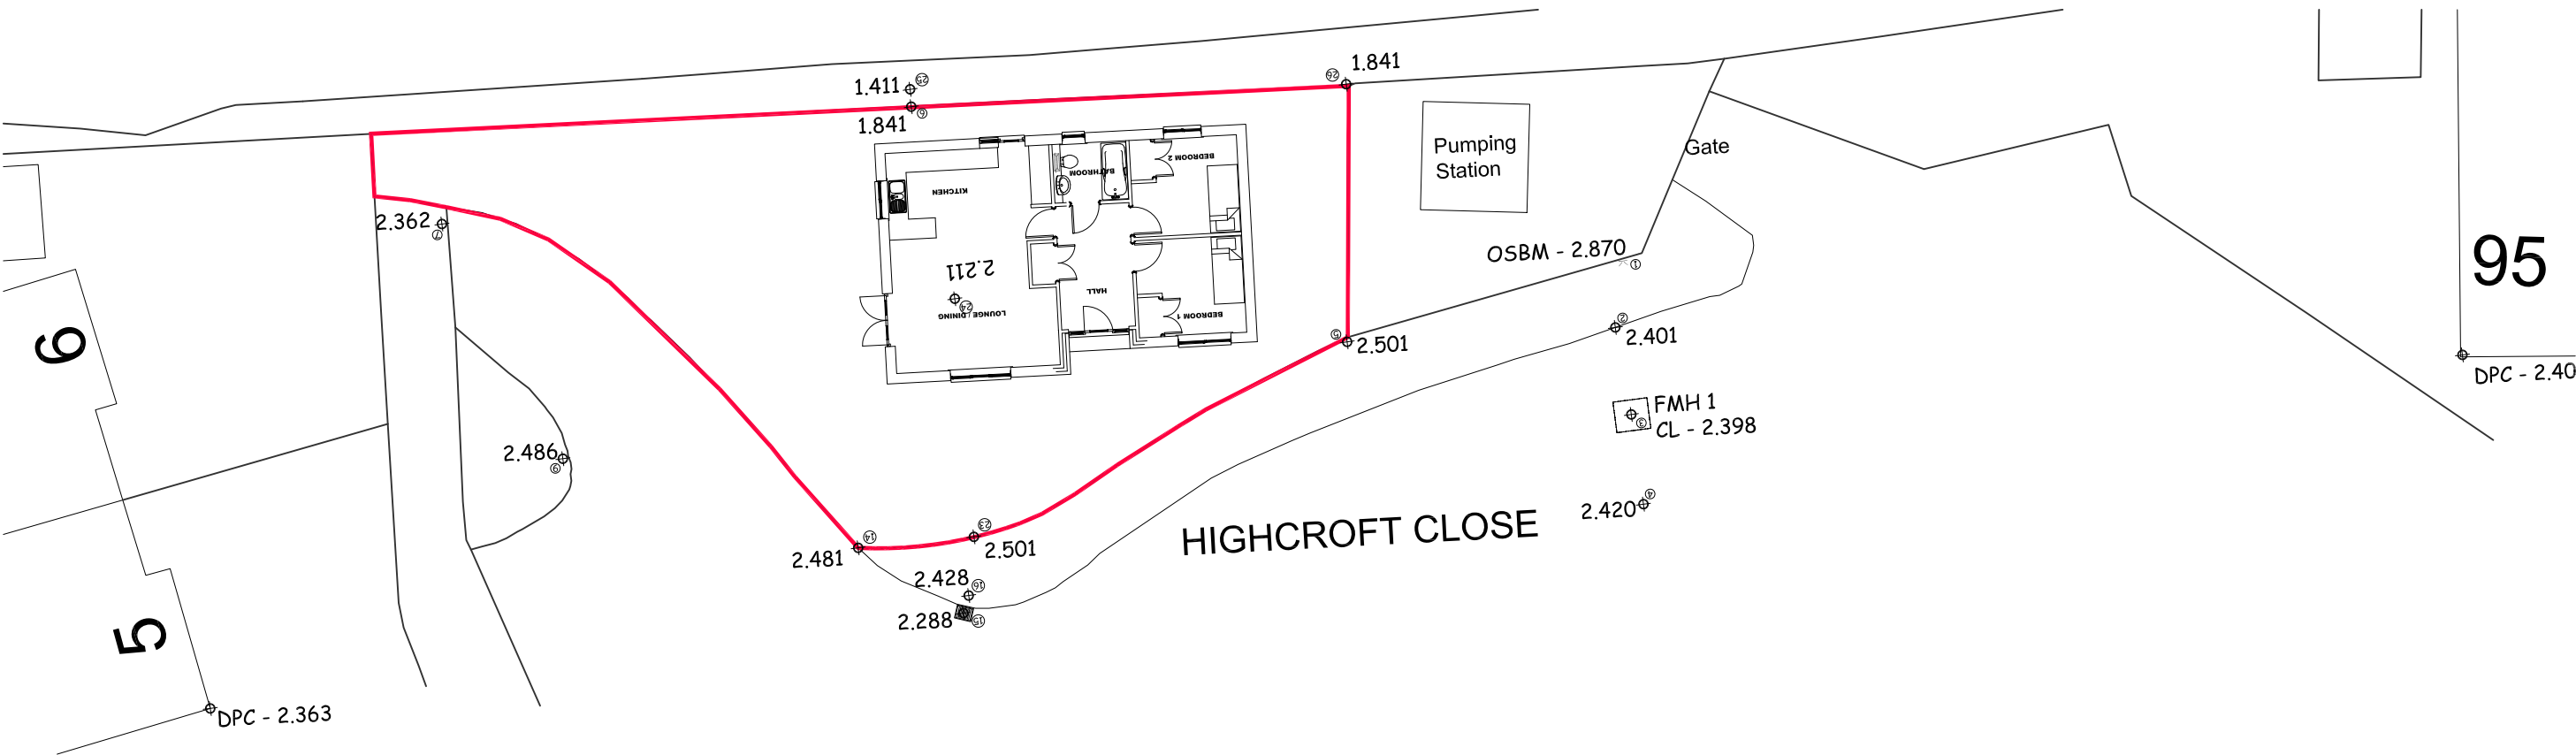


NOTES:  
1. Do not scale this drawing. Use figured dimensions only, except for Planning purposes.  
2. All dimensions must be checked on site by the contractor prior to commencement of work.  
3. All construction details are indicative and are to be checked and confirmed on site and any divergence's are to be agreed with the Contract Administrator.  
OS Licence number 100022432

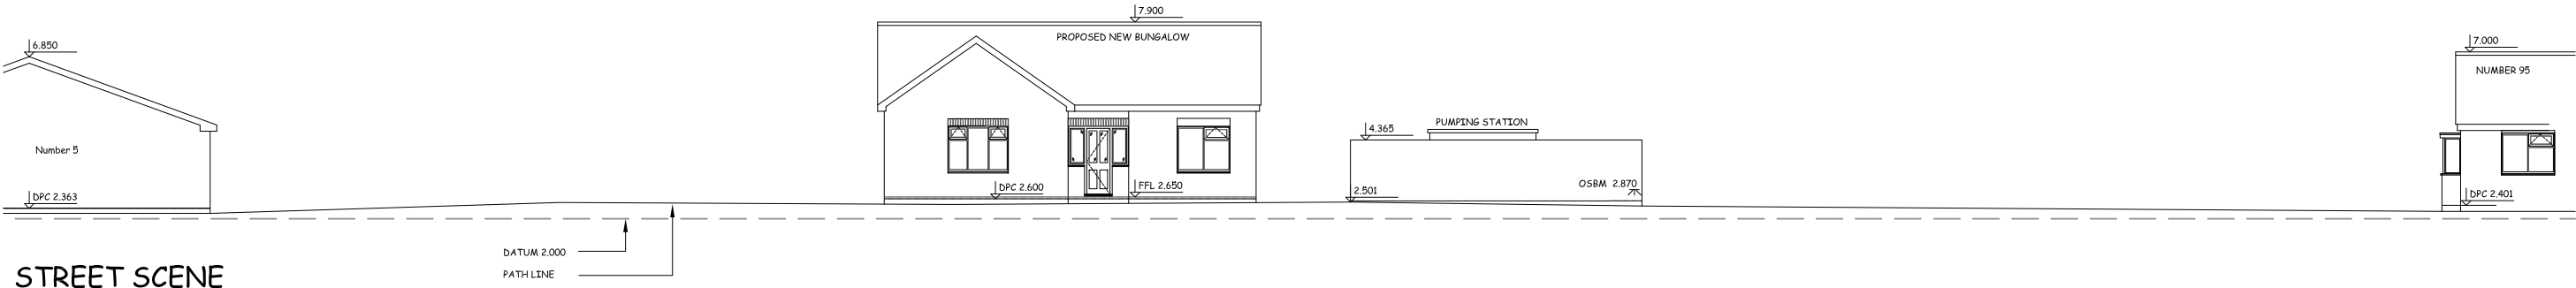

Proposed New Bungalow  
Land To The South Of Highcroft Close, Bognor Regis. PO228DS

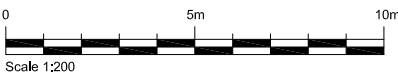

K.E. HILTON AND ASSOCIATES  
Chartered Structural Engineers

Studio 1  
Manor Nursery  
Lagness Road  
Chichester  
West Sussex  
PO20 1LJ

Tel: 01243 771158  
Mobile: 07968 333140  
E-Mail: k\_e\_hilton@yahoo.co.uk

|                     |                  |                  |                     |
|---------------------|------------------|------------------|---------------------|
| <b>STREET SCENE</b> |                  |                  |                     |
| Scale               | <b>1:200</b>     | @ A3             | Drawn By <b>ACB</b> |
| Date                | <b>JUNE 2017</b> | Checked          | <b>KEH</b>          |
| Drawing Number      |                  | <b>5070 - 05</b> |                     |