


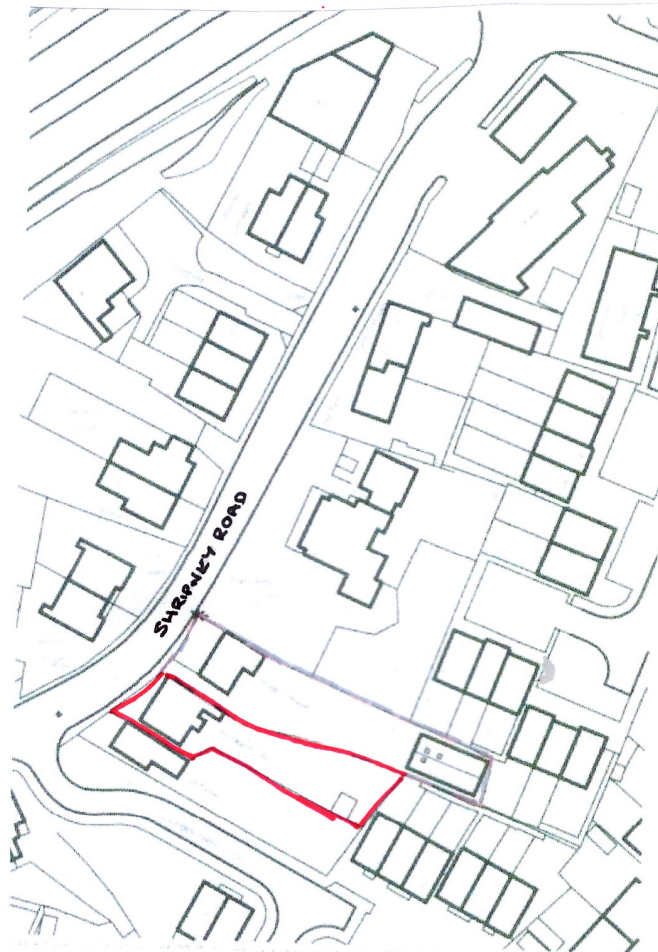

AJS DESIGN SOLUTIONS
80 Whyke Lane Chichester
West Sussex PO19 7PD
T: 07834 316 010
E: enquiries@ajsdesignsolutions.co.uk

Project Brooklands Villa, Shripney Road, Bognor Regis			
Drawing Title LocationPlan		Job No. Mar-04-15	Drawn By AJS
Status Building Reg's		Drawing No. 6	Revision
Scale 1:1250	Date 19 March 2020	THIS DRAWING IS SUBJECT TO COPYRIGHT AND SHOULD THEREFORE NOT BE REPRODUCED WITHOUT PRIOR CONSENT OF AJS DESIGN SOLUTIONS.	