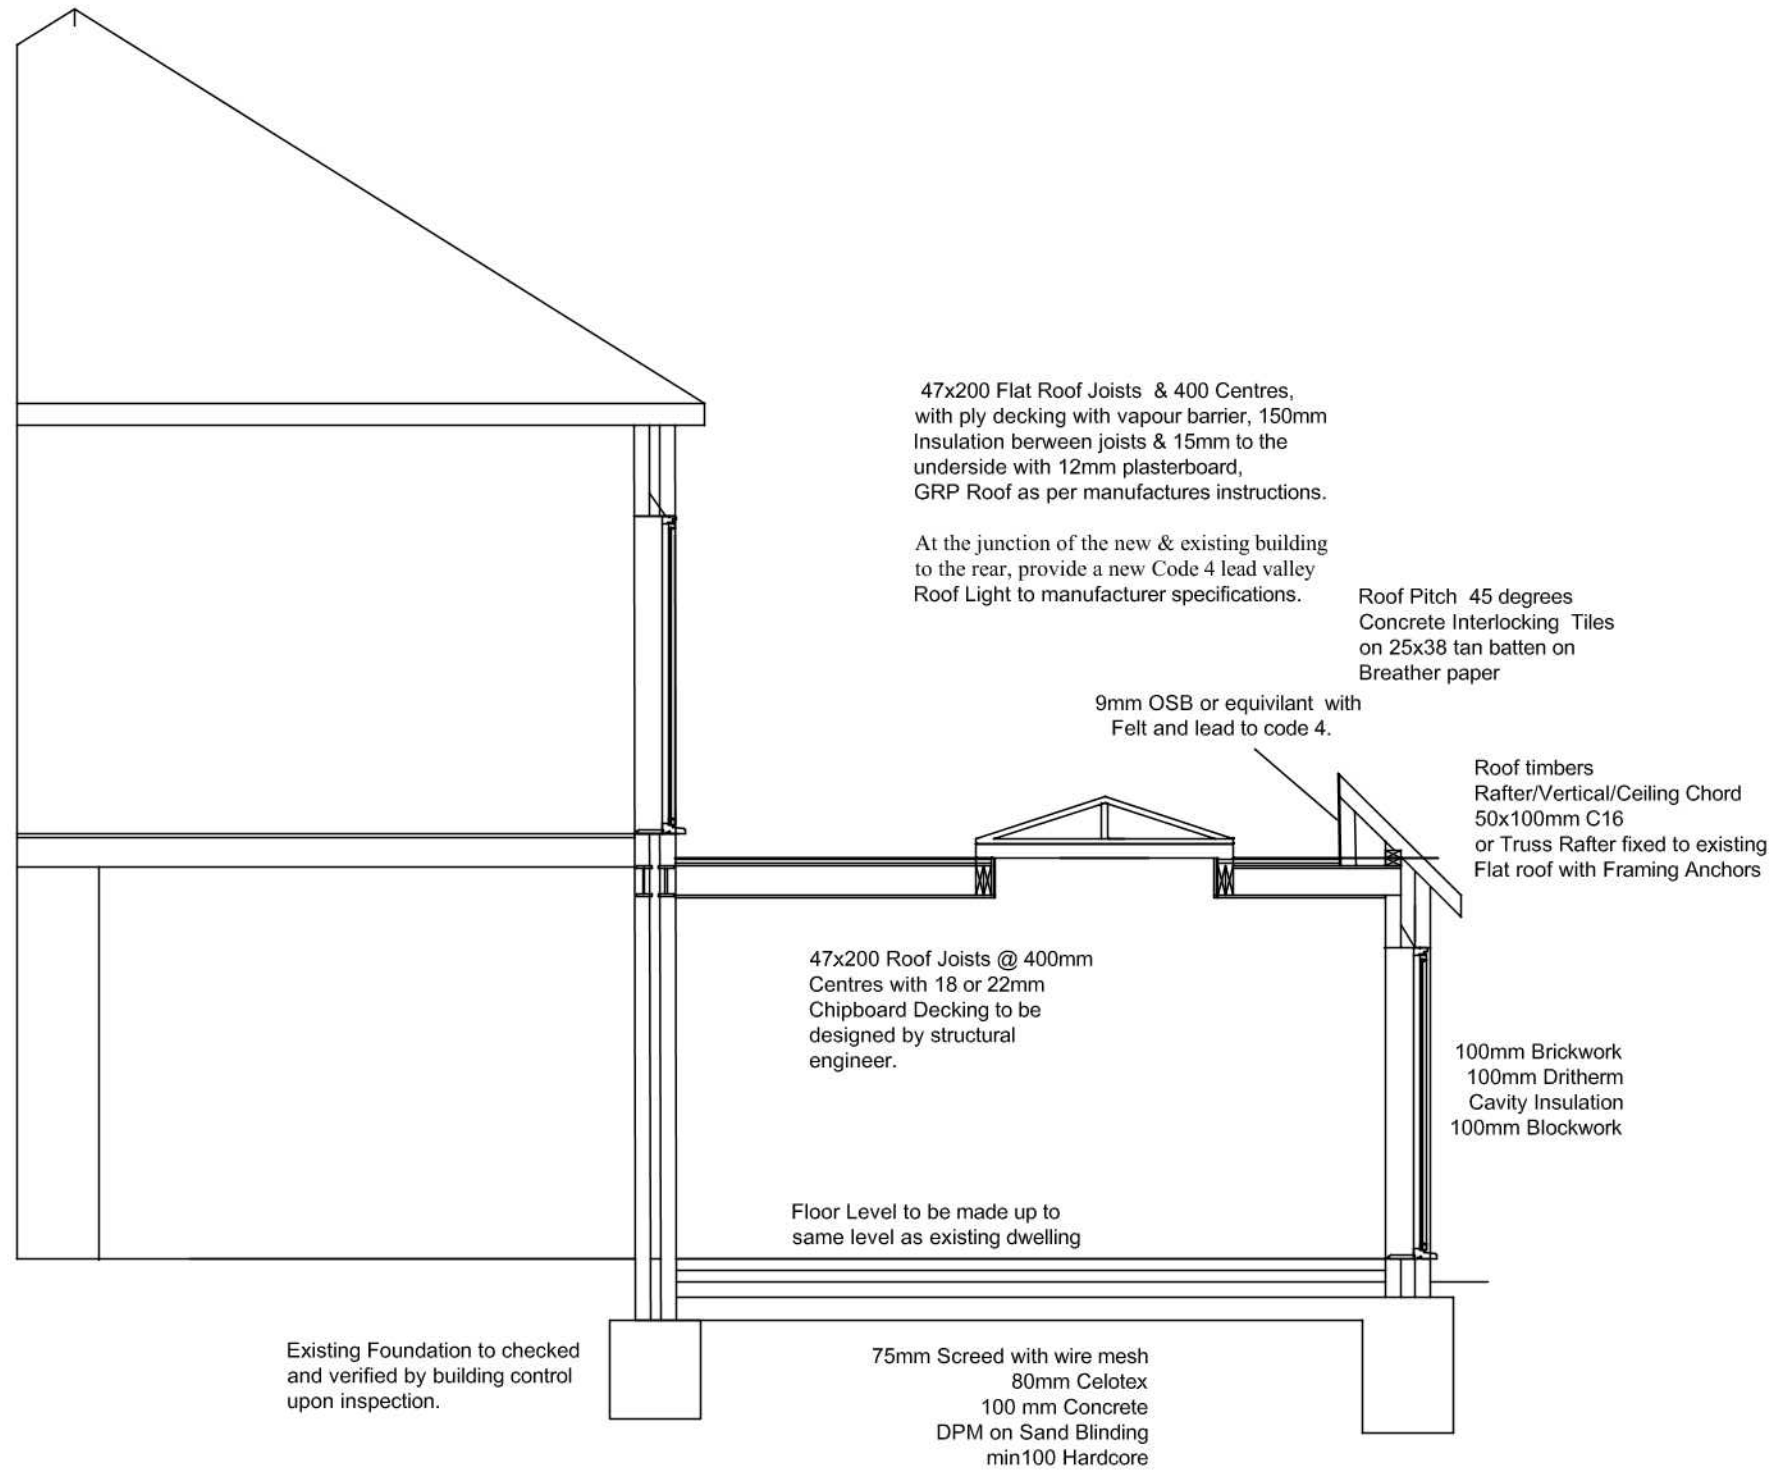


| Rev   | By | Description | Date | Client Mr M Milburn |                                                 | Status Approval |               |
|---|----|-------------|------|---------------------|-------------------------------------------------|-----------------|---------------|
| AJS DESIGN SOLUTIONS<br>80 Whyke Lane Chichester<br>West Sussex PO19 7PD<br>T: 07834 316 010<br>E: enquiries@ajsdesignsolutions.co.uk |    |             |      | Project             | Brooklands Villa, Shripney Road<br>Bognor Regis | Scale           | 1:50          |
|   |    |             |      |                     |                                                 | Date            | 19th March 19 |
|   |    |             |      |                     |                                                 | Job No.         | may 05/17     |
|   |    |             |      |                     |                                                 | Drawn By        | AJS           |
|   |    |             |      | Drawing Title       | Proposed Section                                | Drawing No.     | 4             |
|   |    |             |      |                     |                                                 | Revision        |               |
| THIS DRAWING IS SUBJECT TO COPYRIGHT AND SHOULD THEREFORE NOT BE REPRODUCED WITHOUT PRIOR CONSENT OF AJS DESIGN SOLUTIONS.            |    |             |      |                     |                                                 |                 |               |