
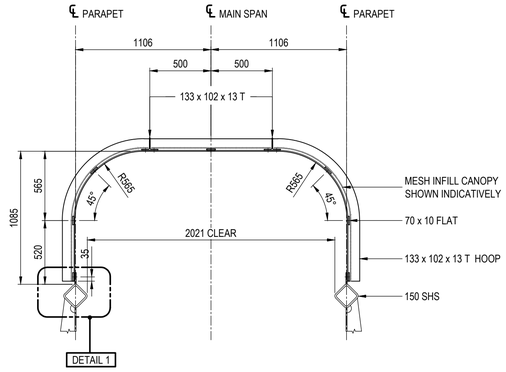



TYPICAL SECTION THROUGH CANOPY

SCALE 1:25

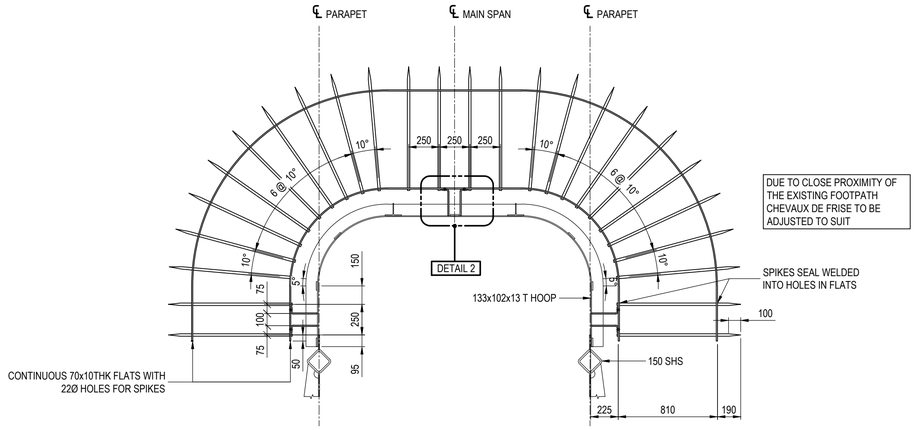


TYPICAL CHEVAUX DE FRISE


SCALE 1:25

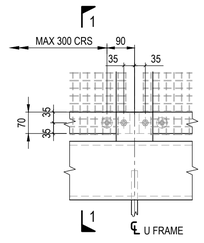

ELEVATION ON BRIDGE / LANDING

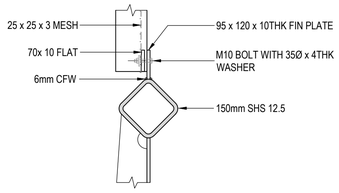


SECTION 1-1

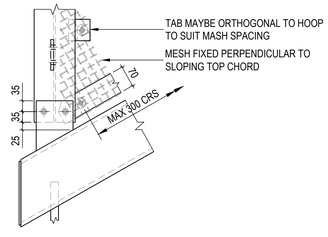


ELEVATION ON STAIRS

DETAIL 1


SCALE 1:10

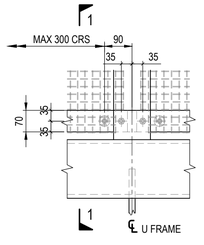

ELEVATION ON BRIDGE / LANDING

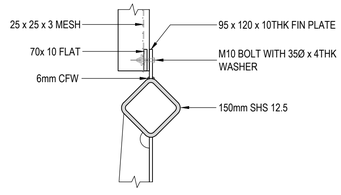

SECTION 1-1

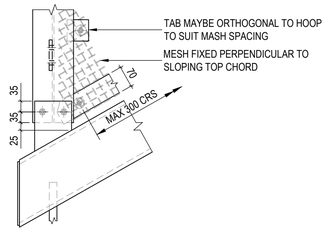

ELEVATION ON STAIRS

DETAIL 1

SCALE 1:10

20 0 20 40 60 80

100mm ON ORIGINAL DRAWING

GENERAL NOTES

1. ALL DIMENSIONS ARE IN MILLIMETRES UNLESS NOTED OTHERWISE.
2. ALL LEVELS ARE IN METRES ABOVE ORDNANCE DATUM UNLESS NOTED OTHERWISE.
3. ALL DIMENSIONS AND LEVELS SHALL BE CHECKED ON SITE PRIOR TO ANY WORKS BEING PUT IN HAND.
4. THE CONTRACTOR IS RESPONSIBLE FOR THE STABILITY OF THE EXISTING STRUCTURE AT ALL TIMES DURING THE WORKS.
5. THIS DRAWING SHALL BE READ IN CONJUNCTION WITH ALL OTHER CONTRACT DRAWINGS AND RELEVANT STRUCTURAL SPECIFICATIONS.
6. ANY DISCREPANCIES BETWEEN THE INFORMATION GIVEN SHALL BE BROUGHT TO THE ATTENTION OF THE ENGINEER AS SOON AS POSSIBLE.

PLANNING

P01	FOR PLANNING	AR	DAO	GB	21/08/19
REV	AMENDMENT	DRN	CHK	APP	DATE

Crouch Waterfall
Suite 5.01
Network House
Basing View
Basingstoke
RG21 4HG

Tel 01483 425 314
office@crouchwaterfall.co.uk

CROUCH WATERFALL

CLIENT

DYER & BUTLER

PROJECT TITLE

IVY LANE
ELR: BBR MILEAGE : 025m 32.5ch

DRAWING TITLE

PROPOSED CANOPY DETAILS

DRAWN	CHK	APP	DATE	SCALE
AR	DAO	GB	AUG 19	AS SHOWN @ A1

JOB NUMBER	DRAWING NUMBER	REVISION
18-264G	035	P01

ARUN DISTRICT COUNCIL BR81205RAI