

Revisions:




VIEW SOUTH-WEST FACING ELEVATION



VIEW SOUTH-EAST FACING ELEVATION



VIEW NORTH-WEST FACING ELEVATION

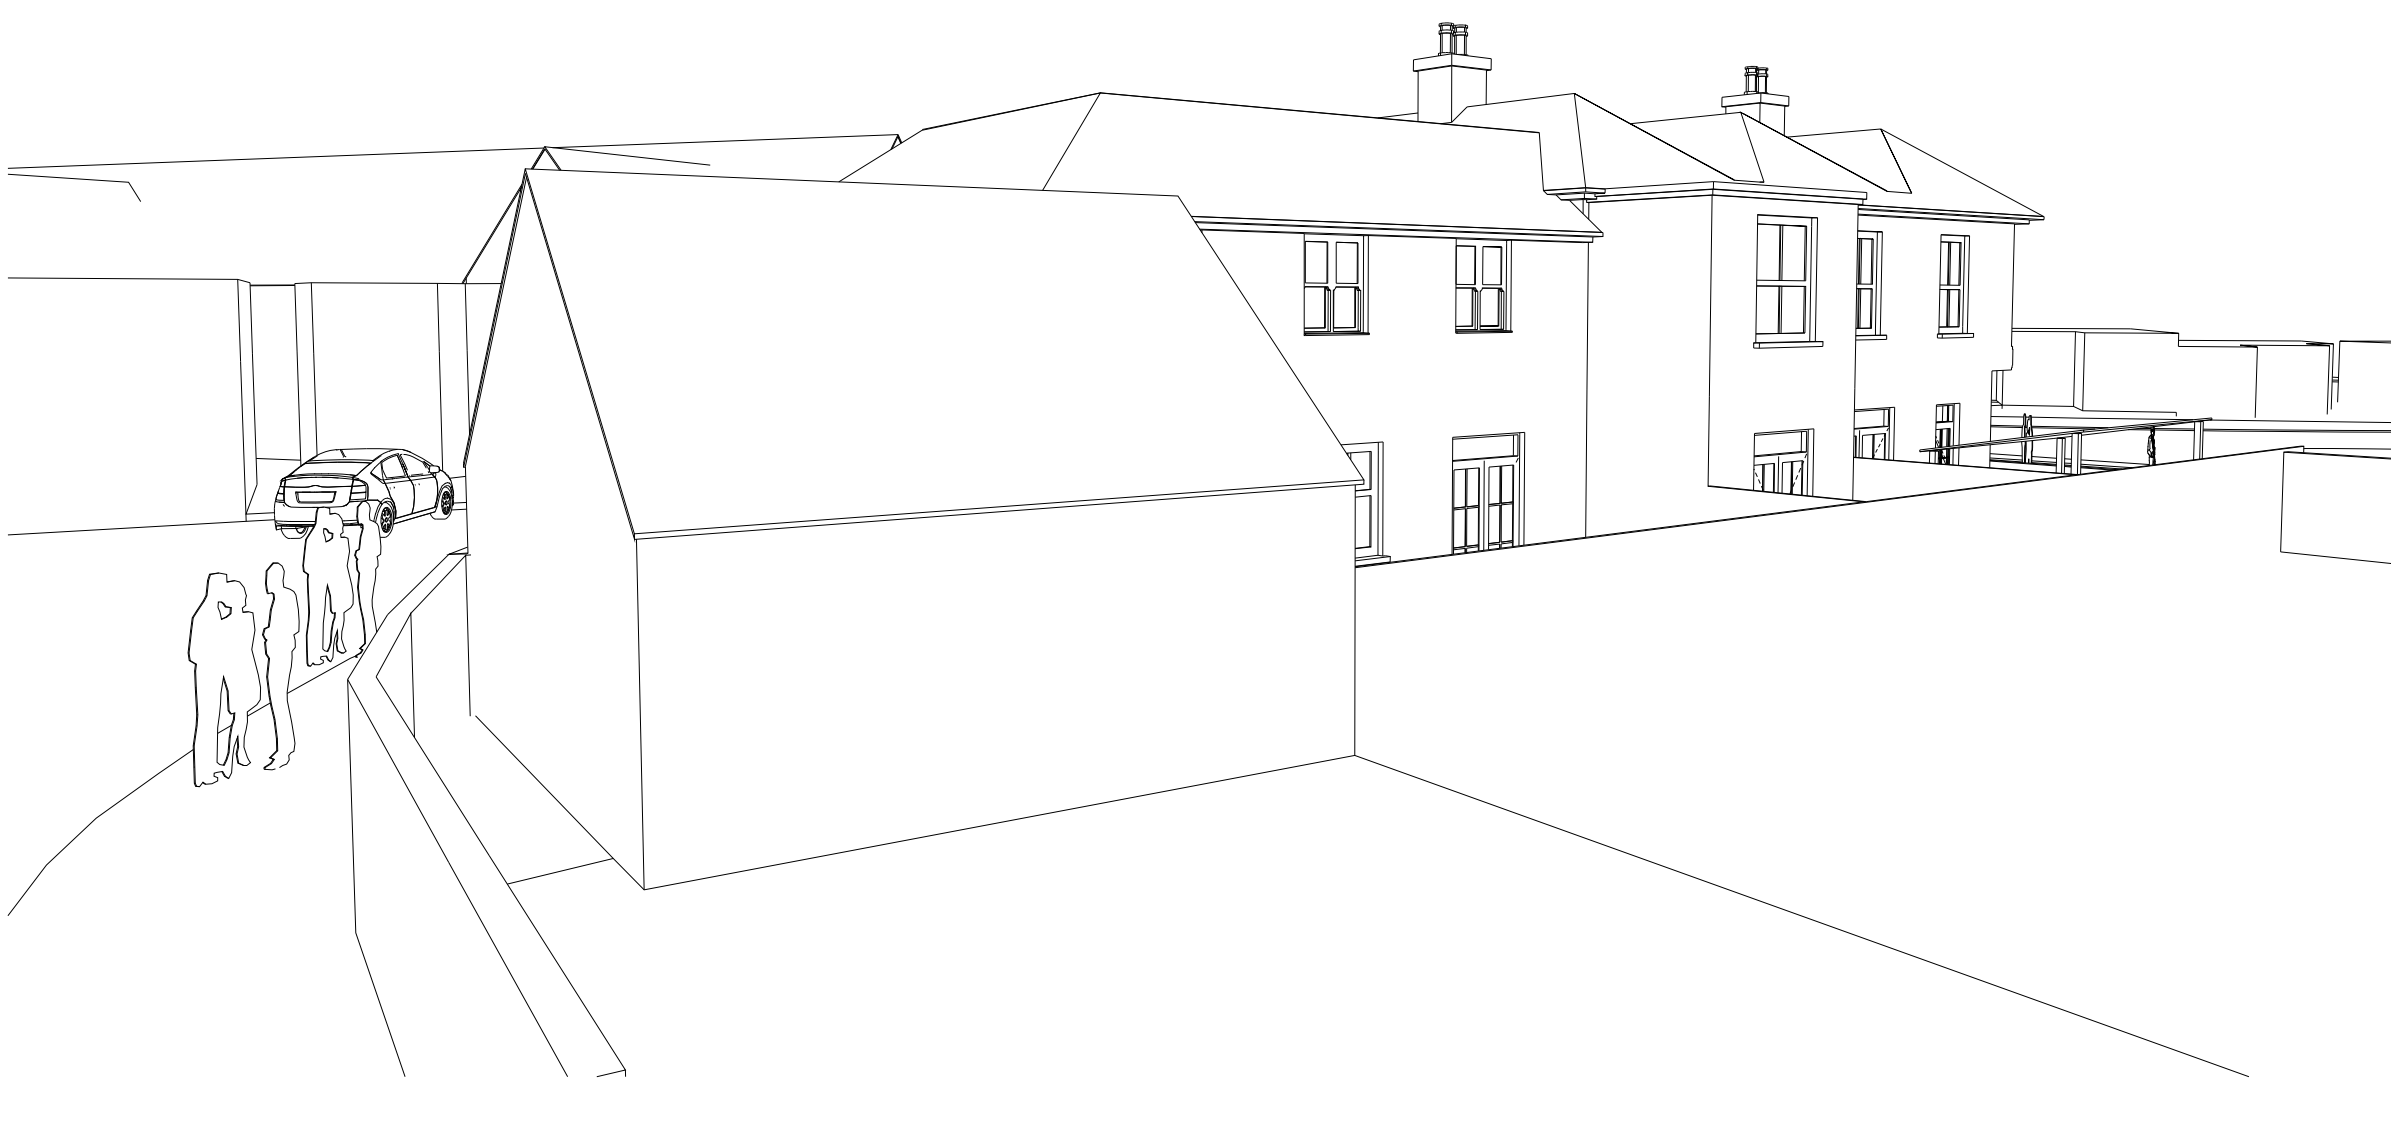

VIEW NORTH-EAST FACING ELEVATION

jjr designs
Suite 2b
Church House,
94 Felpham Road
Felpham
West Sussex,
PO22 7PG
TEL: 01243 822081

Architectural Services
Planning
Building Regs
On Site Supervision
Landscape Design

e-mail: info@jjrdesigns.com

Client:
BEDFORD HOUSE DEVELOPMENTS

Project:
PRINCE OF WALES

Drawing Title:
3D IMAGES

Issue status:
Outline proposals ☐ Production information ☐ Scheme design ☐
Tender drawing ☐ Detail design ☐ Contract drawing ☐

Scale:	Drawn: V. Botezat	Checked: R. Stefonski	Approved:	Date: 03.01.2018
Job No:	1332	Drawing No:	105	Revision: