




ARUN DISTRICT COUNCIL			
No.	BR	83	10
RECEIVED			

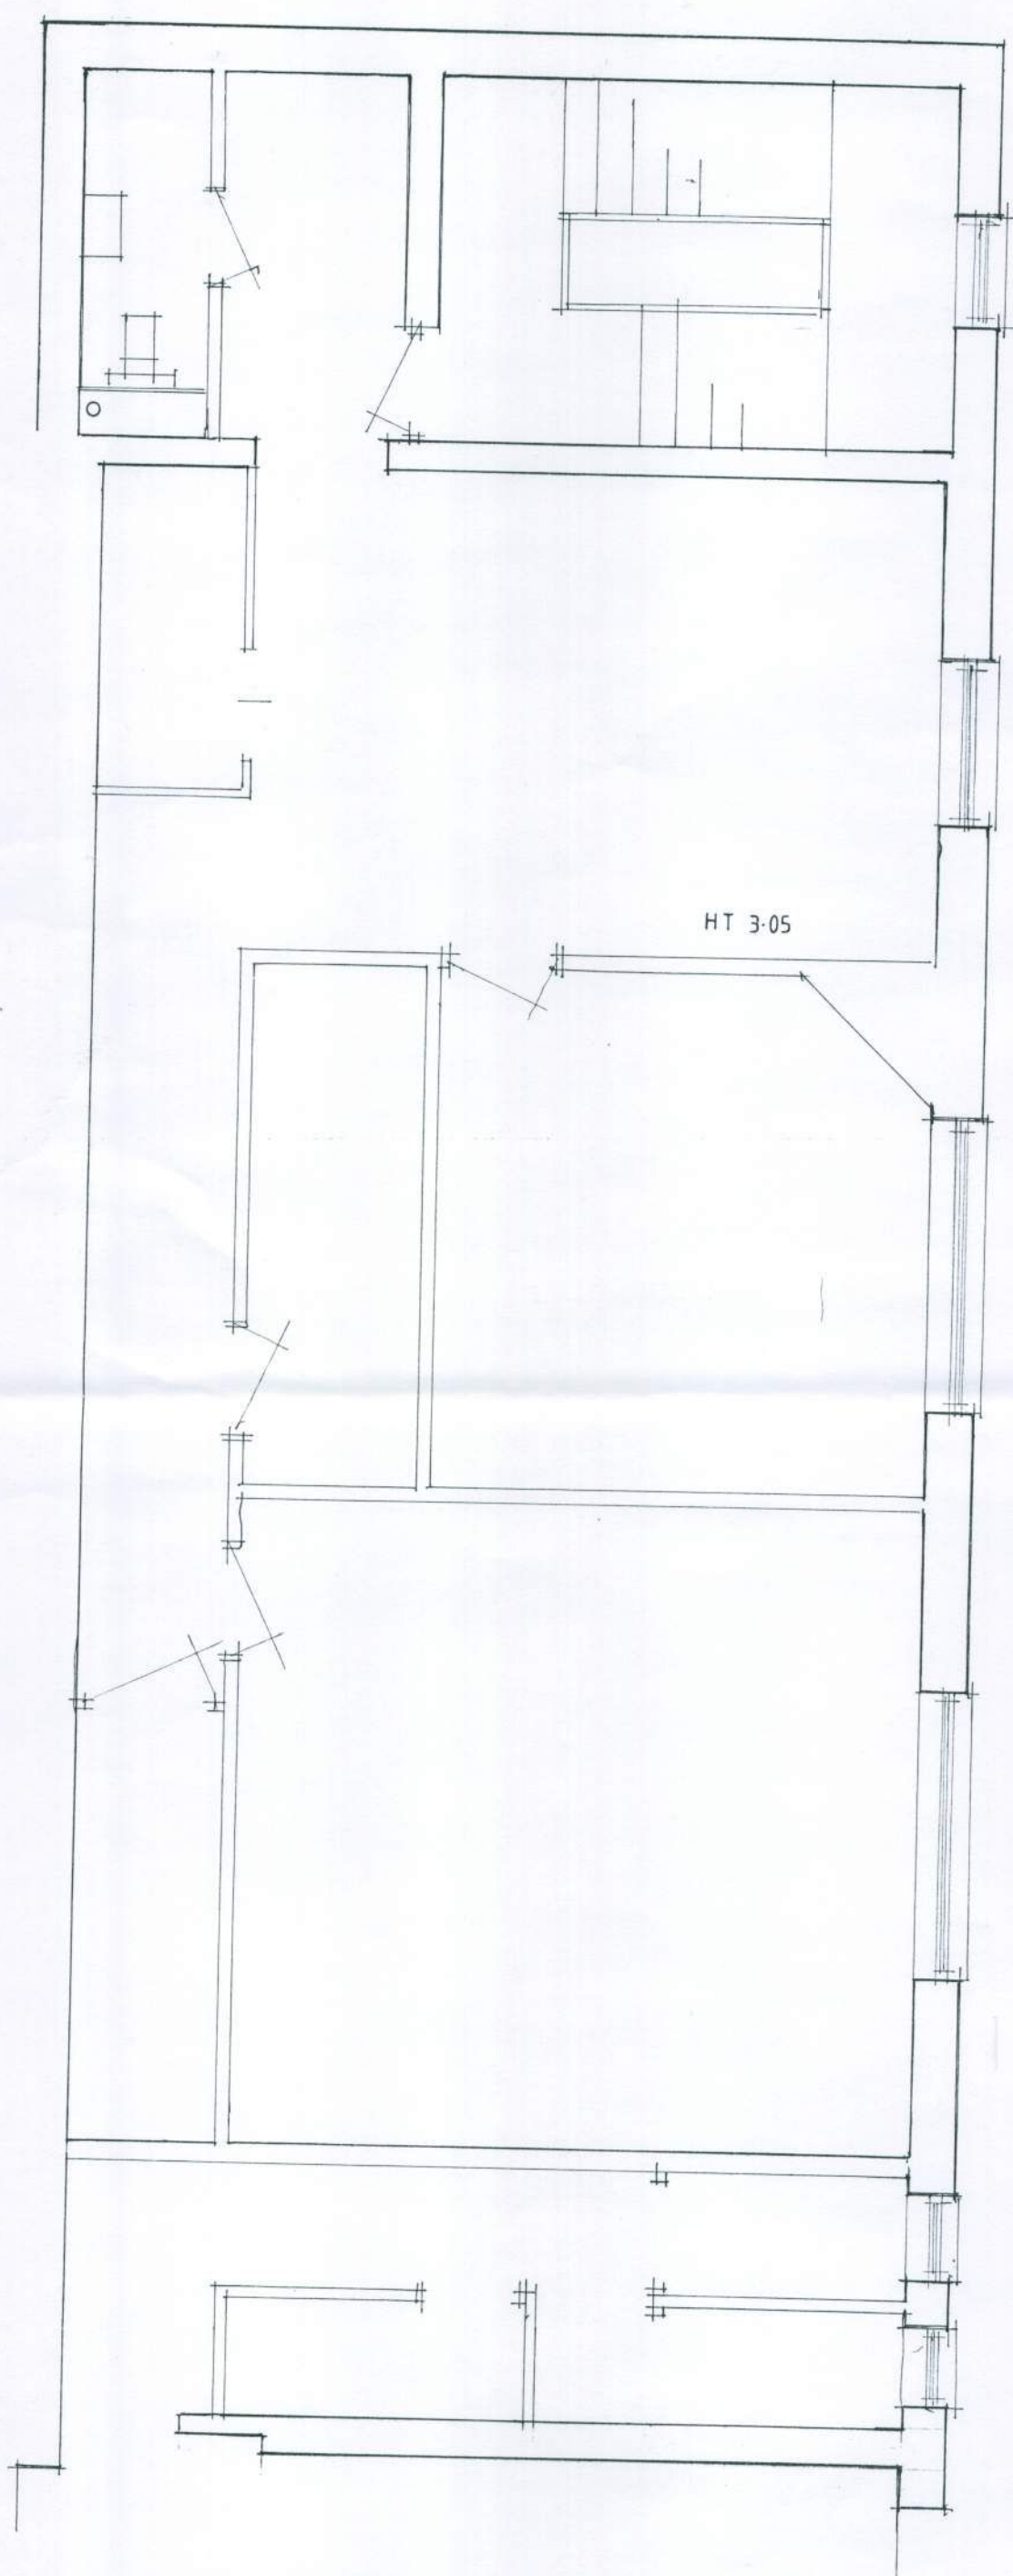


FIRST FLOOR
existing

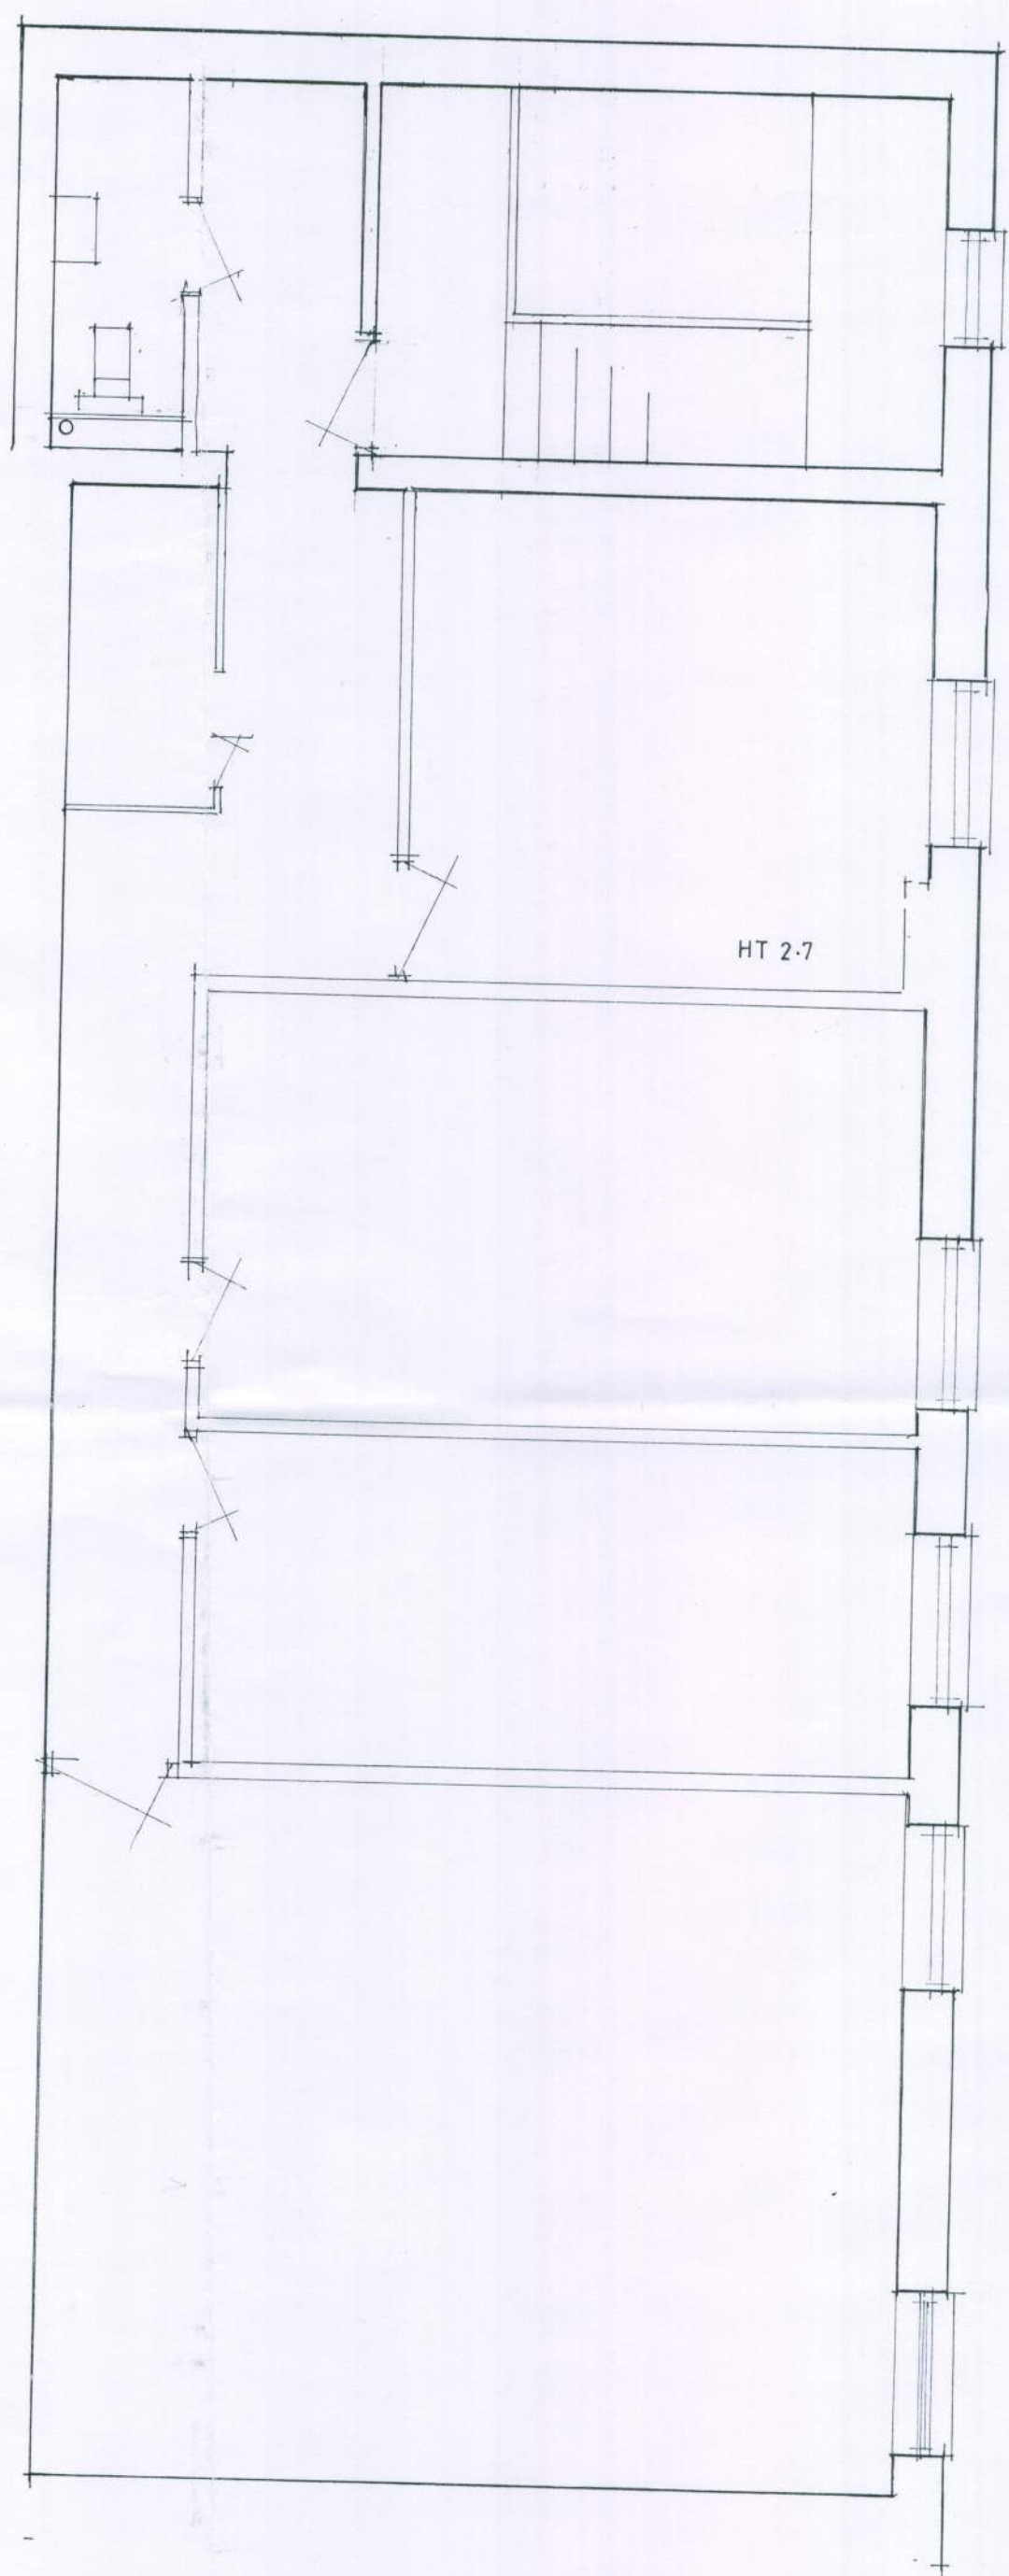


SECOND FLOOR

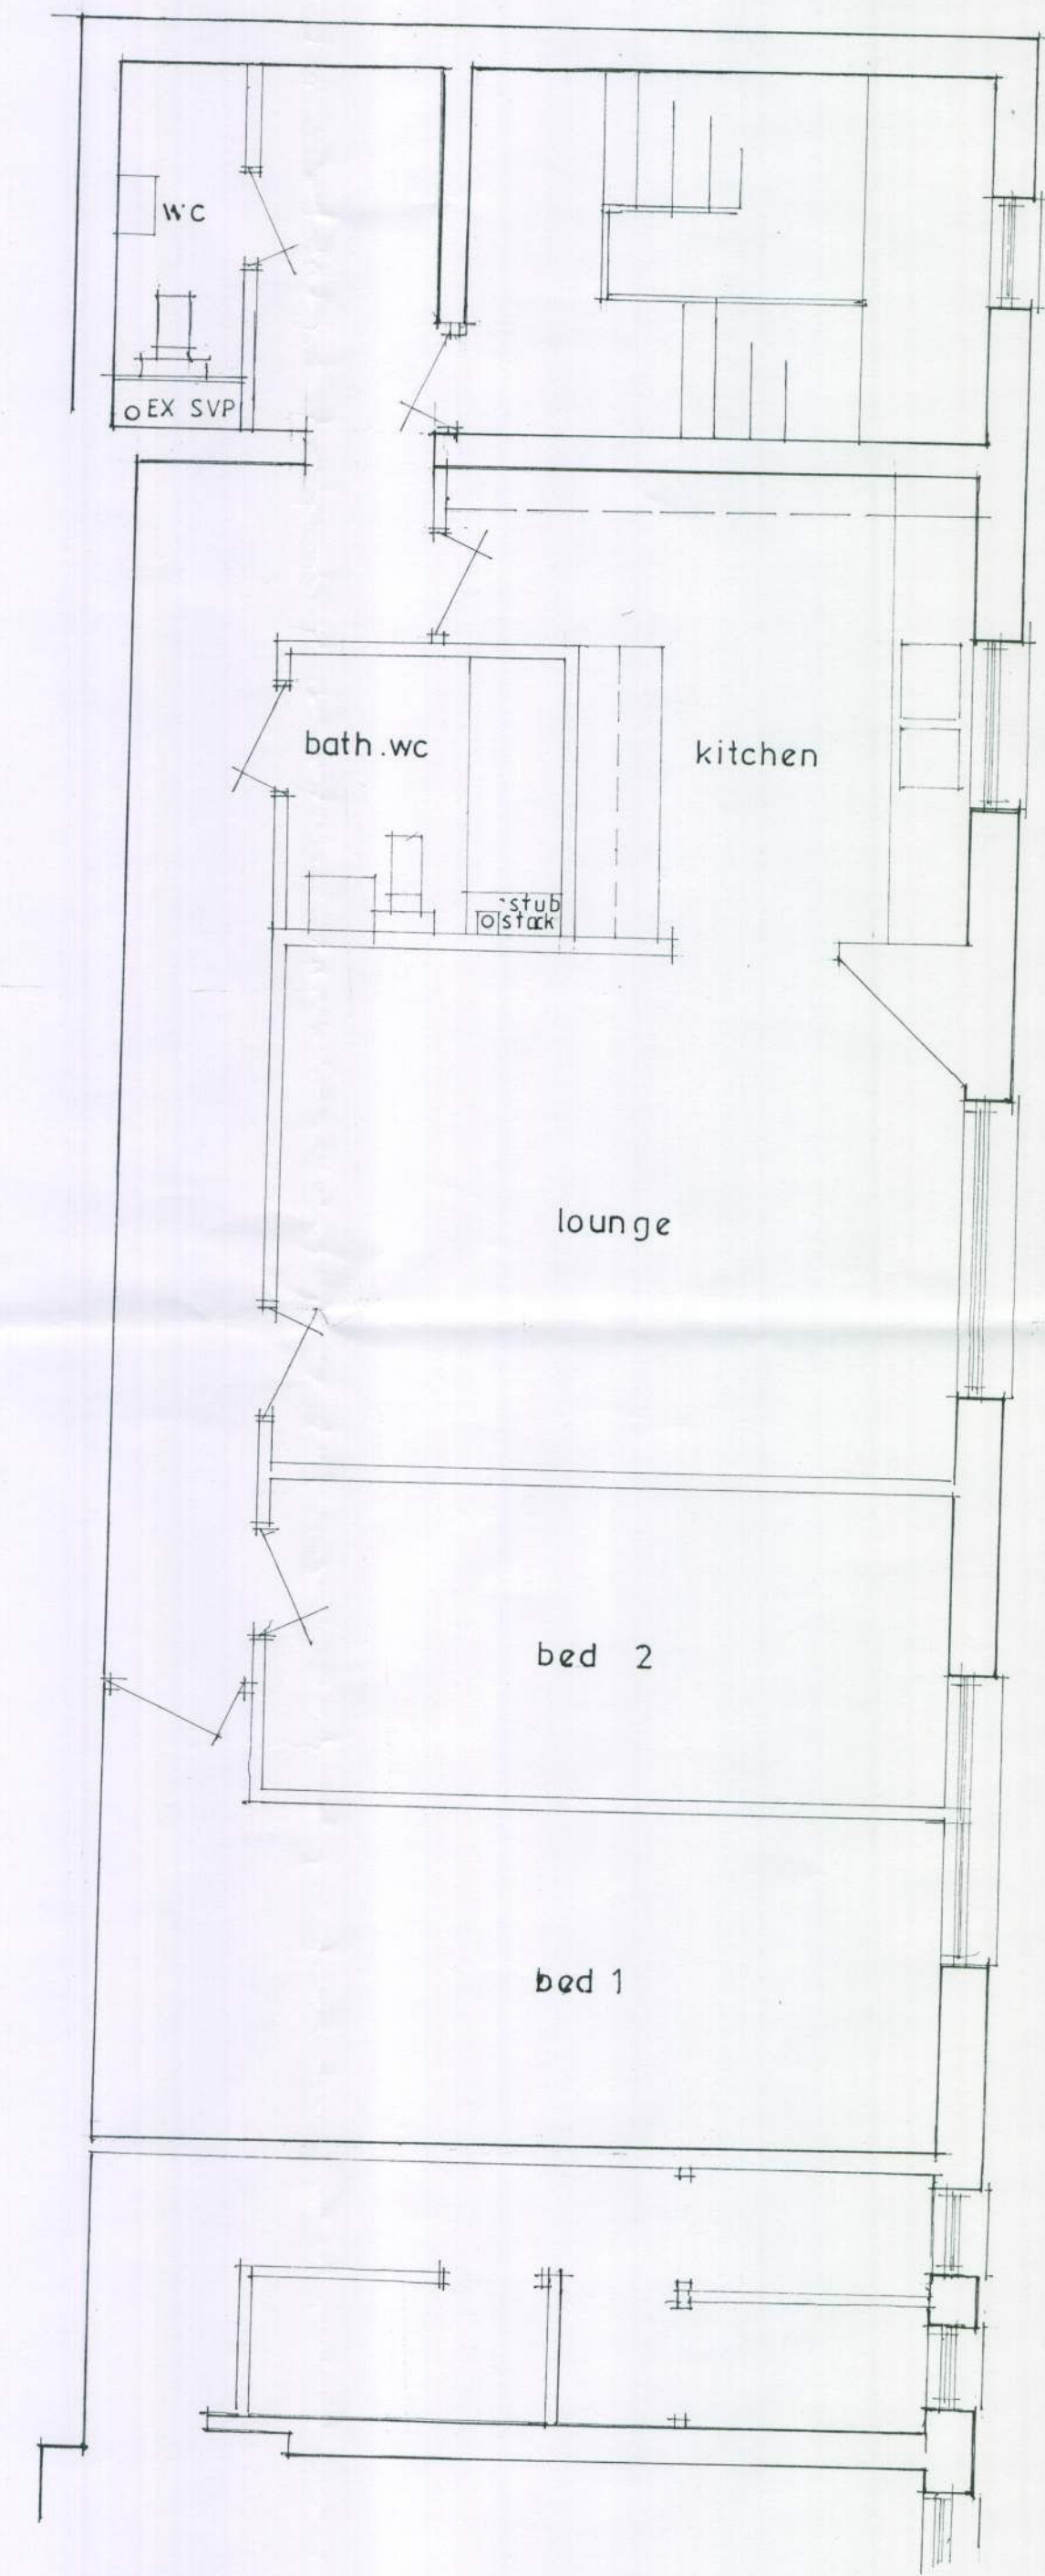

FIRST FLOOR
proposed

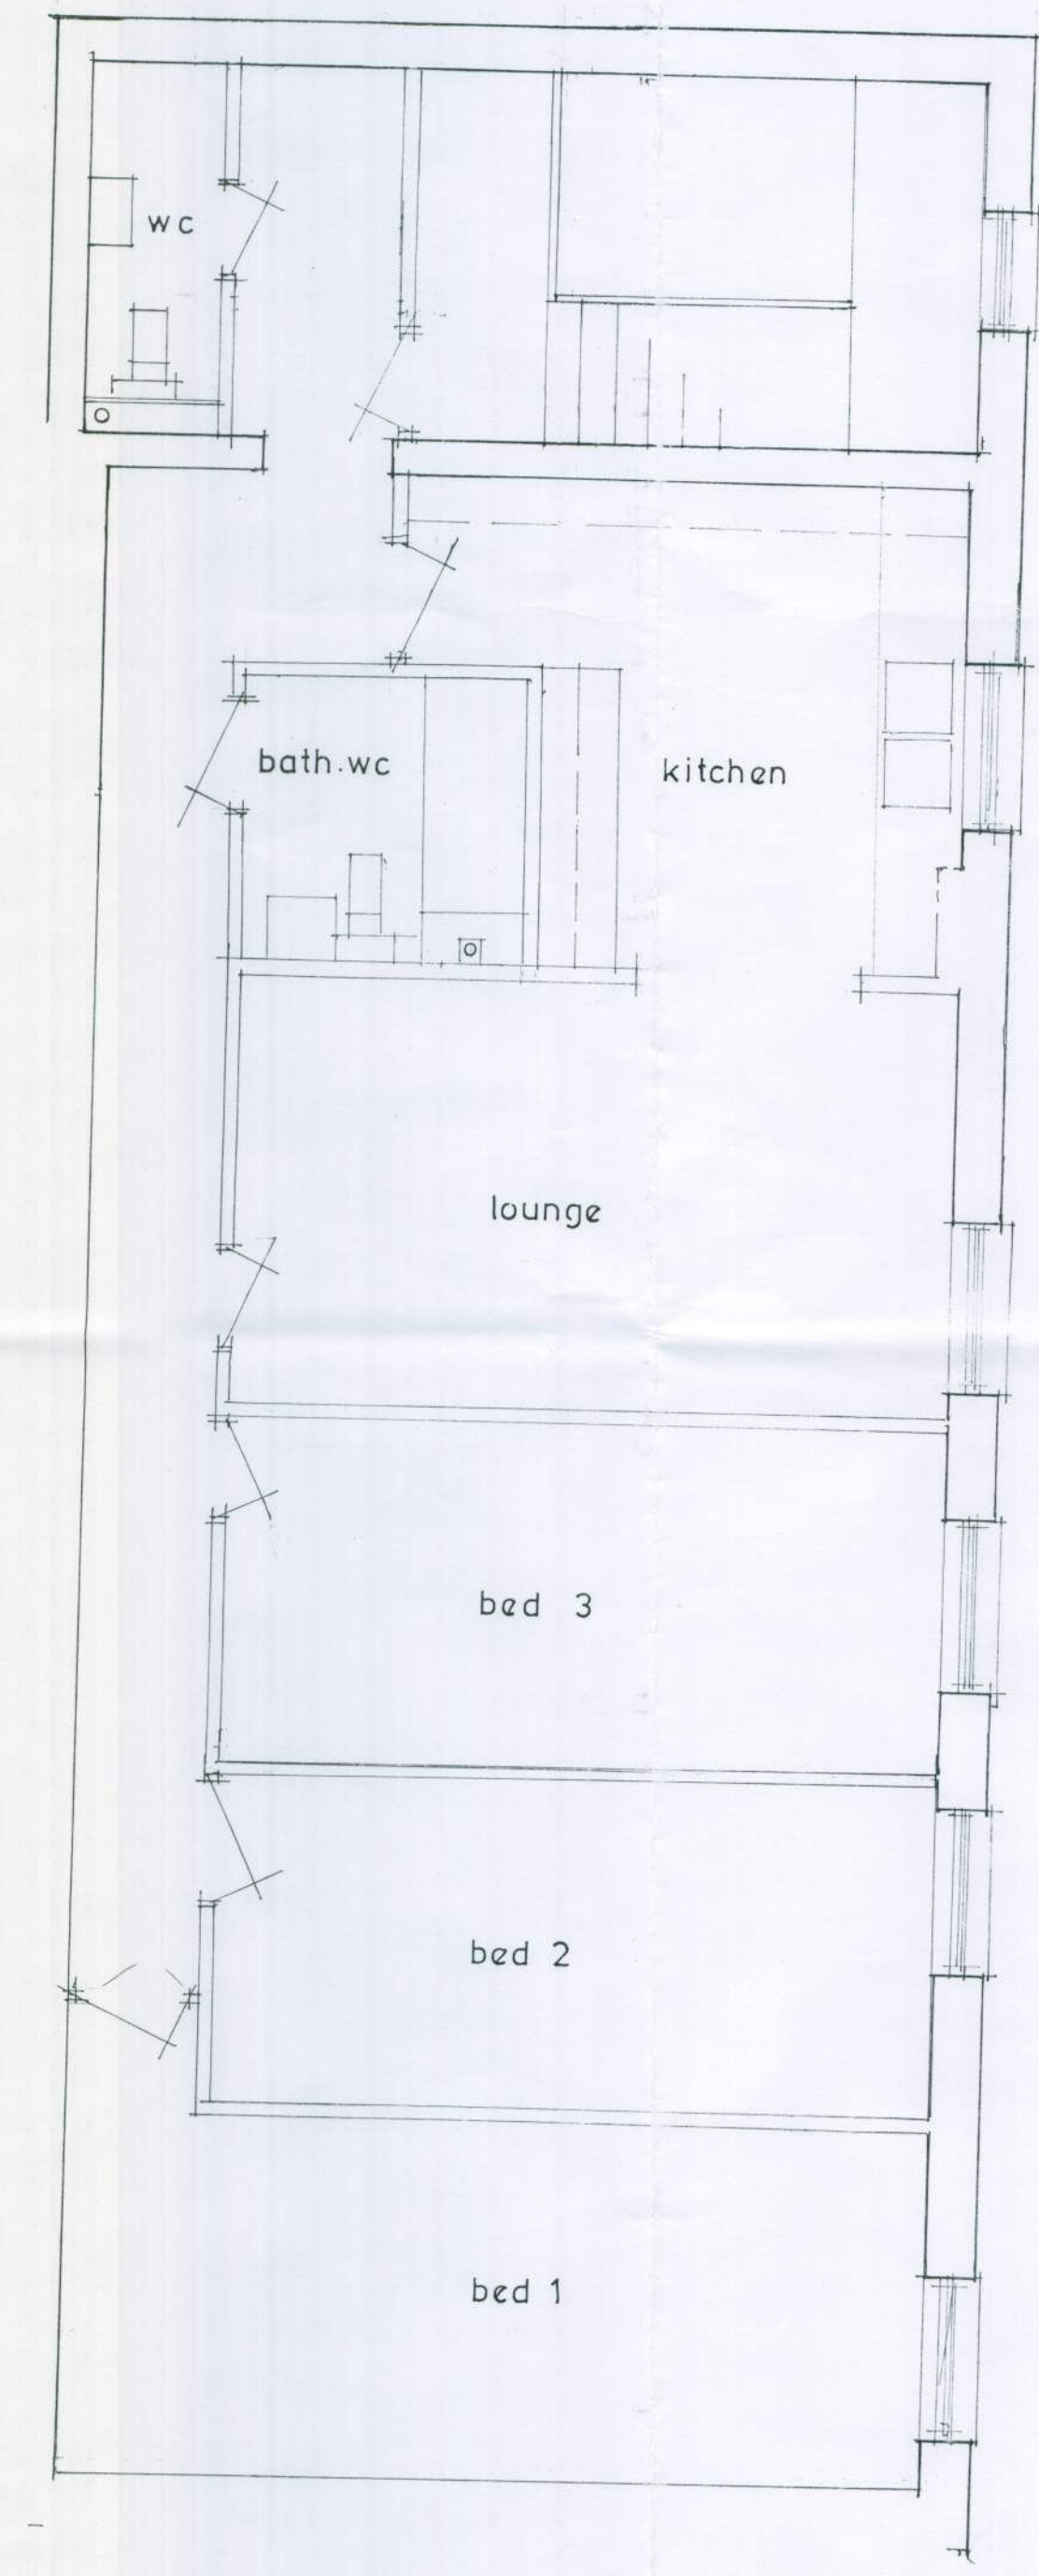

SECOND FLOOR

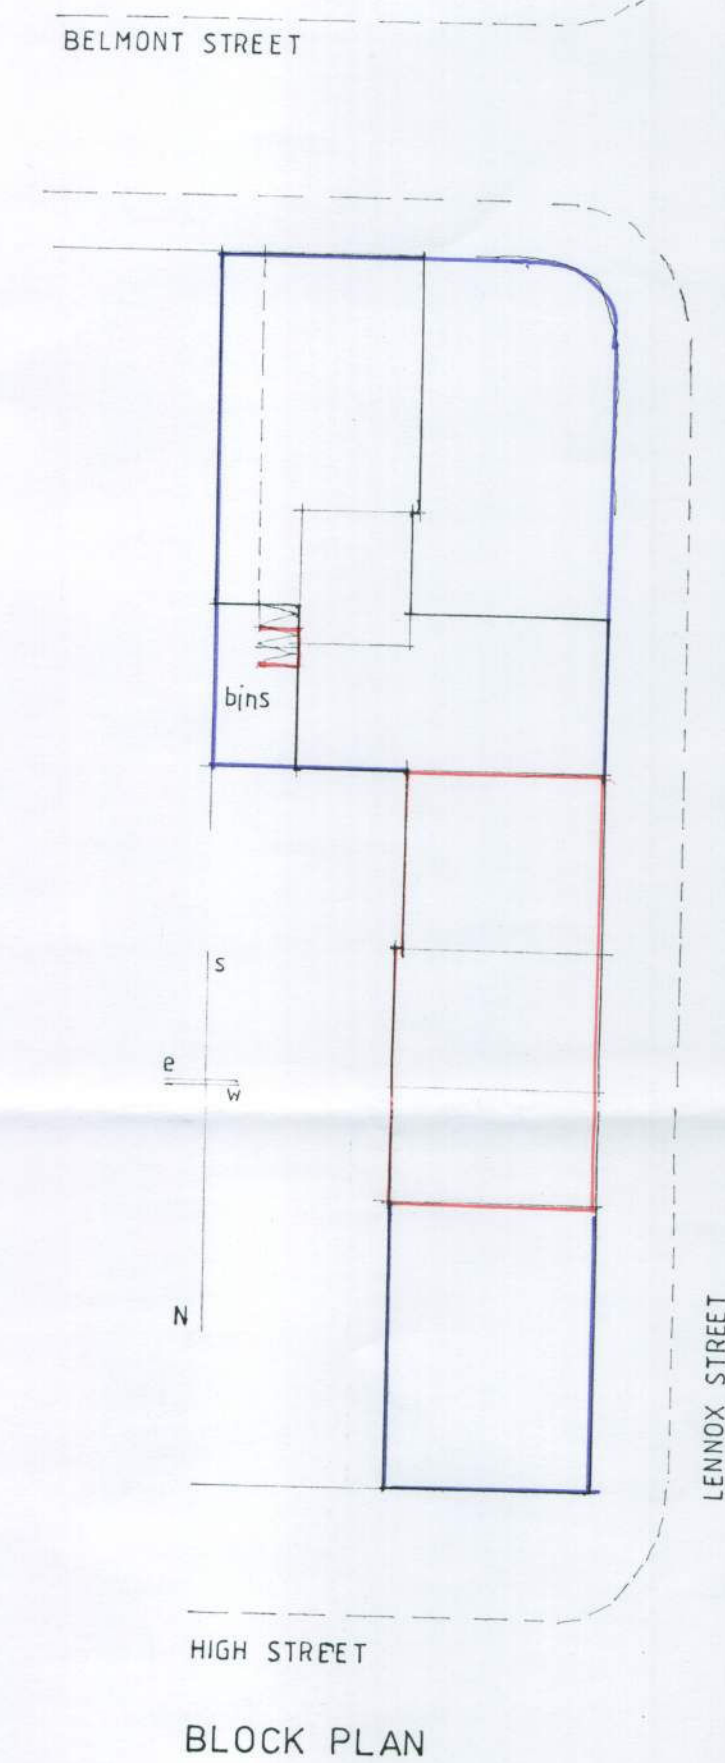

BLOCK PLAN

proposed change of use
9 Lennox Street
BOGNOR REGIS
for
Mill Wall Securities Ltd

floor & block plans

PLAN NO 638/1
SCALES 1:50 1:250
DATE 03/10

DAVID J BROOKWELL
99 WESTMINSTER DRIVE
BOGNOR REGIS
tel no 01243 264928