



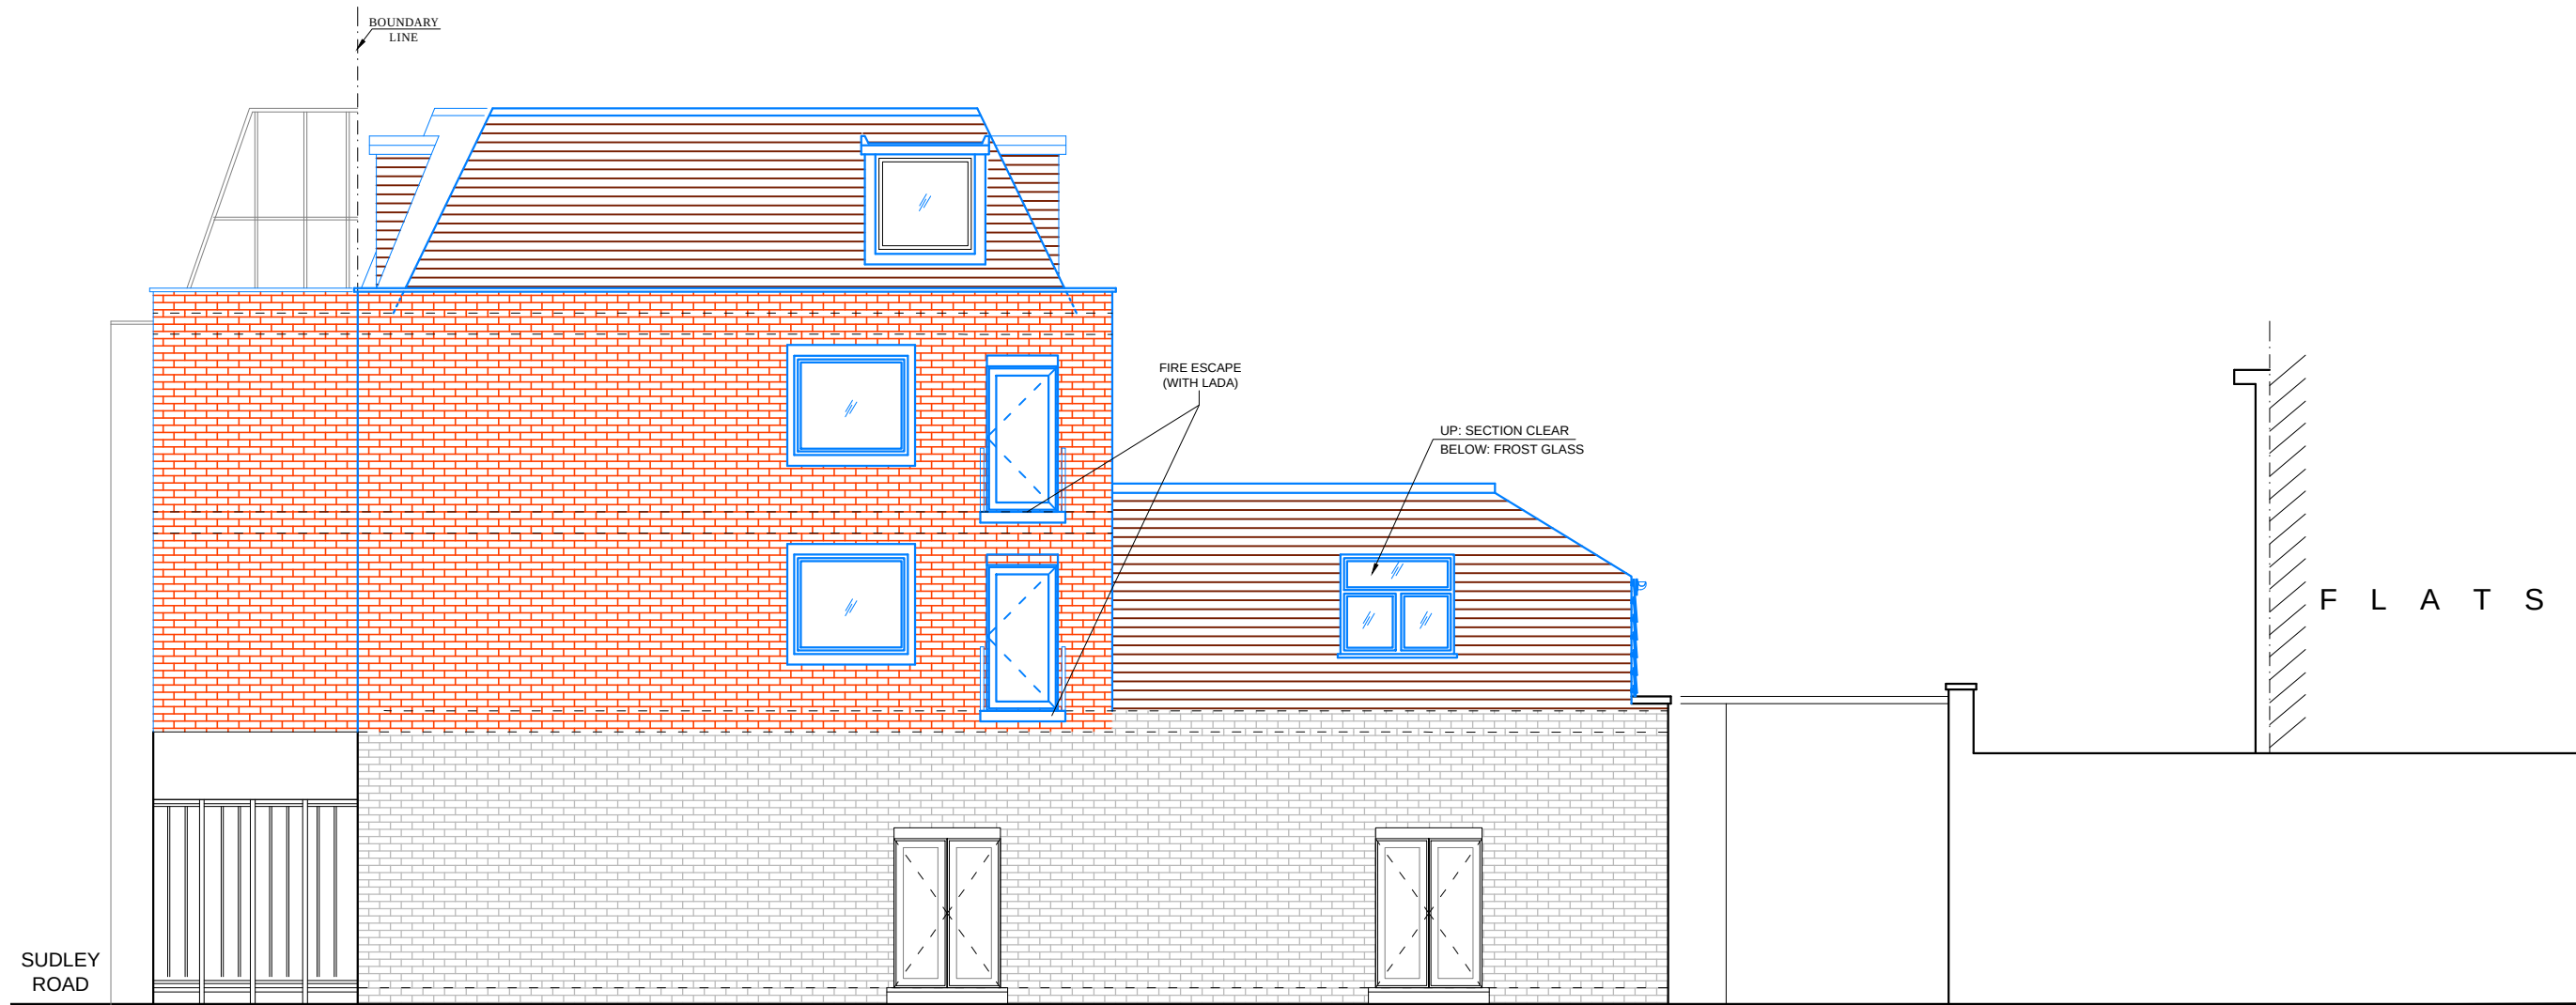

PROPOSED SIDE ELEVATION
SCALE: 1/100 @A3

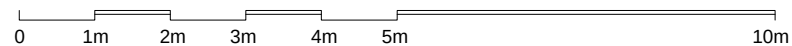

REV. A	DEC. 19	WINDOWS
THE CONTENTS OF THIS PLAN INCLUDING THE PRINTED NOTES ARE COPYRIGHT AND REPRODUCTION IN WHOLE OR PART IS NOT PERMITTED WITHOUT PRIOR CONSENT OF ANVA ARCHITECTURAL, ENGINEERING AND LICENSING IN WRITING.		
25 SUDLEY ROAD BOGNOR REGIS WEST SUSSEX PO21 1EW (9-11 WATER TOWER BUILDING LONDON ROAD BOGNOR REGIS PO21 1PN)		
PROPOSED - SIDE ELEVATION		
SCALE: 1/100 @A3		REF. NO : 077.19/11
DATE: SEP. 2019		DRG BY: A.AY
anva architectural, engineering and licensing P.O. BOX 1827 ILFORD. IG2 7WJ TEL: 020 8599 5036 FAX: 020 8586 4401 MOBILE: 077 10942923 / 079 30407212 E-MAIL: info@a-anva.co.uk		