


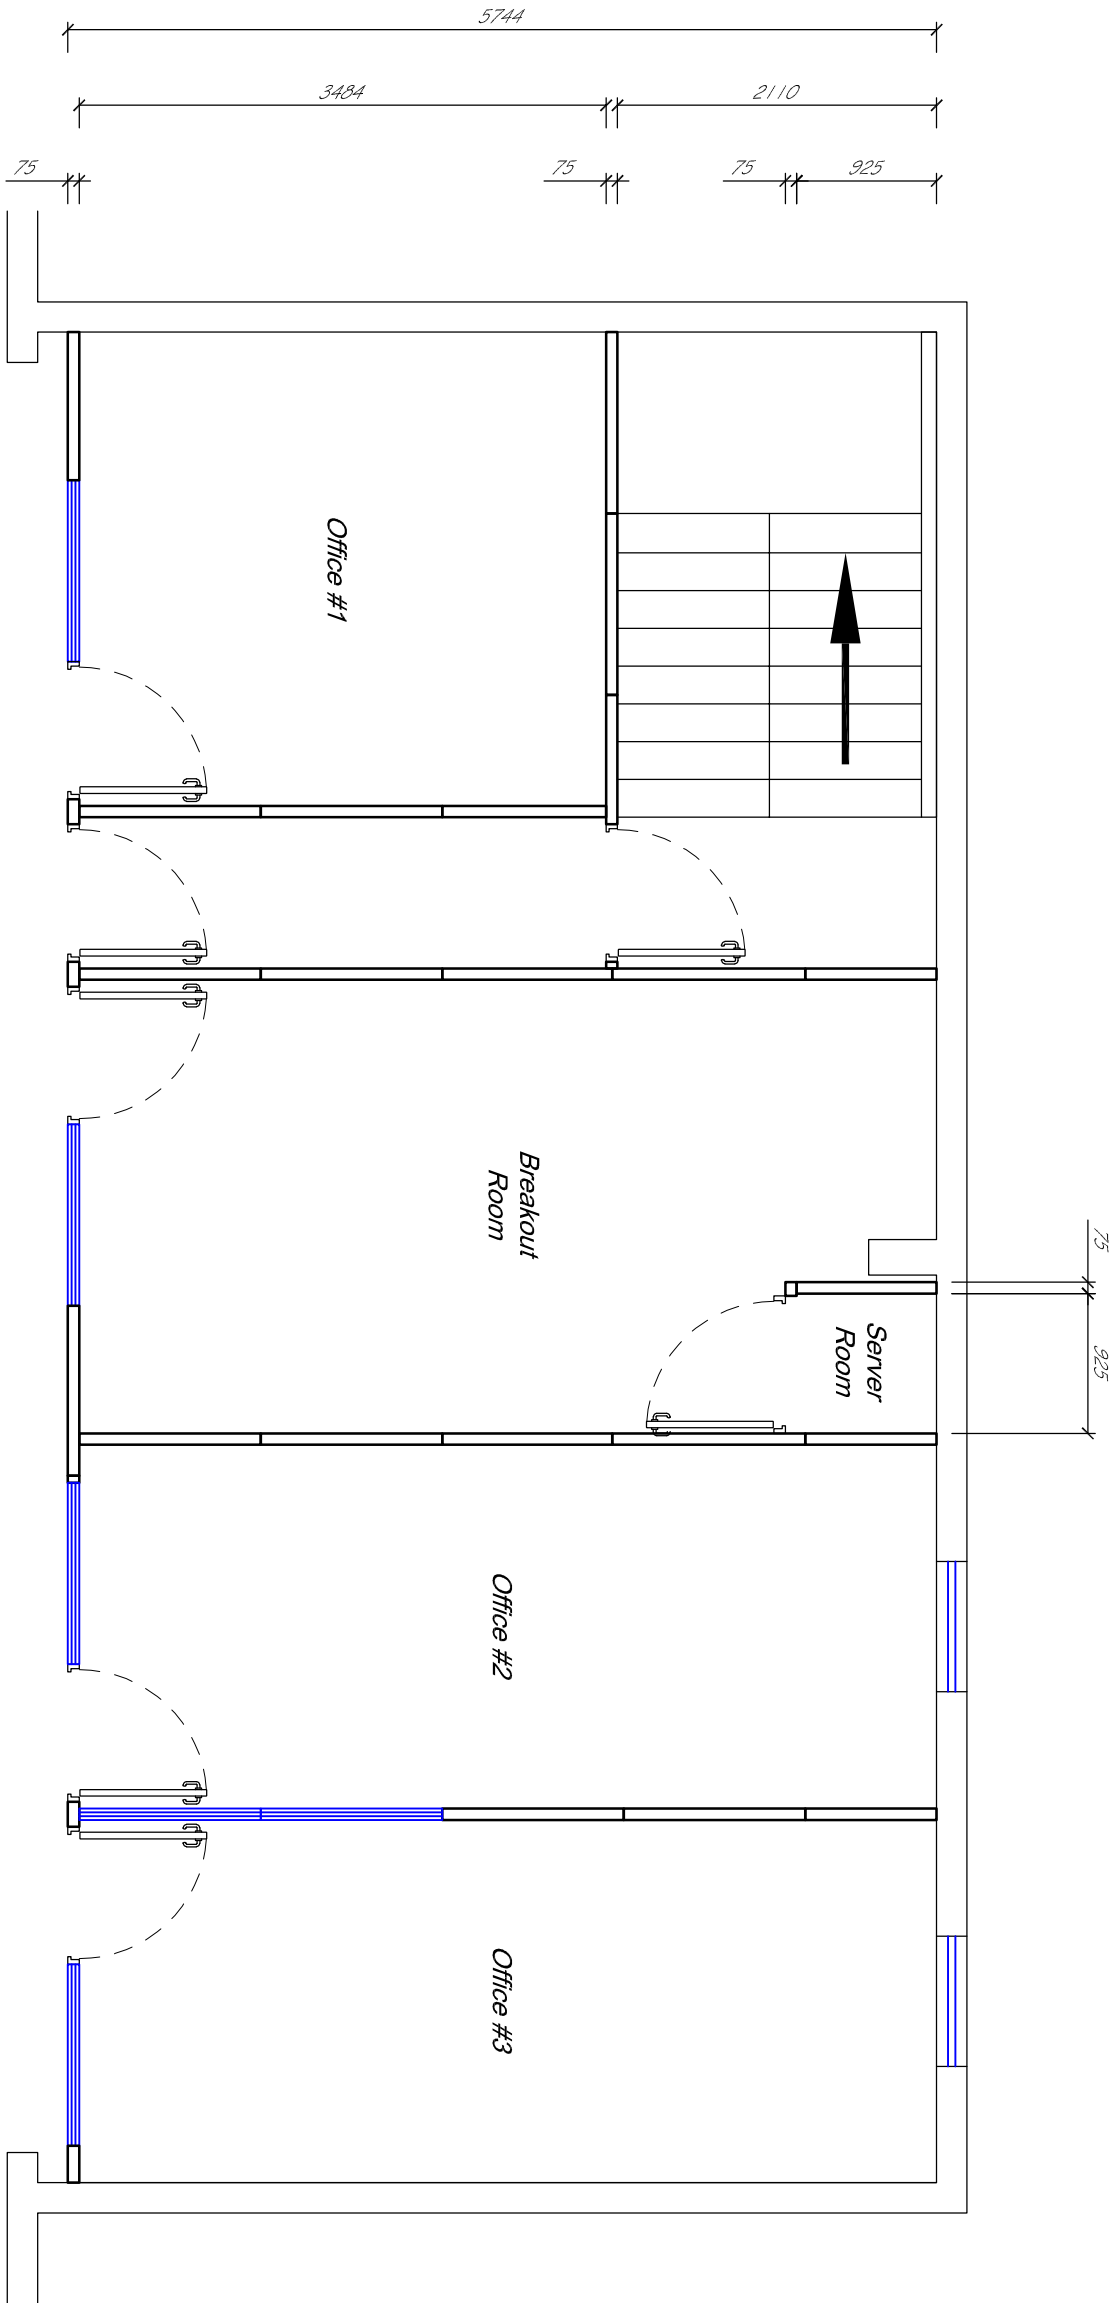

© Spacelink Commercial Interiors
No part of this drawing may be reproduced
without prior written permission.
All dimensions must be checked on site.
Do not scale from this drawing.

Client

Herirooms

Site Address

10 Aun Business Park
Bognor Regis
PO22 9SX

Contact

George Reynolds

Project

Proposed Office Layout
Option #1

Amendments

A) Changes for approval. 28/07
B) Windows & dimensions added. 11/08
C) Repositioning of windows. 19/05



The Tack Room
Balcombe Place
Haywards Heath Road
Balcombe
WEST SUSSEX
RH17 6QJ

Tel: 01293 730127
email: info@spacelink.co.uk

Scale 1:50 @ A3
Date 07-03-2022

Drawing Ref. 2193SL
Revision B
Drawn CH