


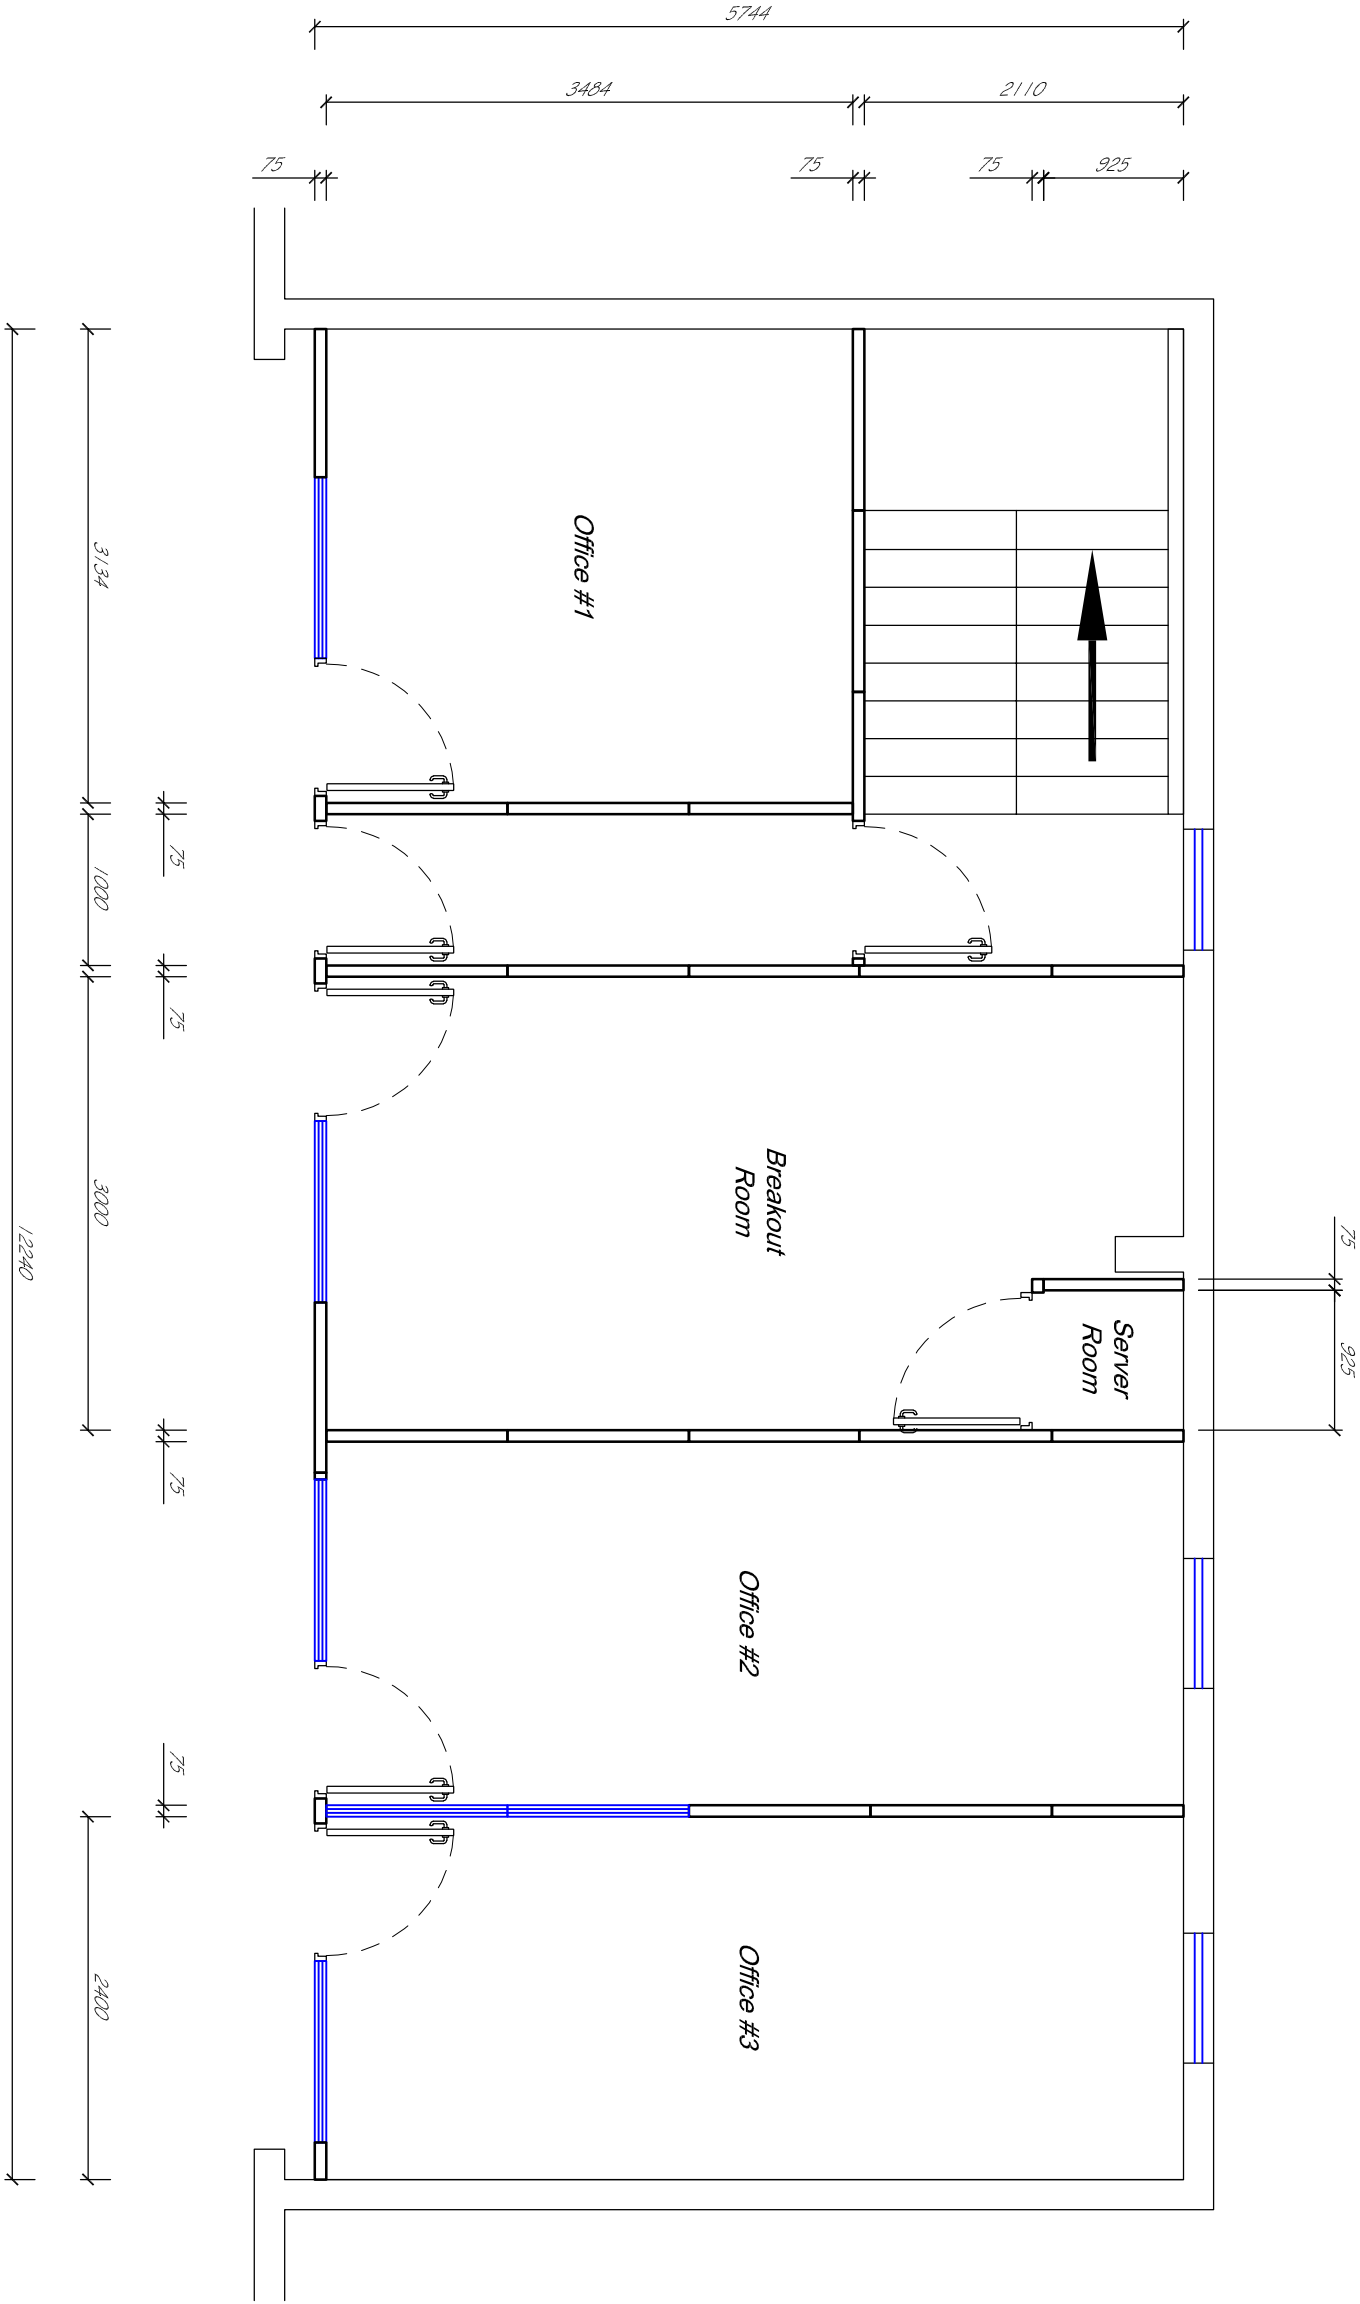

© Spacelink Commercial Interiors
No part of this drawing may be reproduced
without prior written permission.
All dimensions must be checked on site.
Do not scale from this drawing.

Client Herlioms

Site Address 10 Arun Business Park
Bognor Regis
PO22 9SX

Contact George Reynolds

Project Proposed Office Layout
Option #1

Amendments	28/07
A) Changes for approval.	17/05
B) Windows & dimensions added.	19/05
C) Repositioning of windows.	01/06
D) Window added as requested.	



The Tack Room
Balcombe Place
Haywards Heath Road
Balcombe
WEST SUSSEX
RH17 6QJ

Tel: 01293 730127
email: info@spacelink.co.uk

Scale 1:50 @ A3 Date 07-03-2022

Drawing Ref. 2193SL Revision C Drawn CH