

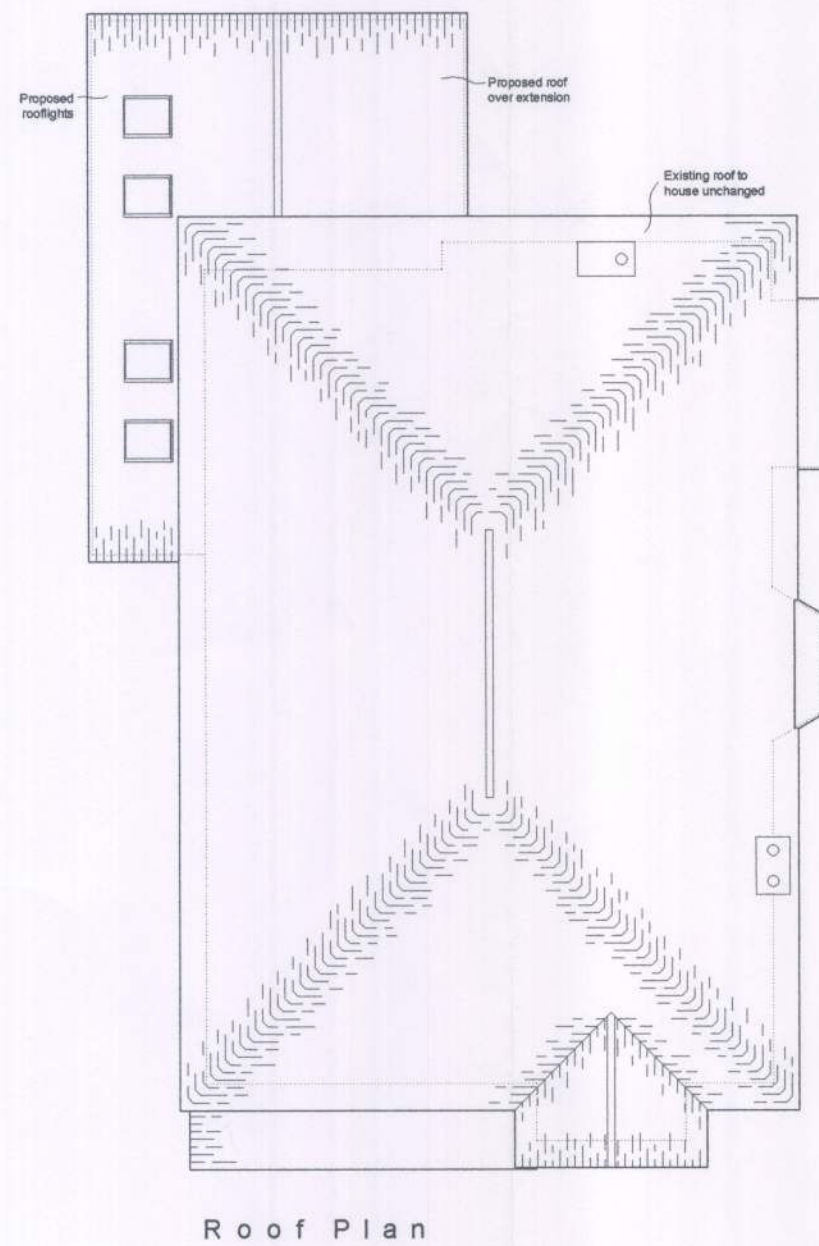
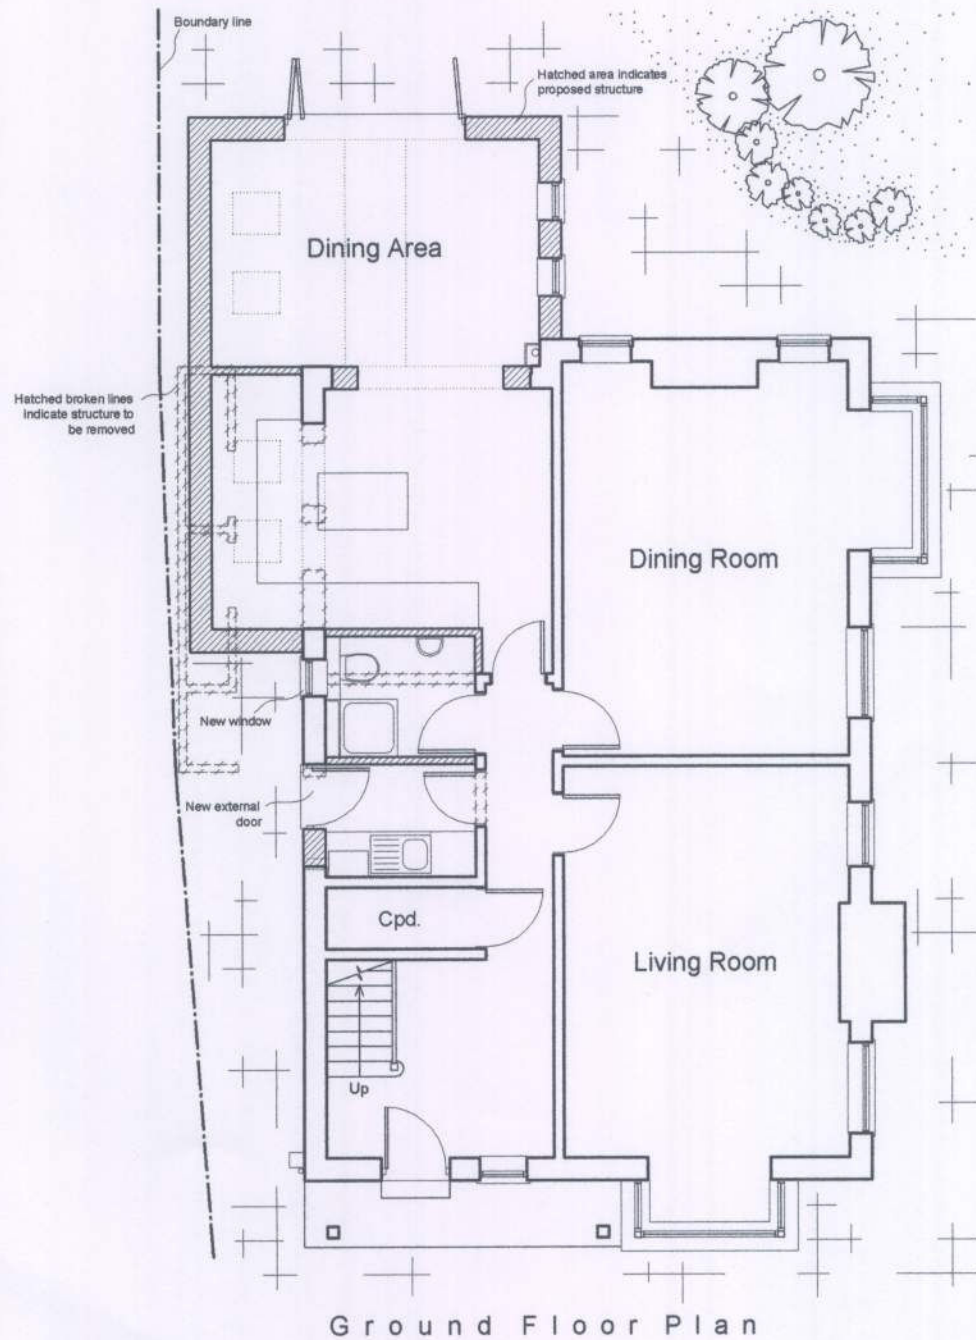


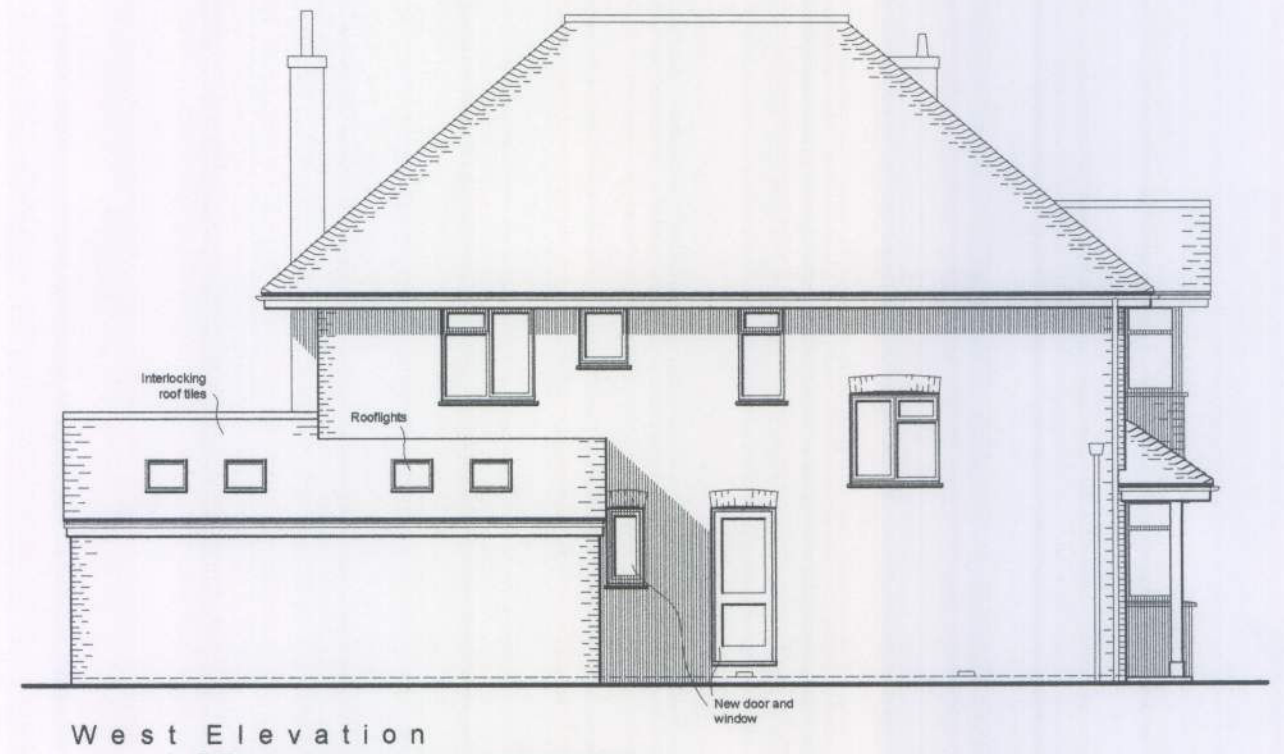

ARUN DISTRICT COUNCIL

No.	BR	85	10	CLP
RECEIVED				

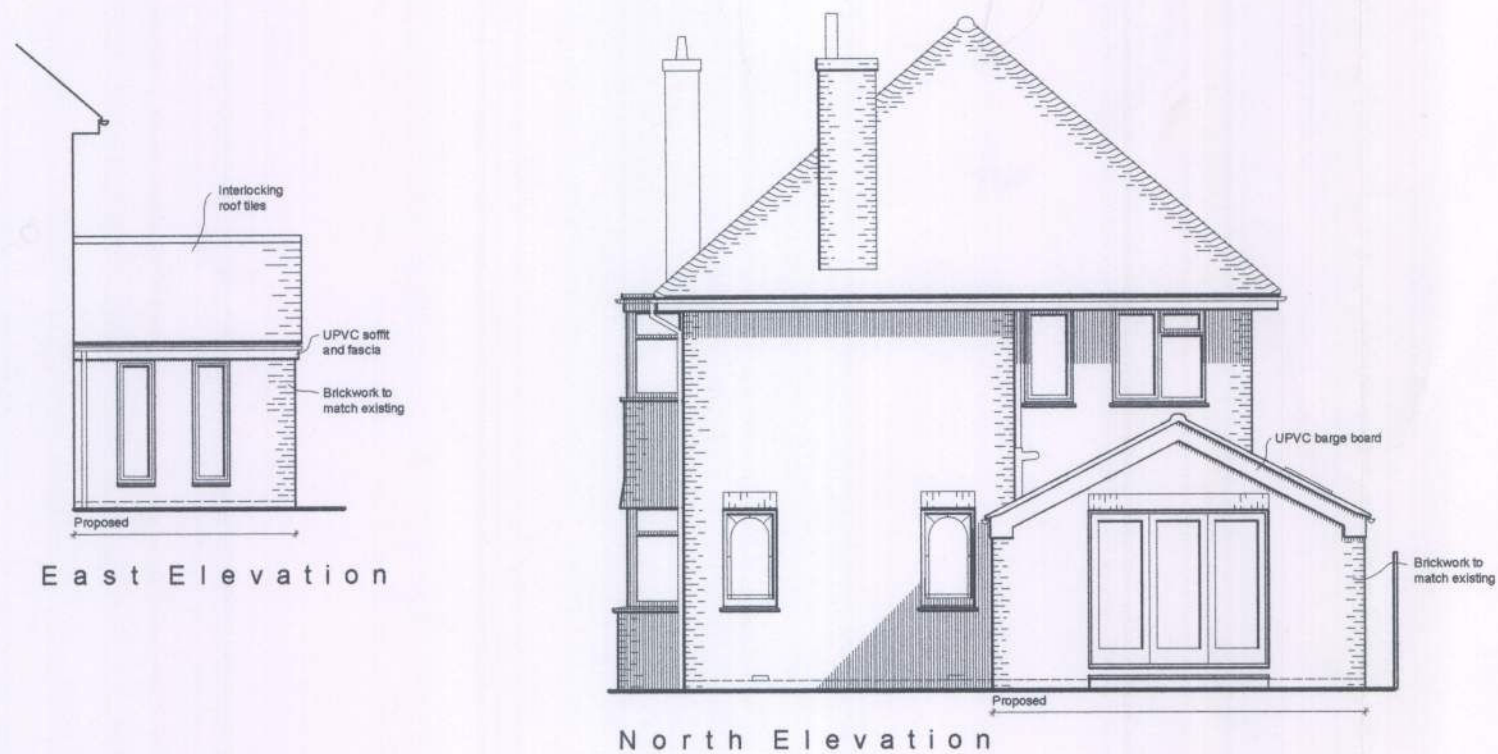

Architectura
Architectural Design & Drawing Service

Proposed Extension & Alterations
at 16 Shelley Road, Bognor Regis
for Mr and Mrs A Marsden

Drawing P01 March 2010 Scale 1:100
Proposed Plans & Elevations