



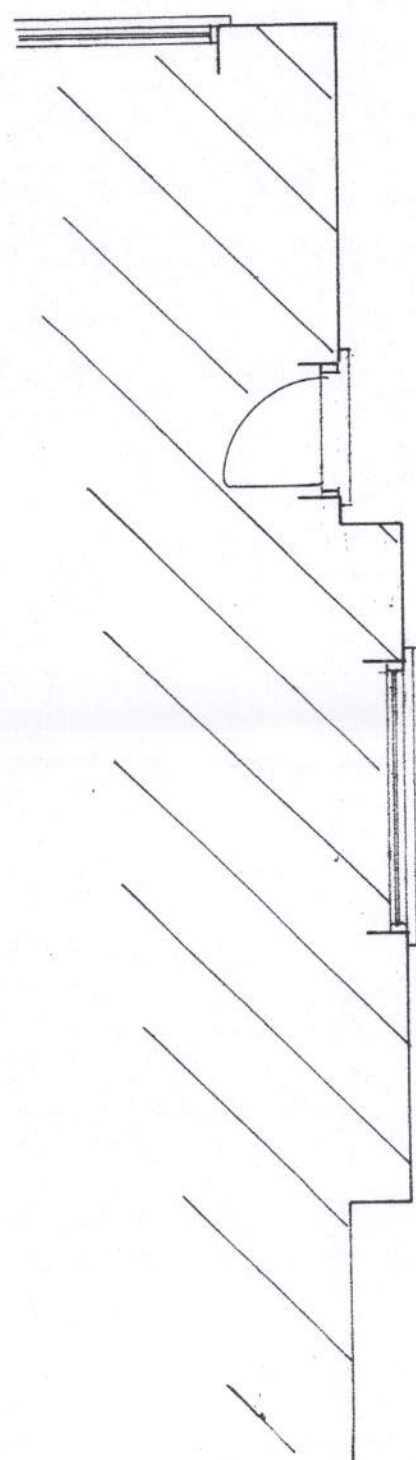

BOUNDARY

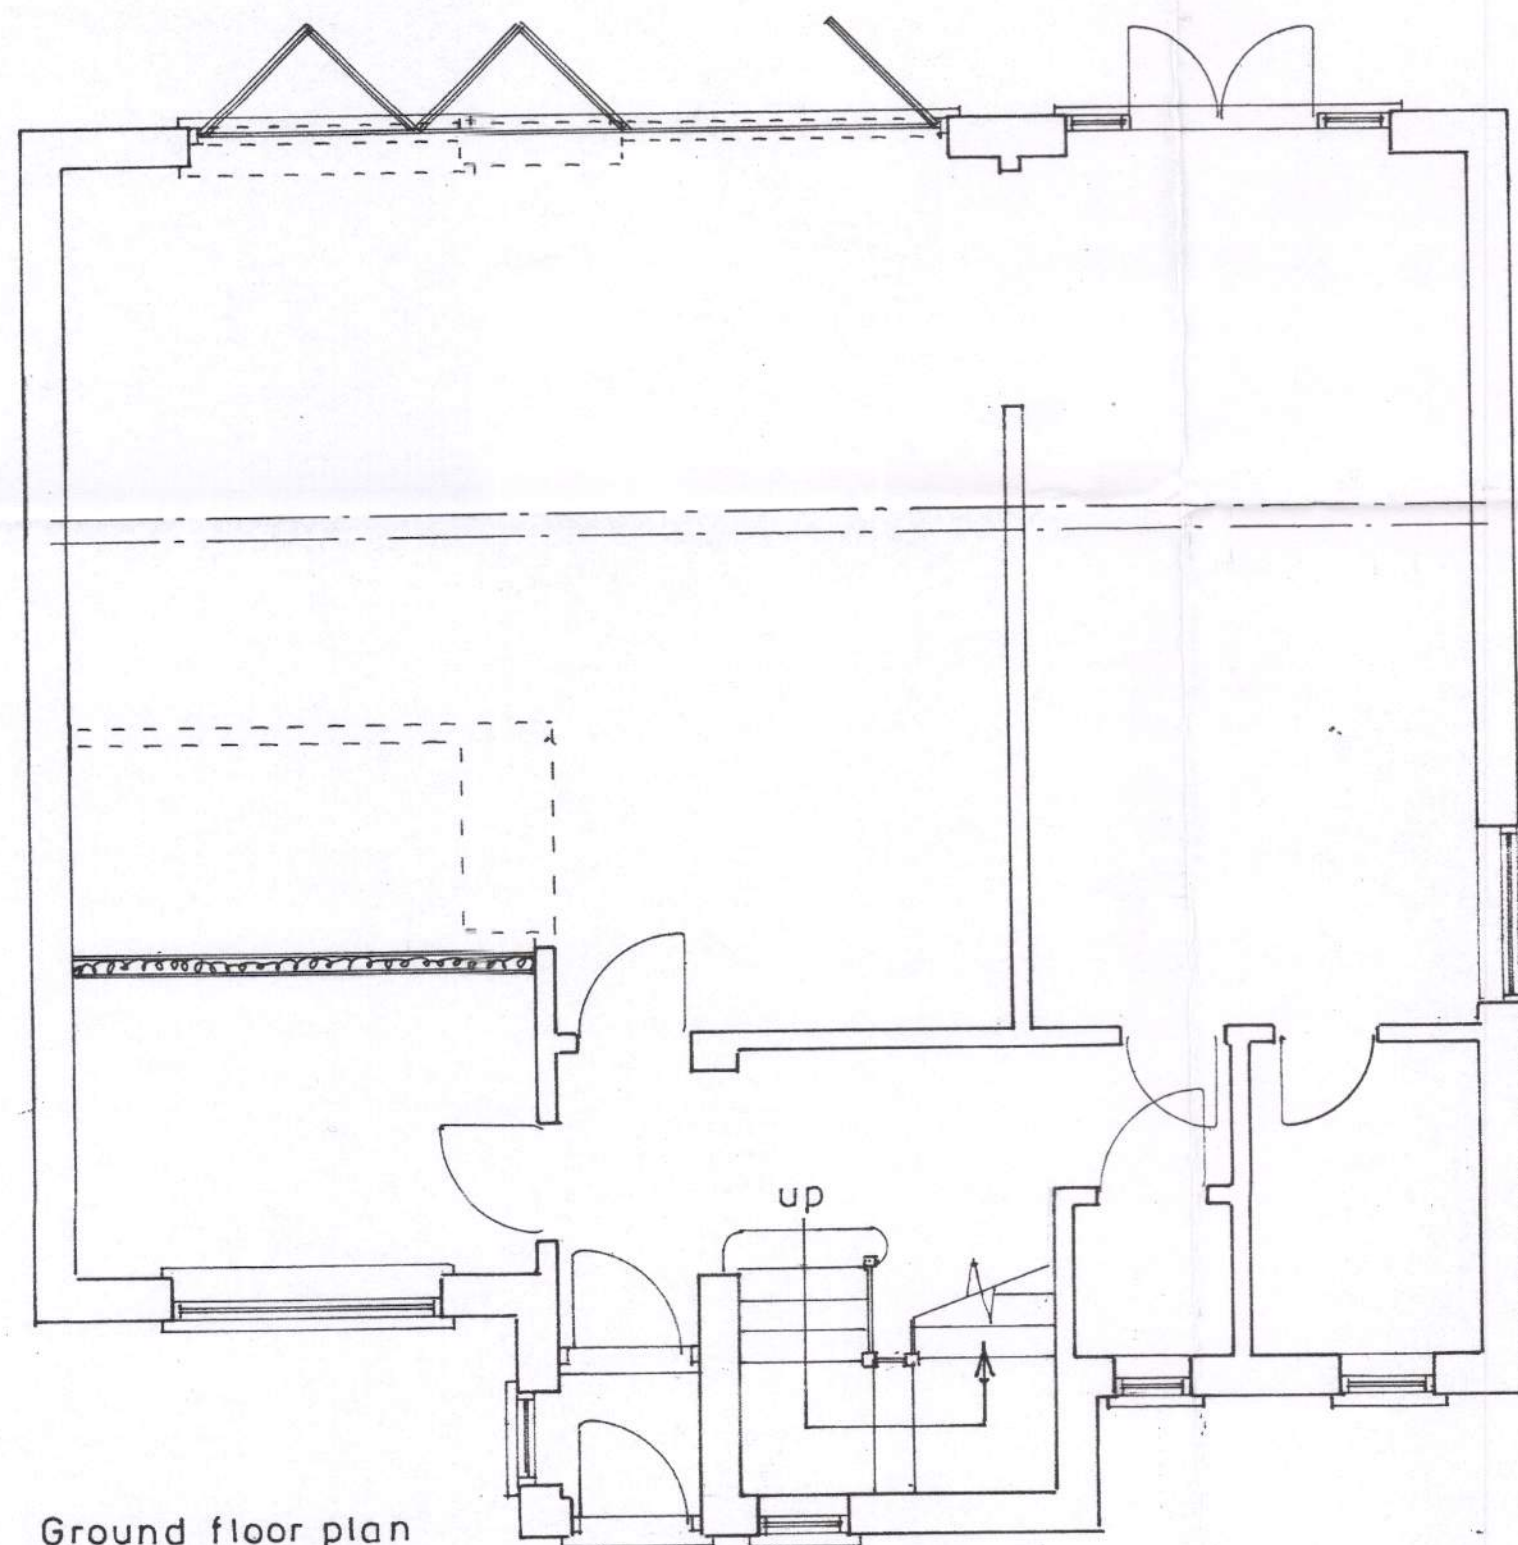

Ground floor plan


1 : 50

BOUNDARY



location plan


1 : 1250

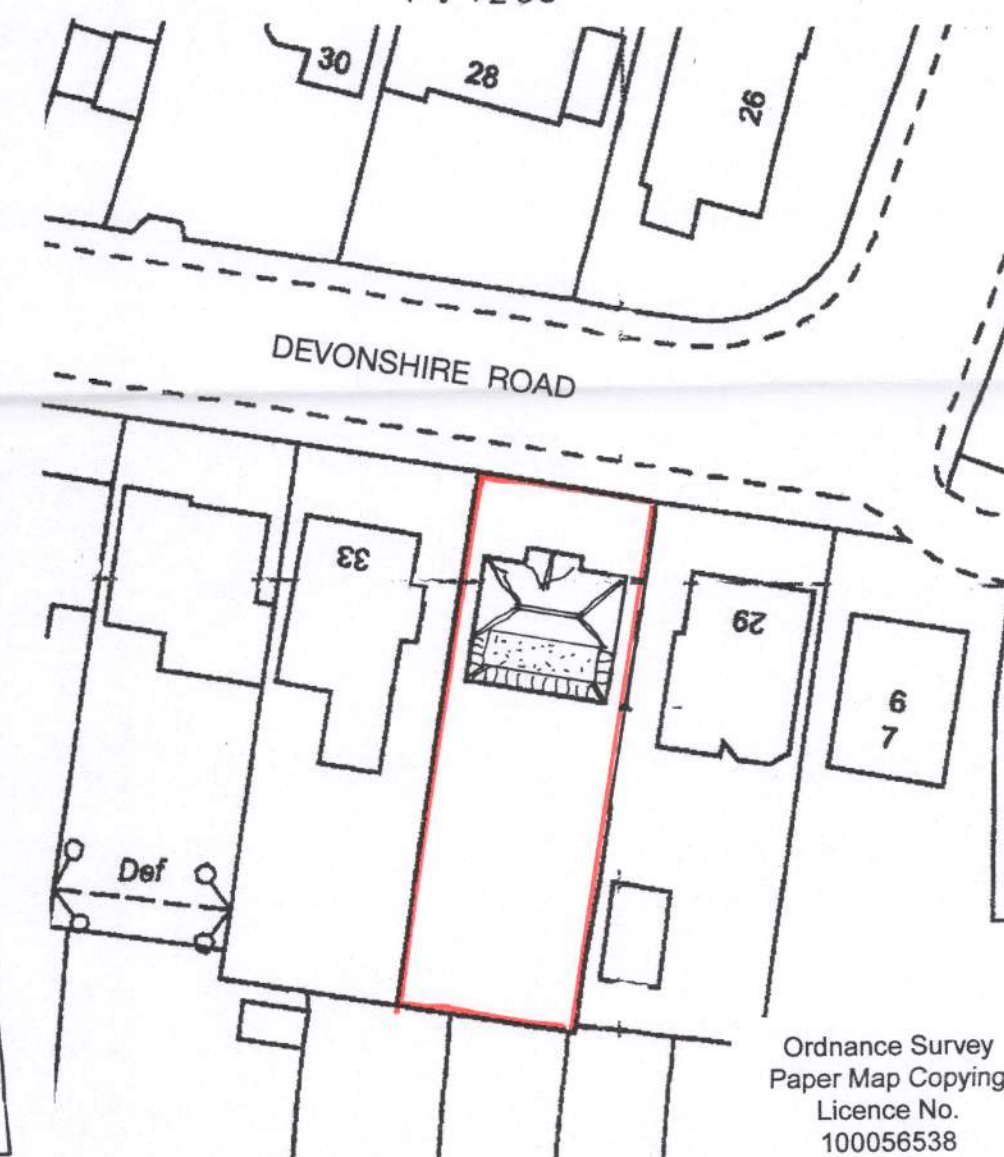

block plan

1 : 500

Ordnance Survey
Paper Map Copying
Licence No.
100056538

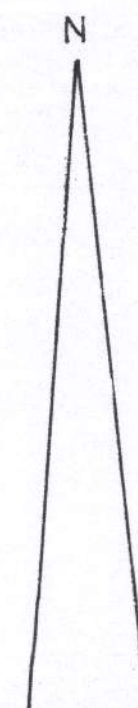

sheet 1

of 3

Proposed

PROPOSED 1ST FLOOR EXTENSION AT 31, DEVONSHIRE ROAD, BOGNOR REGIS
FOR MR. & MRS. GLAPINSKA.

Bryan Butcher
Rainbow Cottage
Nyetimber Lane
Bognor Regis PO21 3JX
01243 266871
07973 233442
bryan.butcher@btinternet.com
www.bryanbutcher.com