



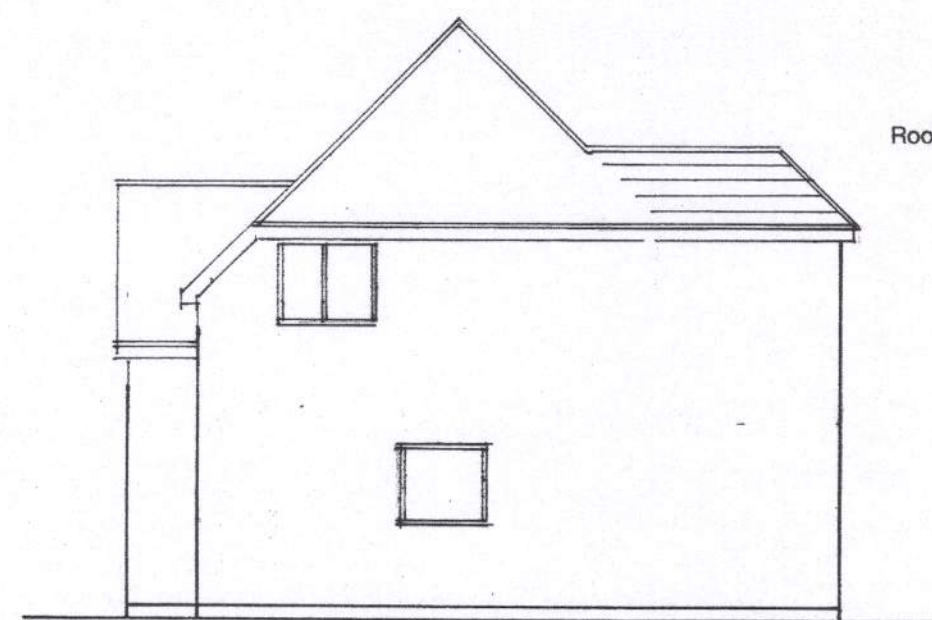

west


Roof tiles to match existing.

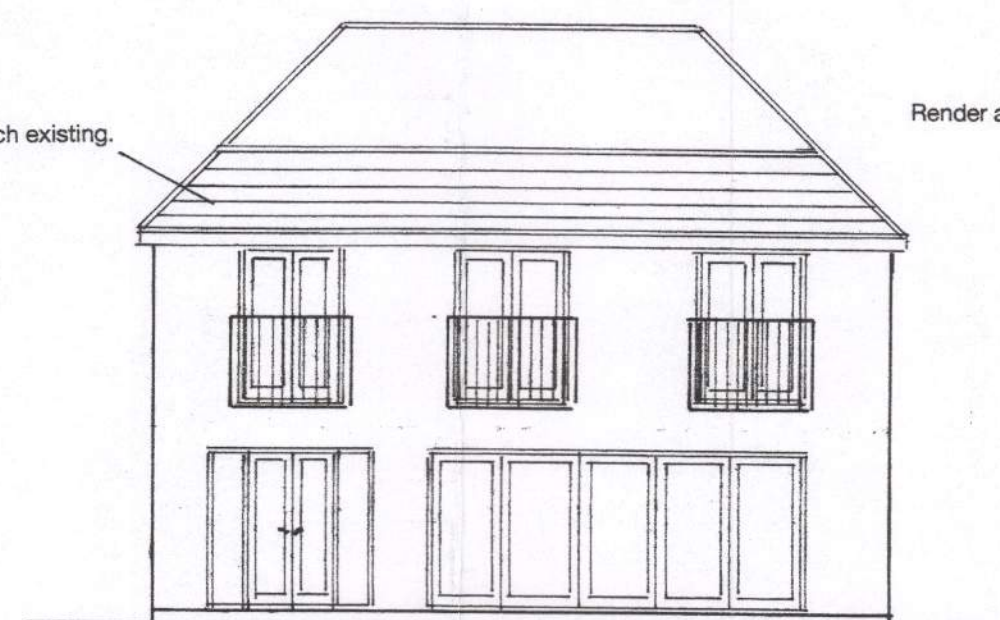


south

1 : 100


Render and colour wash to match existing.

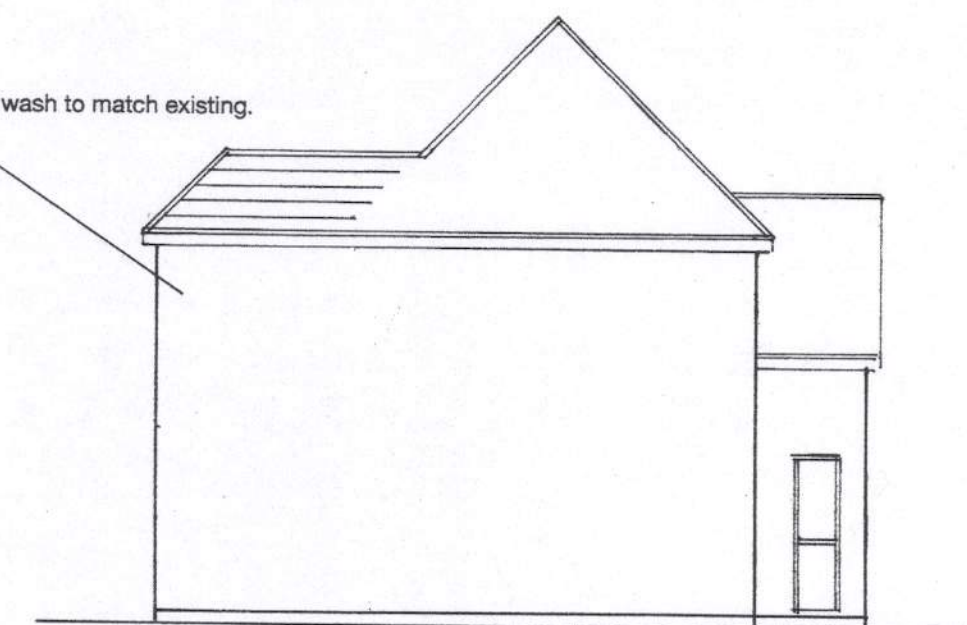

east

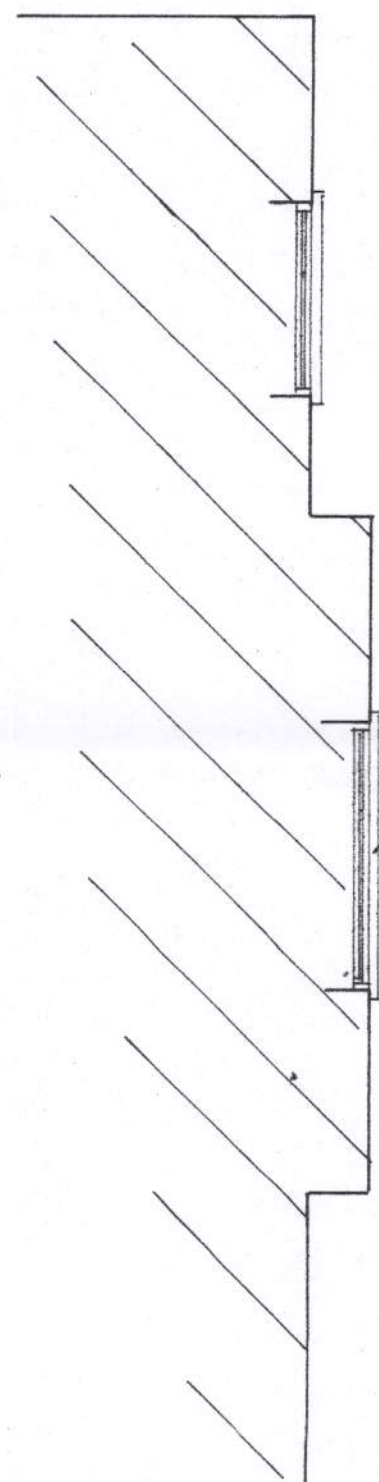

45°

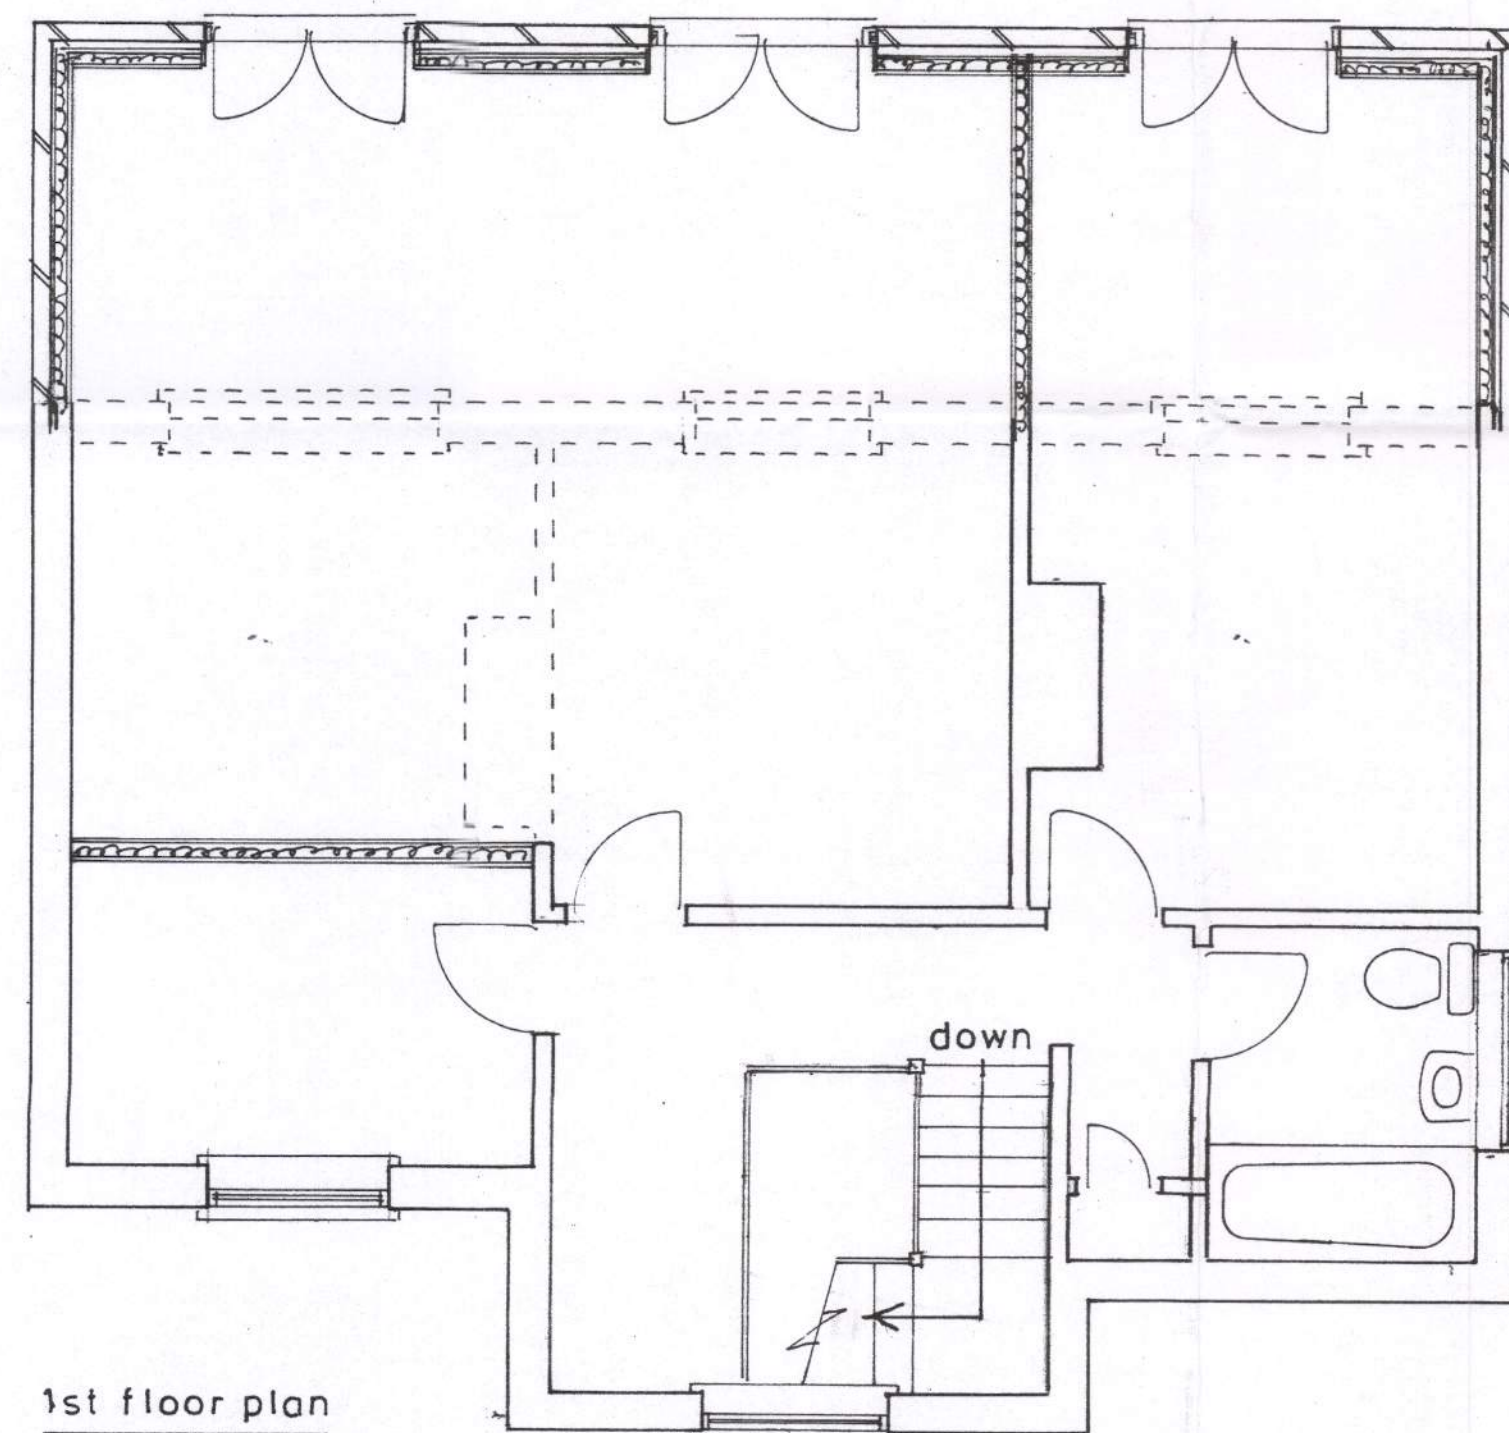

1st floor plan

1 : 50

Proposed

PROPOSED 1ST FLOOR EXTENSION AT 31, DEVONSHIRE ROAD, BOGNOR REGIS
FOR MR. & MRS. GLAPINSKA.

sheet 2 of 3

Bryan Butcher
Rainbow Cottage
Nyetimber Lane
Bognor Regis PO21 3JX
01243 266871
07973 233442
bryan.butcher@btinternet.com
www.bryanbutcher.com