




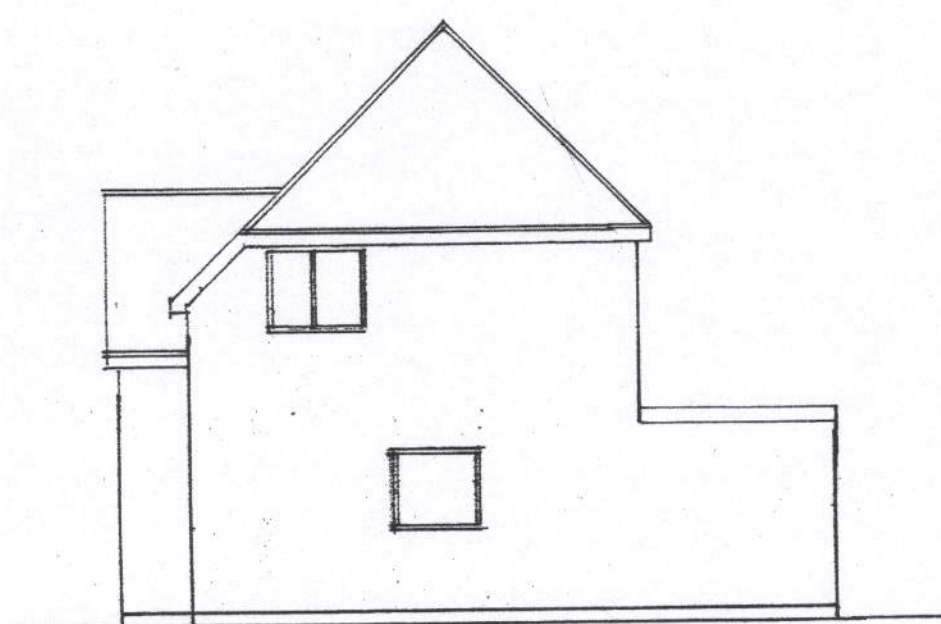


west

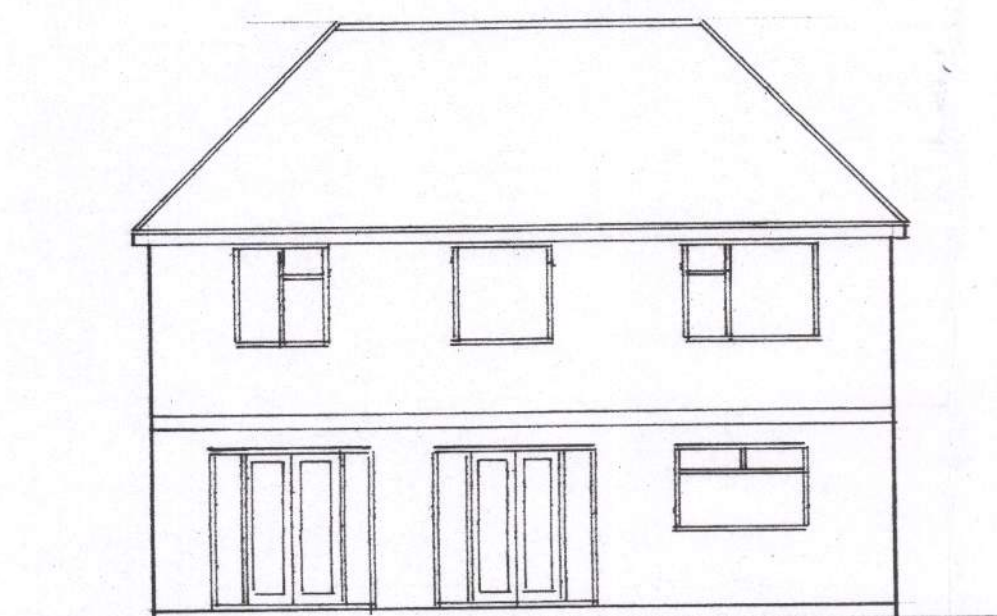


south
1 : 100

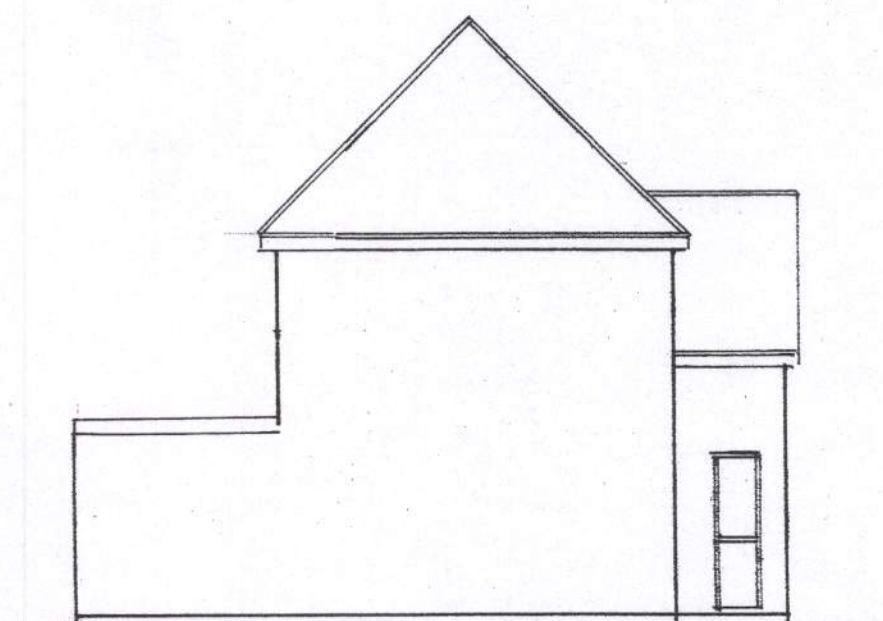


east

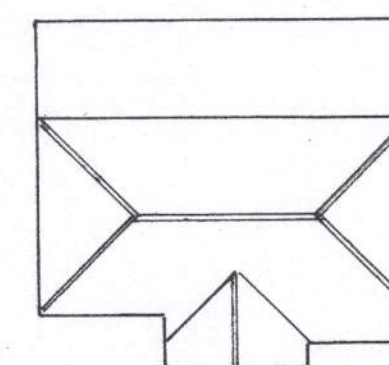


roof plan
1 : 200

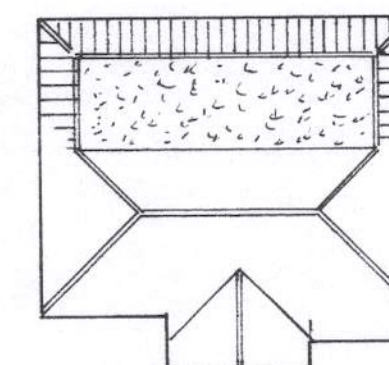

proposed roof plan

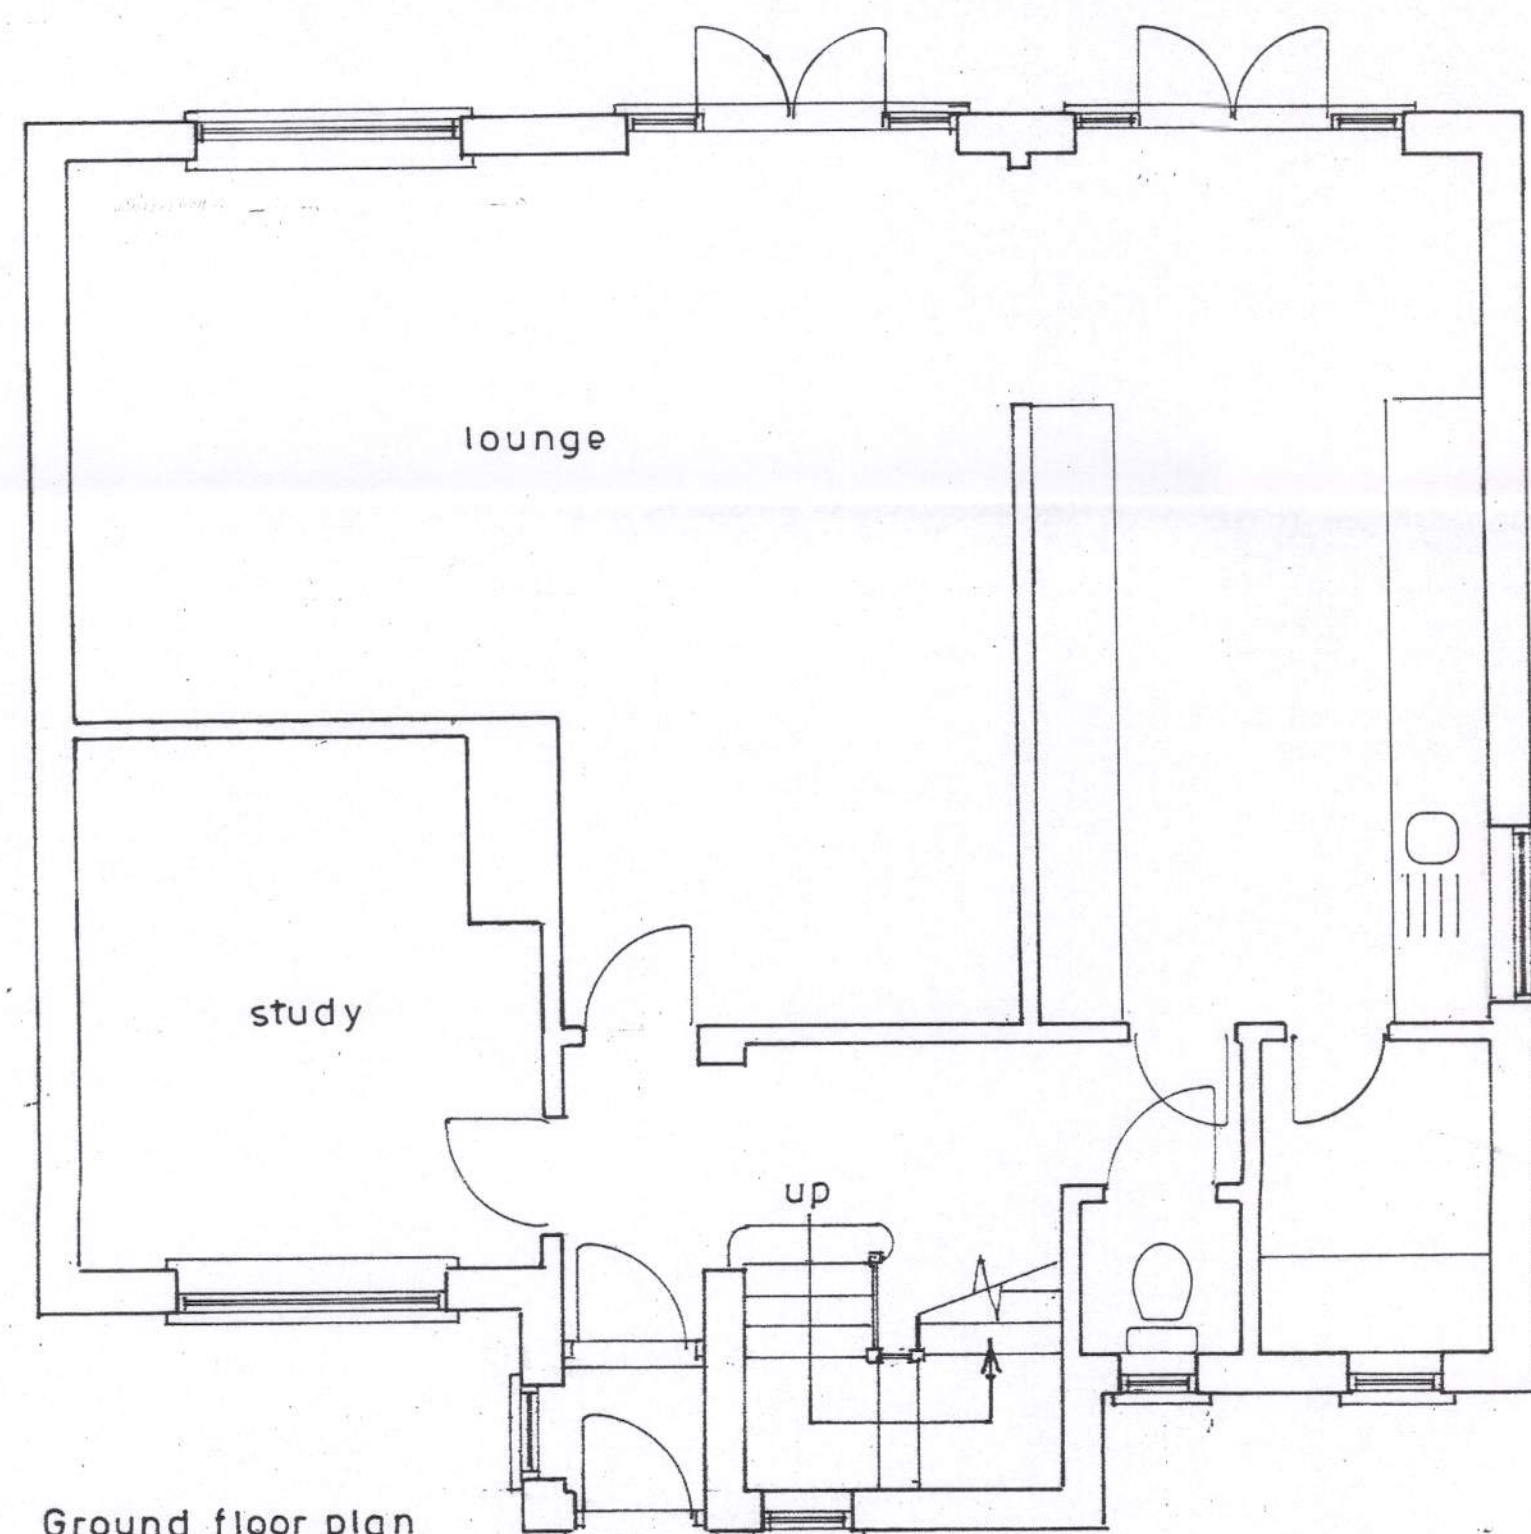

Ground floor plan
1 : 50

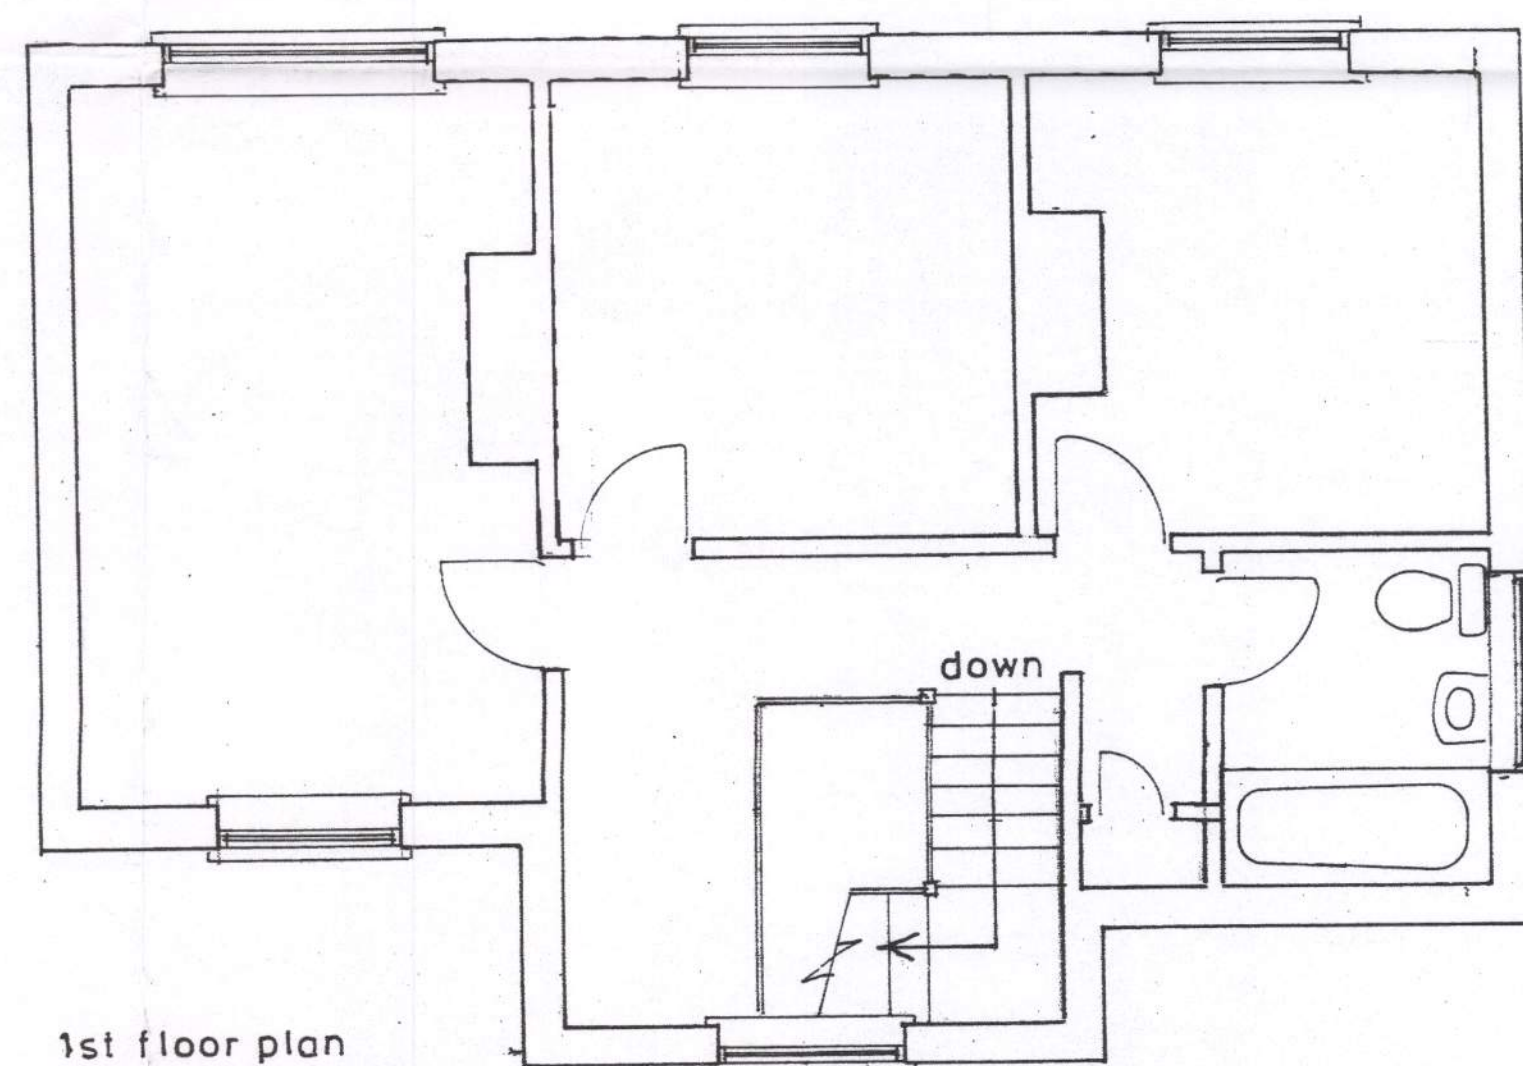

1st floor plan

Existing

PROPOSED 1ST FLOOR EXTENSION AT 31, DEVONSHIRE ROAD, BOGNOR REGIS
FOR MR. & MRS. GLAPINSKA.

sheet 3 of 3

Bryan Butcher
Rainbow Cottage
Nyetimber Lane
Bognor Regis PO21 3JX
01243 266871
07973 233442
bryan.butcher@btinternet.com
www.bryanbutcher.com