


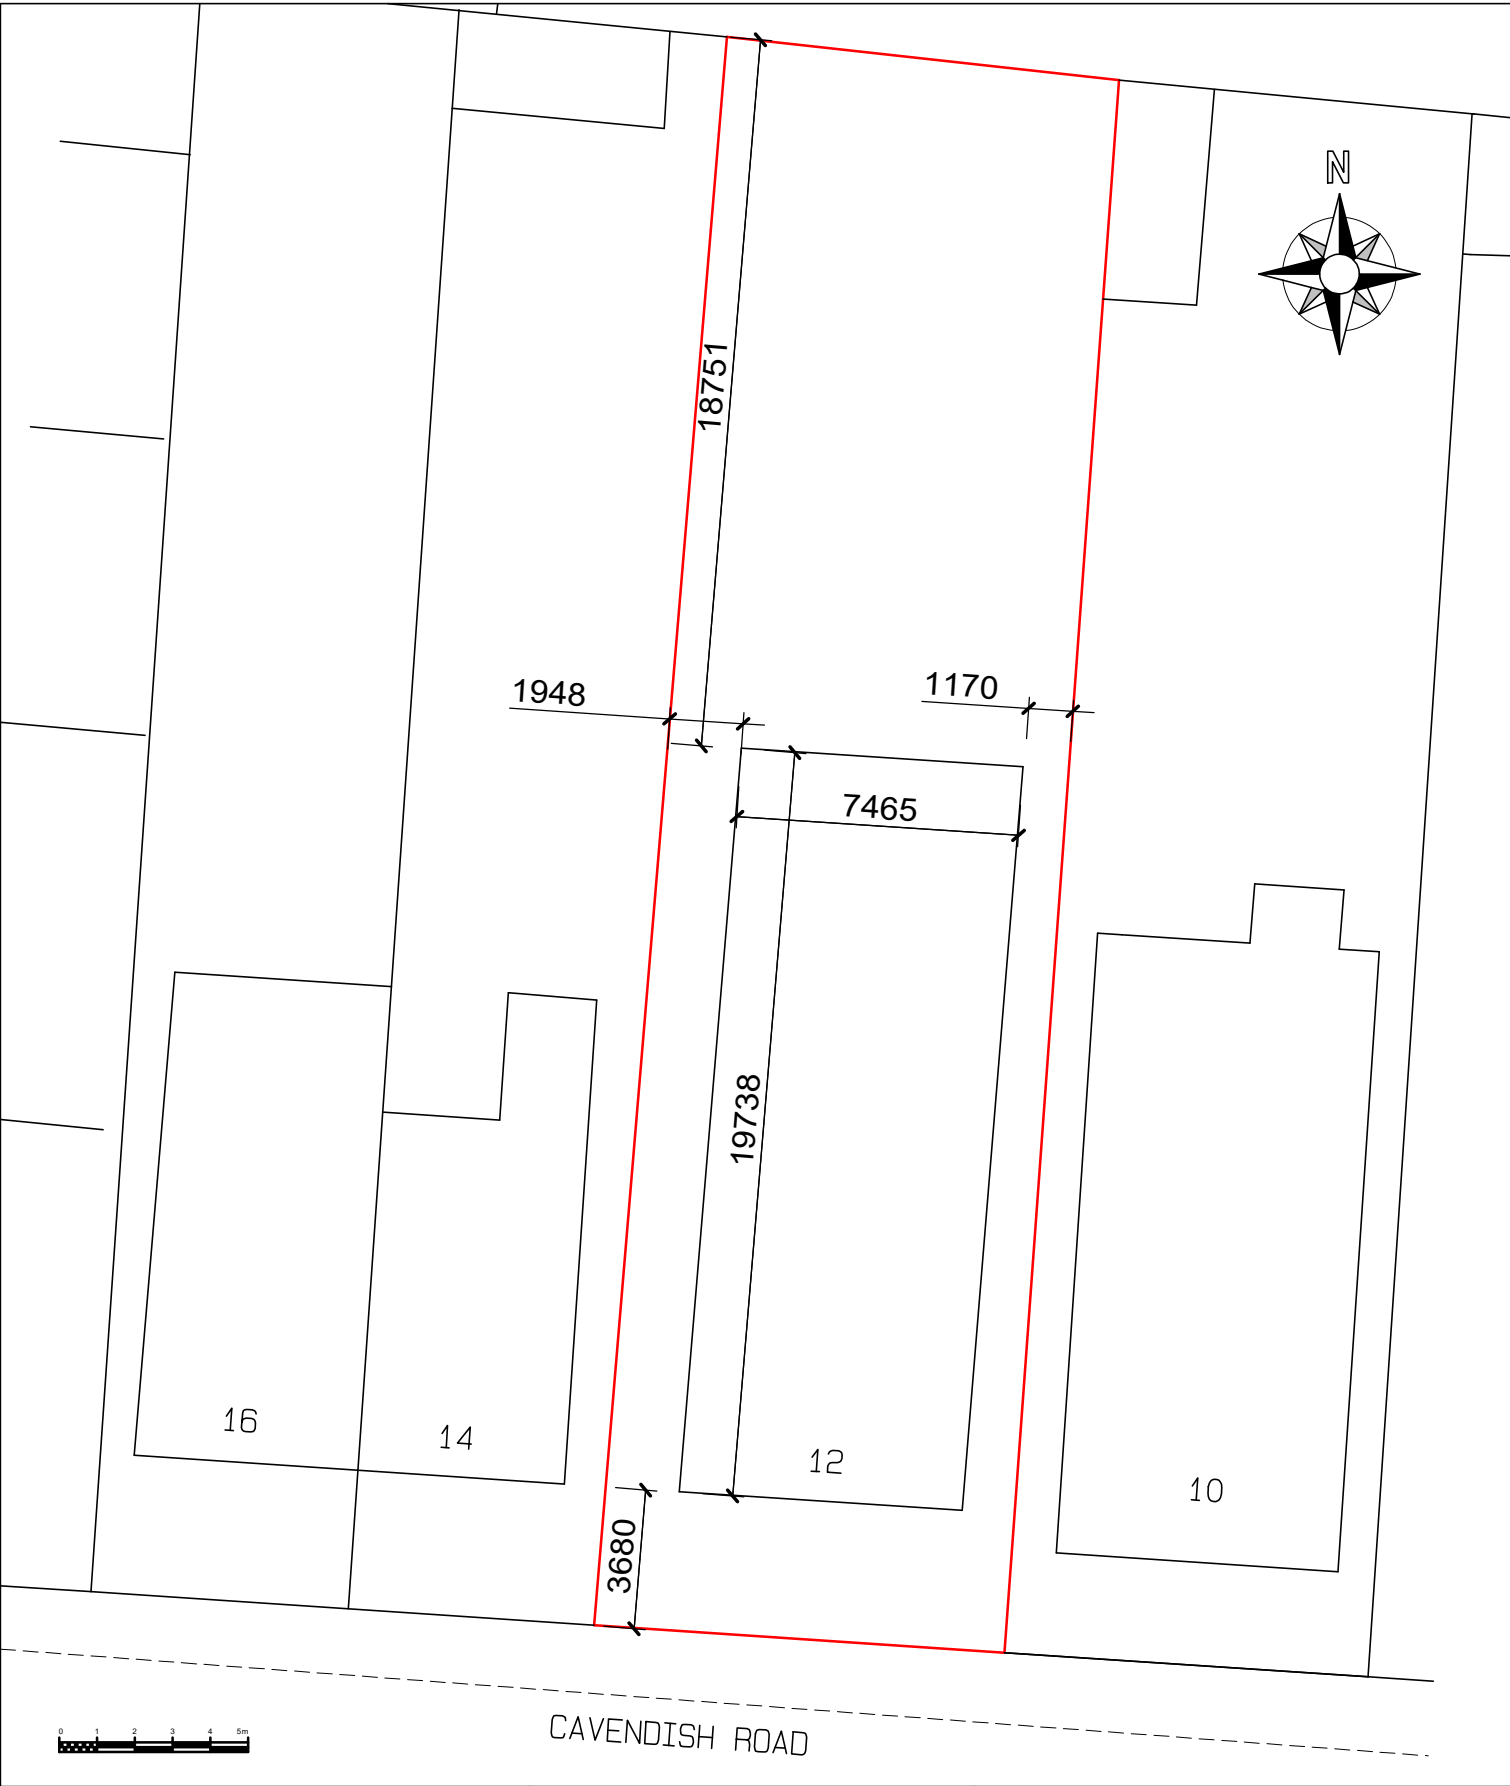

Project PROPOSED TWO STOREY CHALET EXTENSION @ 12 CAVENDISH ROAD BOGNOR REGIS PO21 2JW	Title APPROVED BLOCK PLAN	Drawn by R Hollands (GROVE DESIGN UK)
	Client MR PAUL SMITH	Date March 2021 Scale 1:200 @ A4 Drawing No 21-03-GD-256-15A Amendments (A) Planning issue