



NOTES
WRITTEN DIMENSIONS TO BE TAKEN IN PREFERENCE TO SCALE, AND ARE TO BE CHECKED ON SITE PRIOR TO COMMENCING WORK. THIS DRAWING IS TO BE READ IN CONJUNCTION WITH ALL OTHER DOCUMENTS RELATING TO THIS PROJECT. ANY DISCREPANCIES ARE TO BE REFERRED IMMEDIATELY TO THE PROJECT DESIGNER.
THIS DRAWING IS COPYRIGHT, AND SHOULD NOT BE USED OR REPRODUCED WITHOUT PERMISSION.
IT IS THE CONTRACTOR'S RESPONSIBILITY TO ENSURE COMPLIANCE WITH THE BUILDING REGULATIONS.

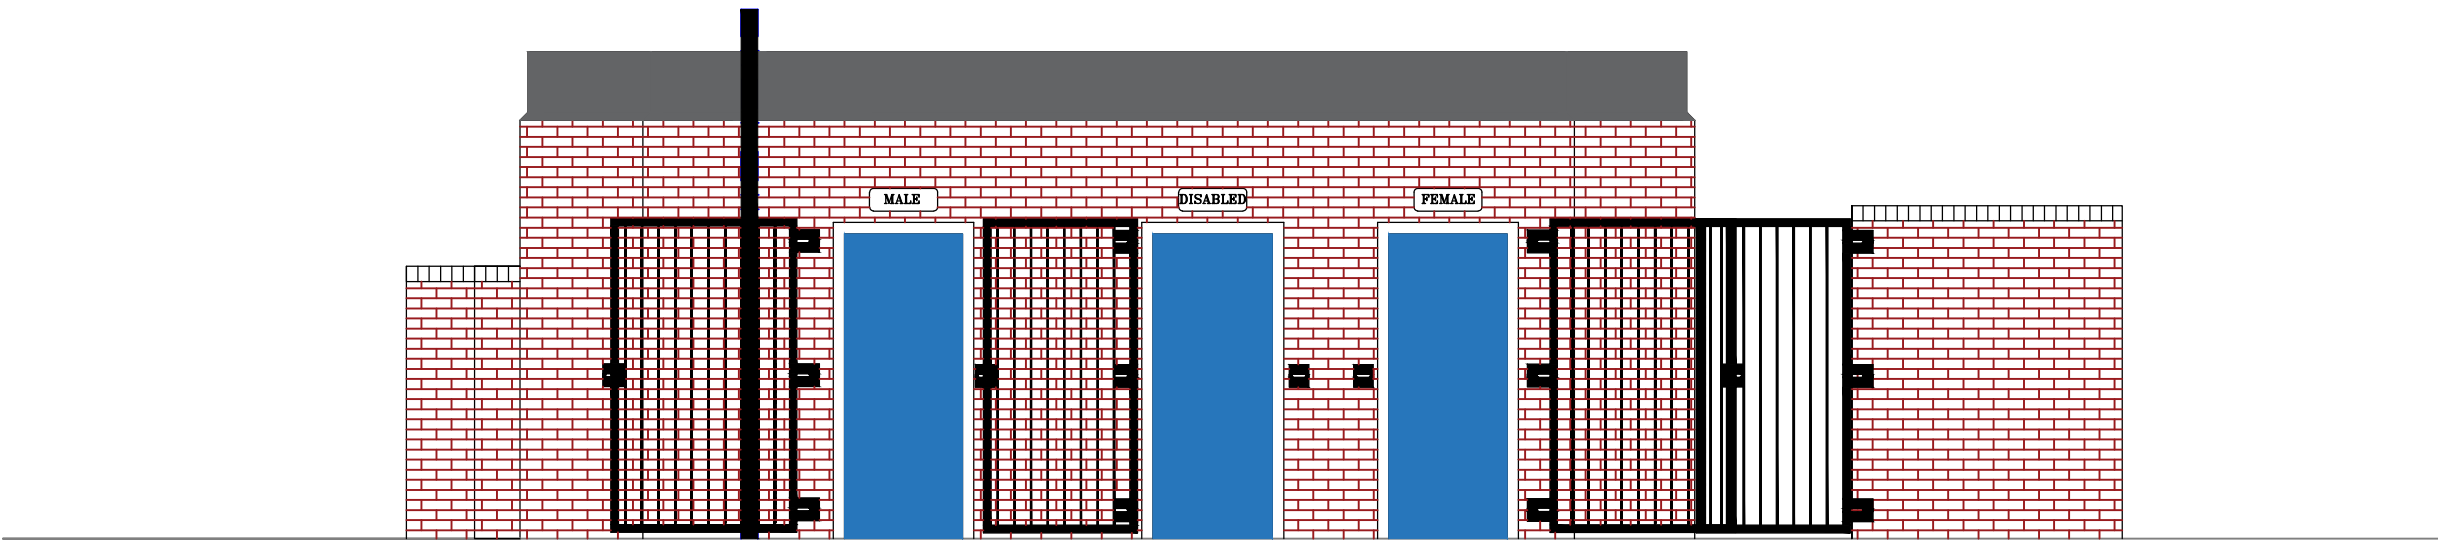

FRONT (SOUTH) ELEVATION - 1:50

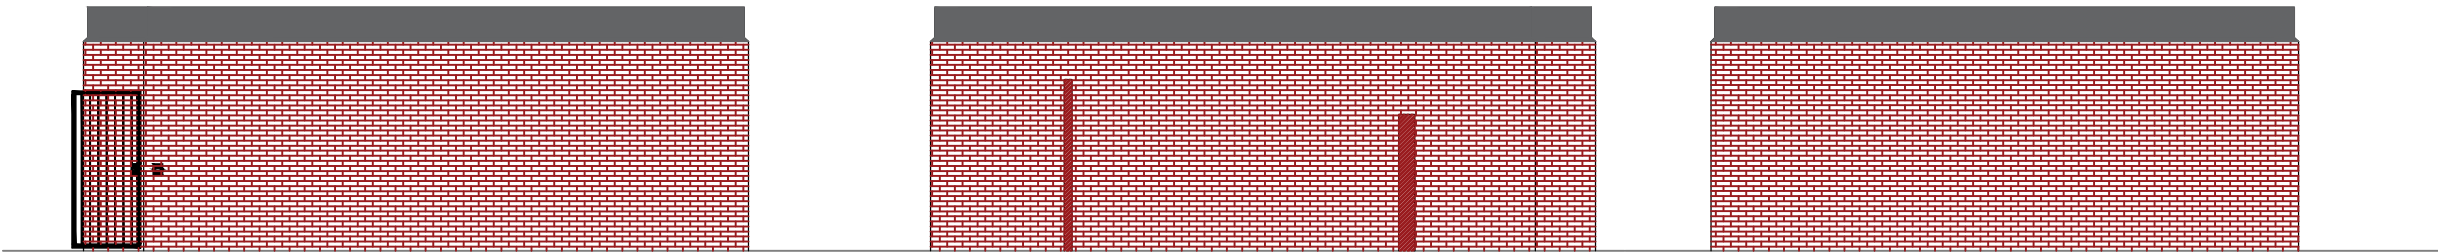

SIDE (EAST) ELEVATION - 1:100

SIDE (WEST) ELEVATION - 1:100

REAR (NORTH) ELEVATION - 1:100



REV	DESCRIPTION	DATE
-----	-------------	------

PROJECT		
BEDFORD STREET PUBLIC WCS		
BOGNOR REGIS		
WEST SUSSEX		

DRAWING TITLE		
EXISTING ELEVATIONS		

CLIENT		
ARUN DISTRICT COUNCIL		

SCALE	DRAWN BY	DATE
1:50 & 1:100 @A3 KMS		MAR 22

DWG NO	1008/02	REV.
---------------	---------	-------------

Unit 3b Woodhorn Business Centre
Woodhorn Lane
Oving Chichester
West Sussex PO20 2BX
Tel 01243 774764
www.sloaneandbrown.co.uk

