
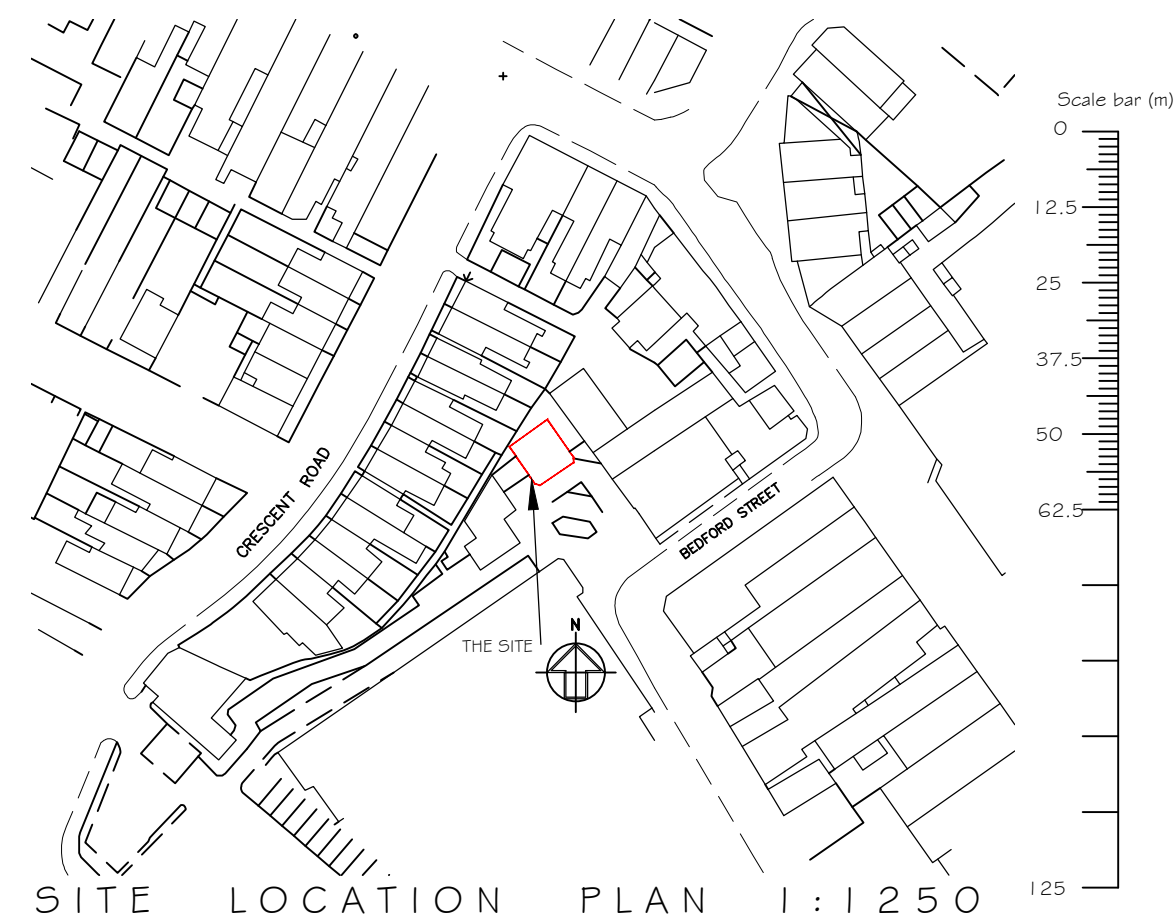


NOTES
 WRITTEN DIMENSIONS TO BE TAKEN IN PREFERENCE TO SCALE, AND
 ARE TO BE CHECKED ON SITE PRIOR TO COMMENCING WORK.
 THIS DRAWING IS TO BE READ IN CONJUNCTION WITH ALL OTHER
 DOCUMENTS RELATING TO THIS PROJECT.
 ANY DISCREPANCIES ARE TO BE REFERRED IMMEDIATELY TO THE
 PROJECT DESIGNER.
 THIS DRAWING IS COPYRIGHT, AND SHOULD NOT BE USED OR
 REPRODUCED WITHOUT PERMISSION.
 IT IS THE CONTRACTOR'S RESPONSIBILITY TO ENSURE COMPLIANCE
 WITH THE BUILDING REGULATIONS.

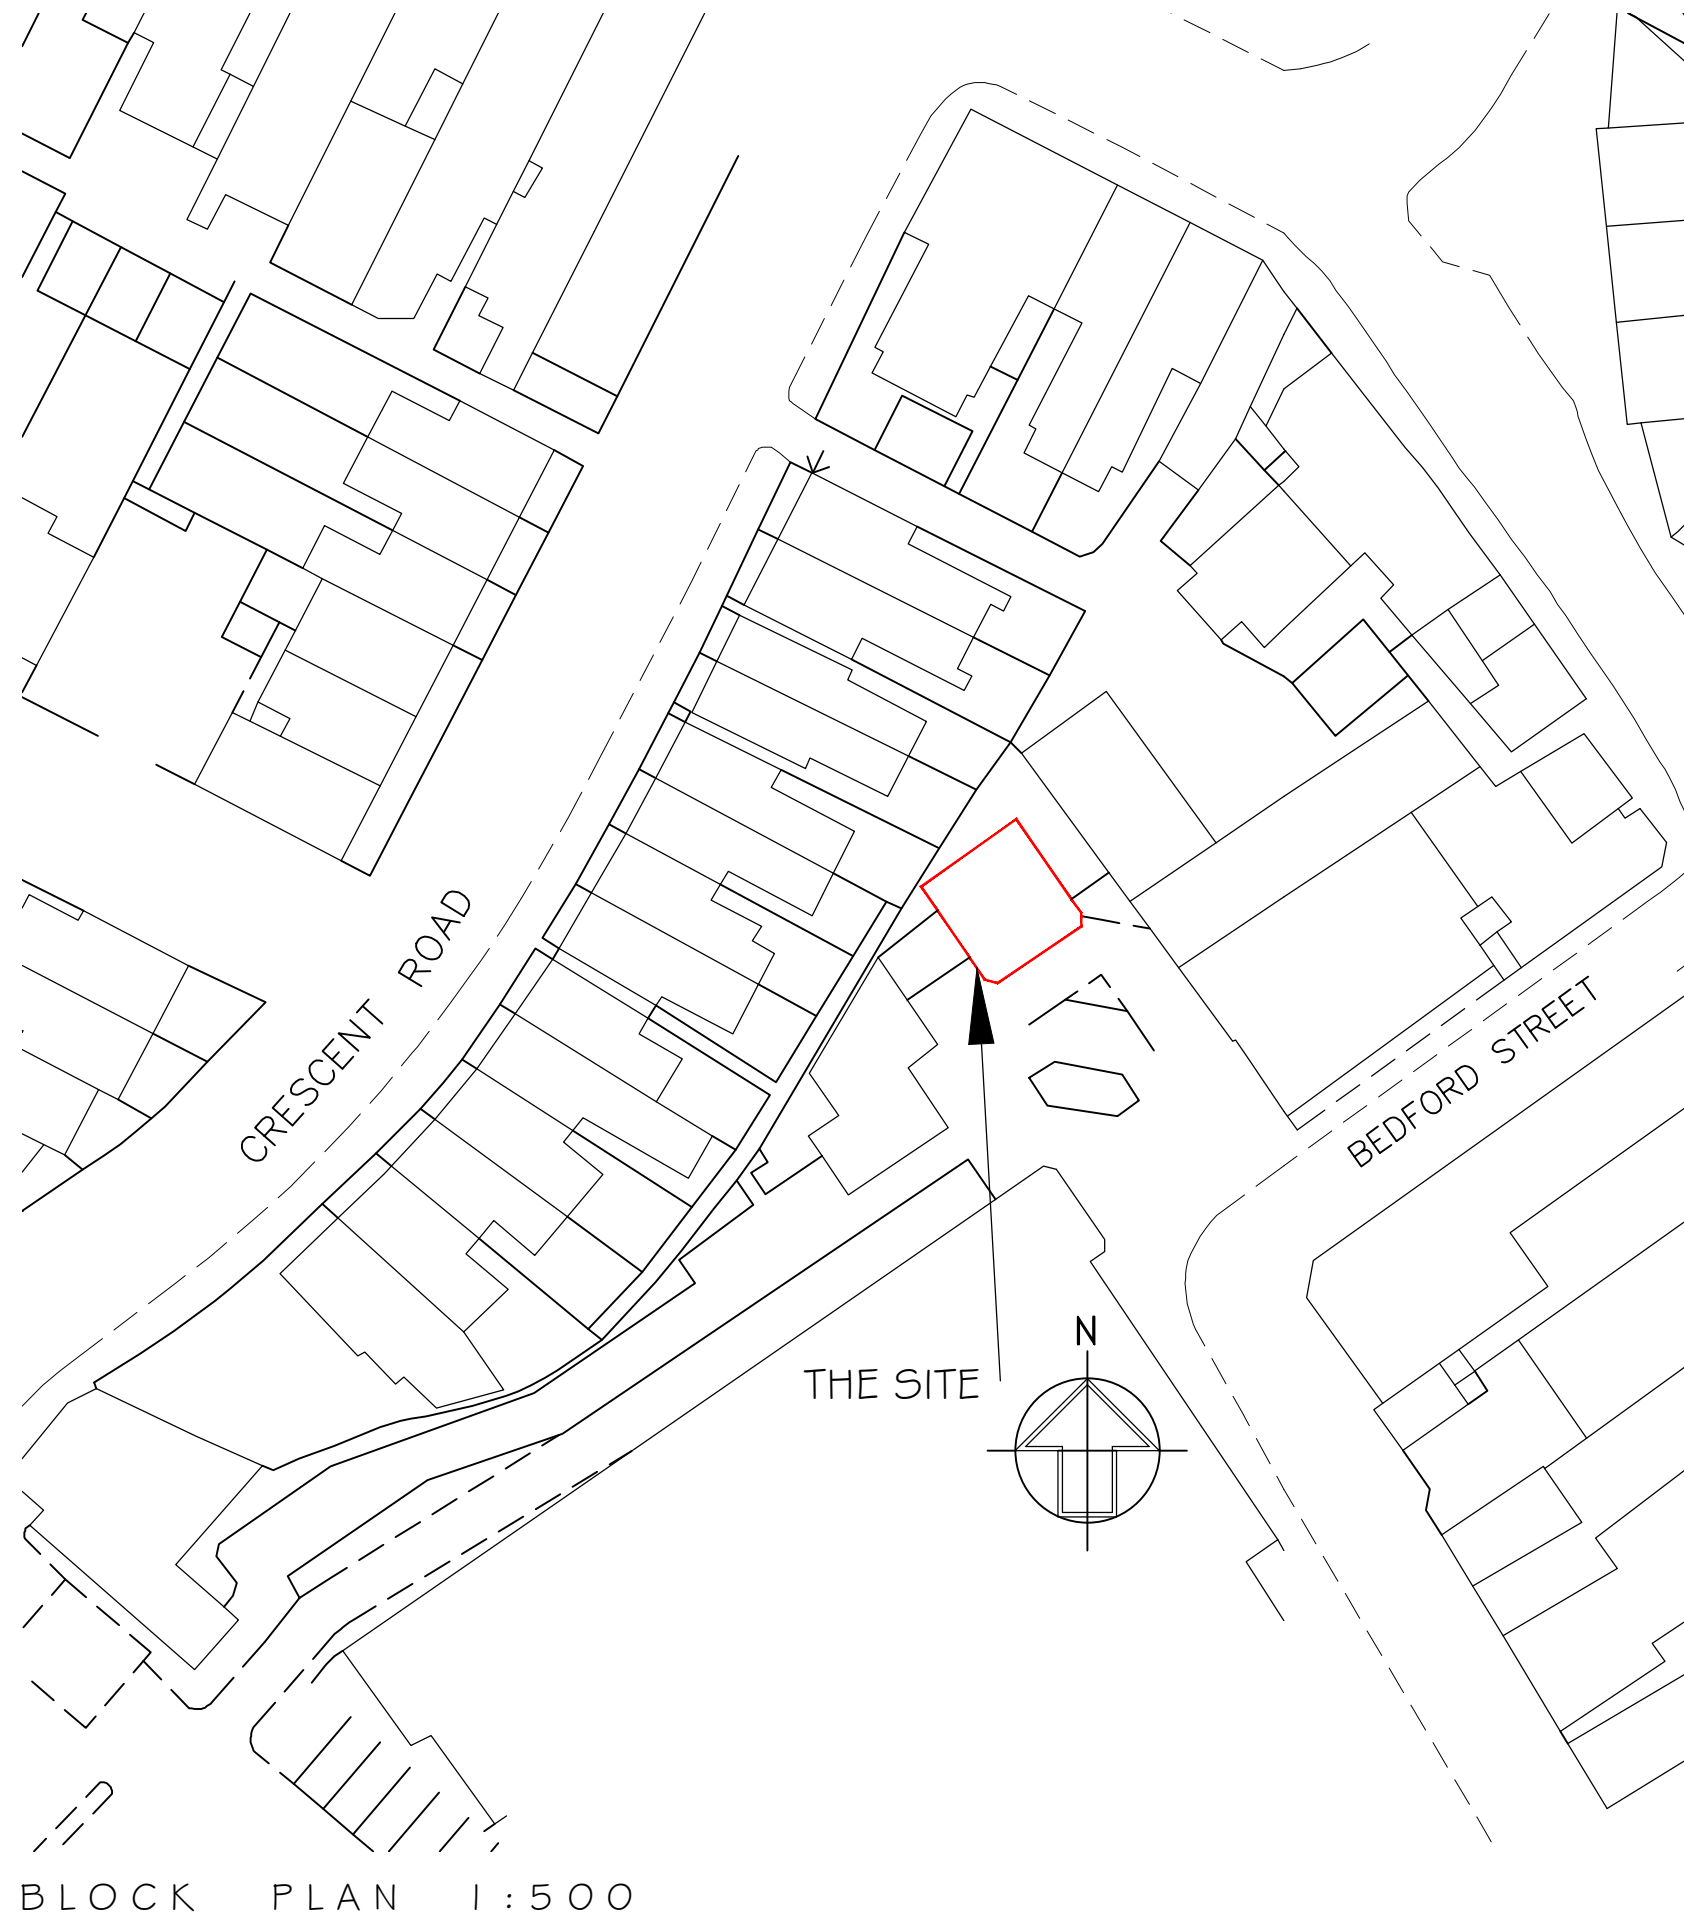

REV	DESCRIPTION	DATE
-----	-------------	------

PROJECT
 PUBLIC TOILETS
 BEDFORD STREET
 BOGNOR REGIS
 WEST SUSSEX

DRAWING TITLE
 SITE LOCATION & BLOCK PLANS

CLIENT
 ARUN DISTRICT COUNCIL

SCALE	DRAWN BY	DATE
1:1250 & 1:500 @A3	KMS	MAR '22

DWG NO	REV.
1008/05	

Unit 3b Woodhorn Business Centre
 Woodhorn Lane
 Oving Chichester
 West Sussex PO20 2BX
 Tel 01243 774764
www.sloaneandbrown.co.uk

