



NOTES
WRITTEN DIMENSIONS TO BE TAKEN IN PREFERENCE TO SCALE, AND ARE TO BE CHECKED ON SITE PRIOR TO COMMENCING WORK. THIS DRAWING IS TO BE READ IN CONJUNCTION WITH ALL OTHER DOCUMENTS RELATING TO THIS PROJECT. ANY DISCREPANCIES ARE TO BE REFERRED IMMEDIATELY TO THE PROJECT DESIGNER.
THIS DRAWING IS COPYRIGHT, AND SHOULD NOT BE USED OR REPRODUCED WITHOUT PERMISSION.
IT IS THE CONTRACTOR'S RESPONSIBILITY TO ENSURE COMPLIANCE WITH THE BUILDING REGULATIONS.

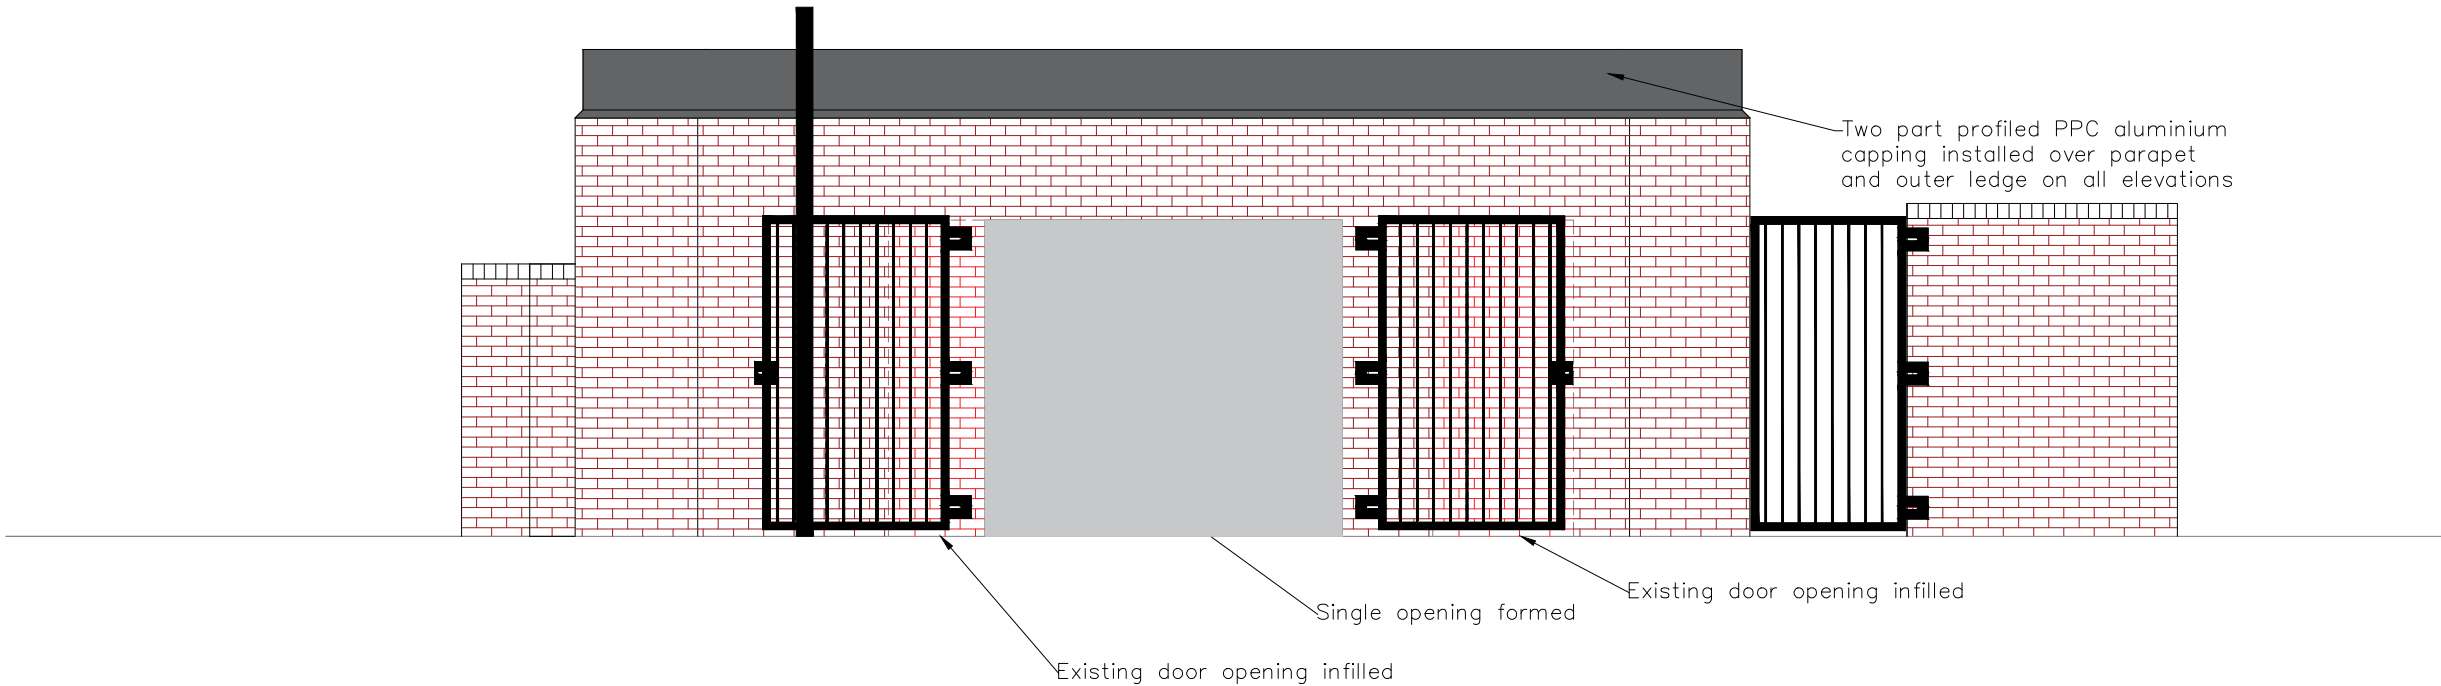

FRONT (SOUTH) ELEVATION - 1:50

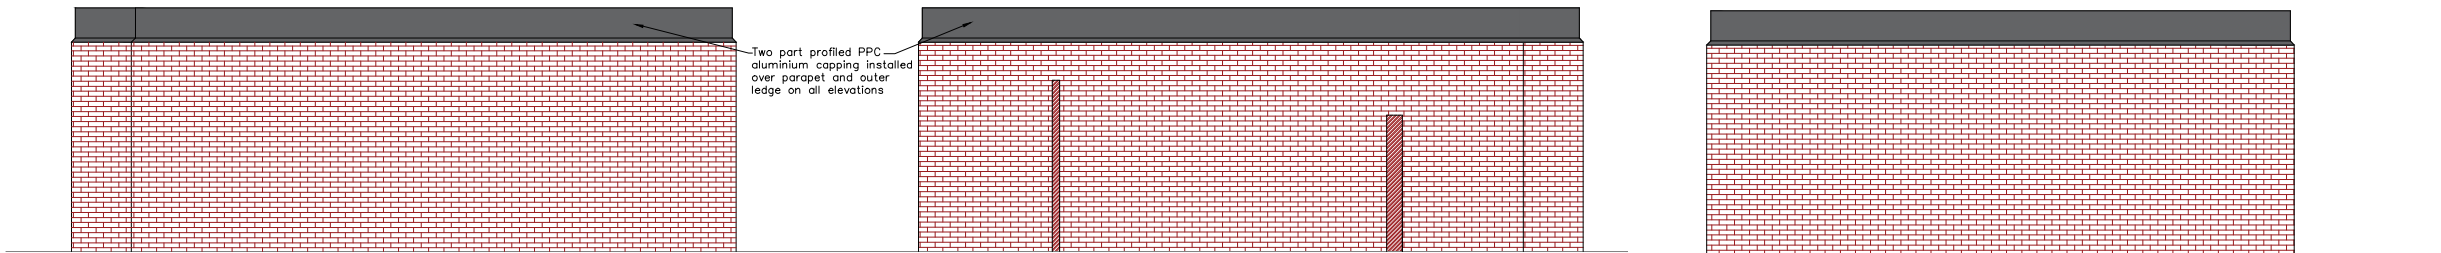

SIDE (EAST) ELEVATION - 1:100

SIDE (WEST) ELEVATION - 1:100

REAR (NORTH) ELEVATION - 1:100

A	Roller shutter removed & parapet capping added	May '22
REV	DESCRIPTION	DATE

PROJECT
BEDFORD STREET PUBLIC WCS
BOGNOR REGIS
WEST SUSSEX

DRAWING TITLE
PROPOSED ELEVATIONS

CLIENT
ARUN DISTRICT COUNCIL

SCALE 1:50 & 1:100 @A3 KMS
DRAWN BY
DATE MAR 22

DWG NO 1008/03
REV. A

Unit 3b Woodhorn Business Centre
Woodhorn Lane
Oving Chichester
West Sussex PO20 2BX
Tel 01243 774764
www.sloaneandbrown.co.uk

