
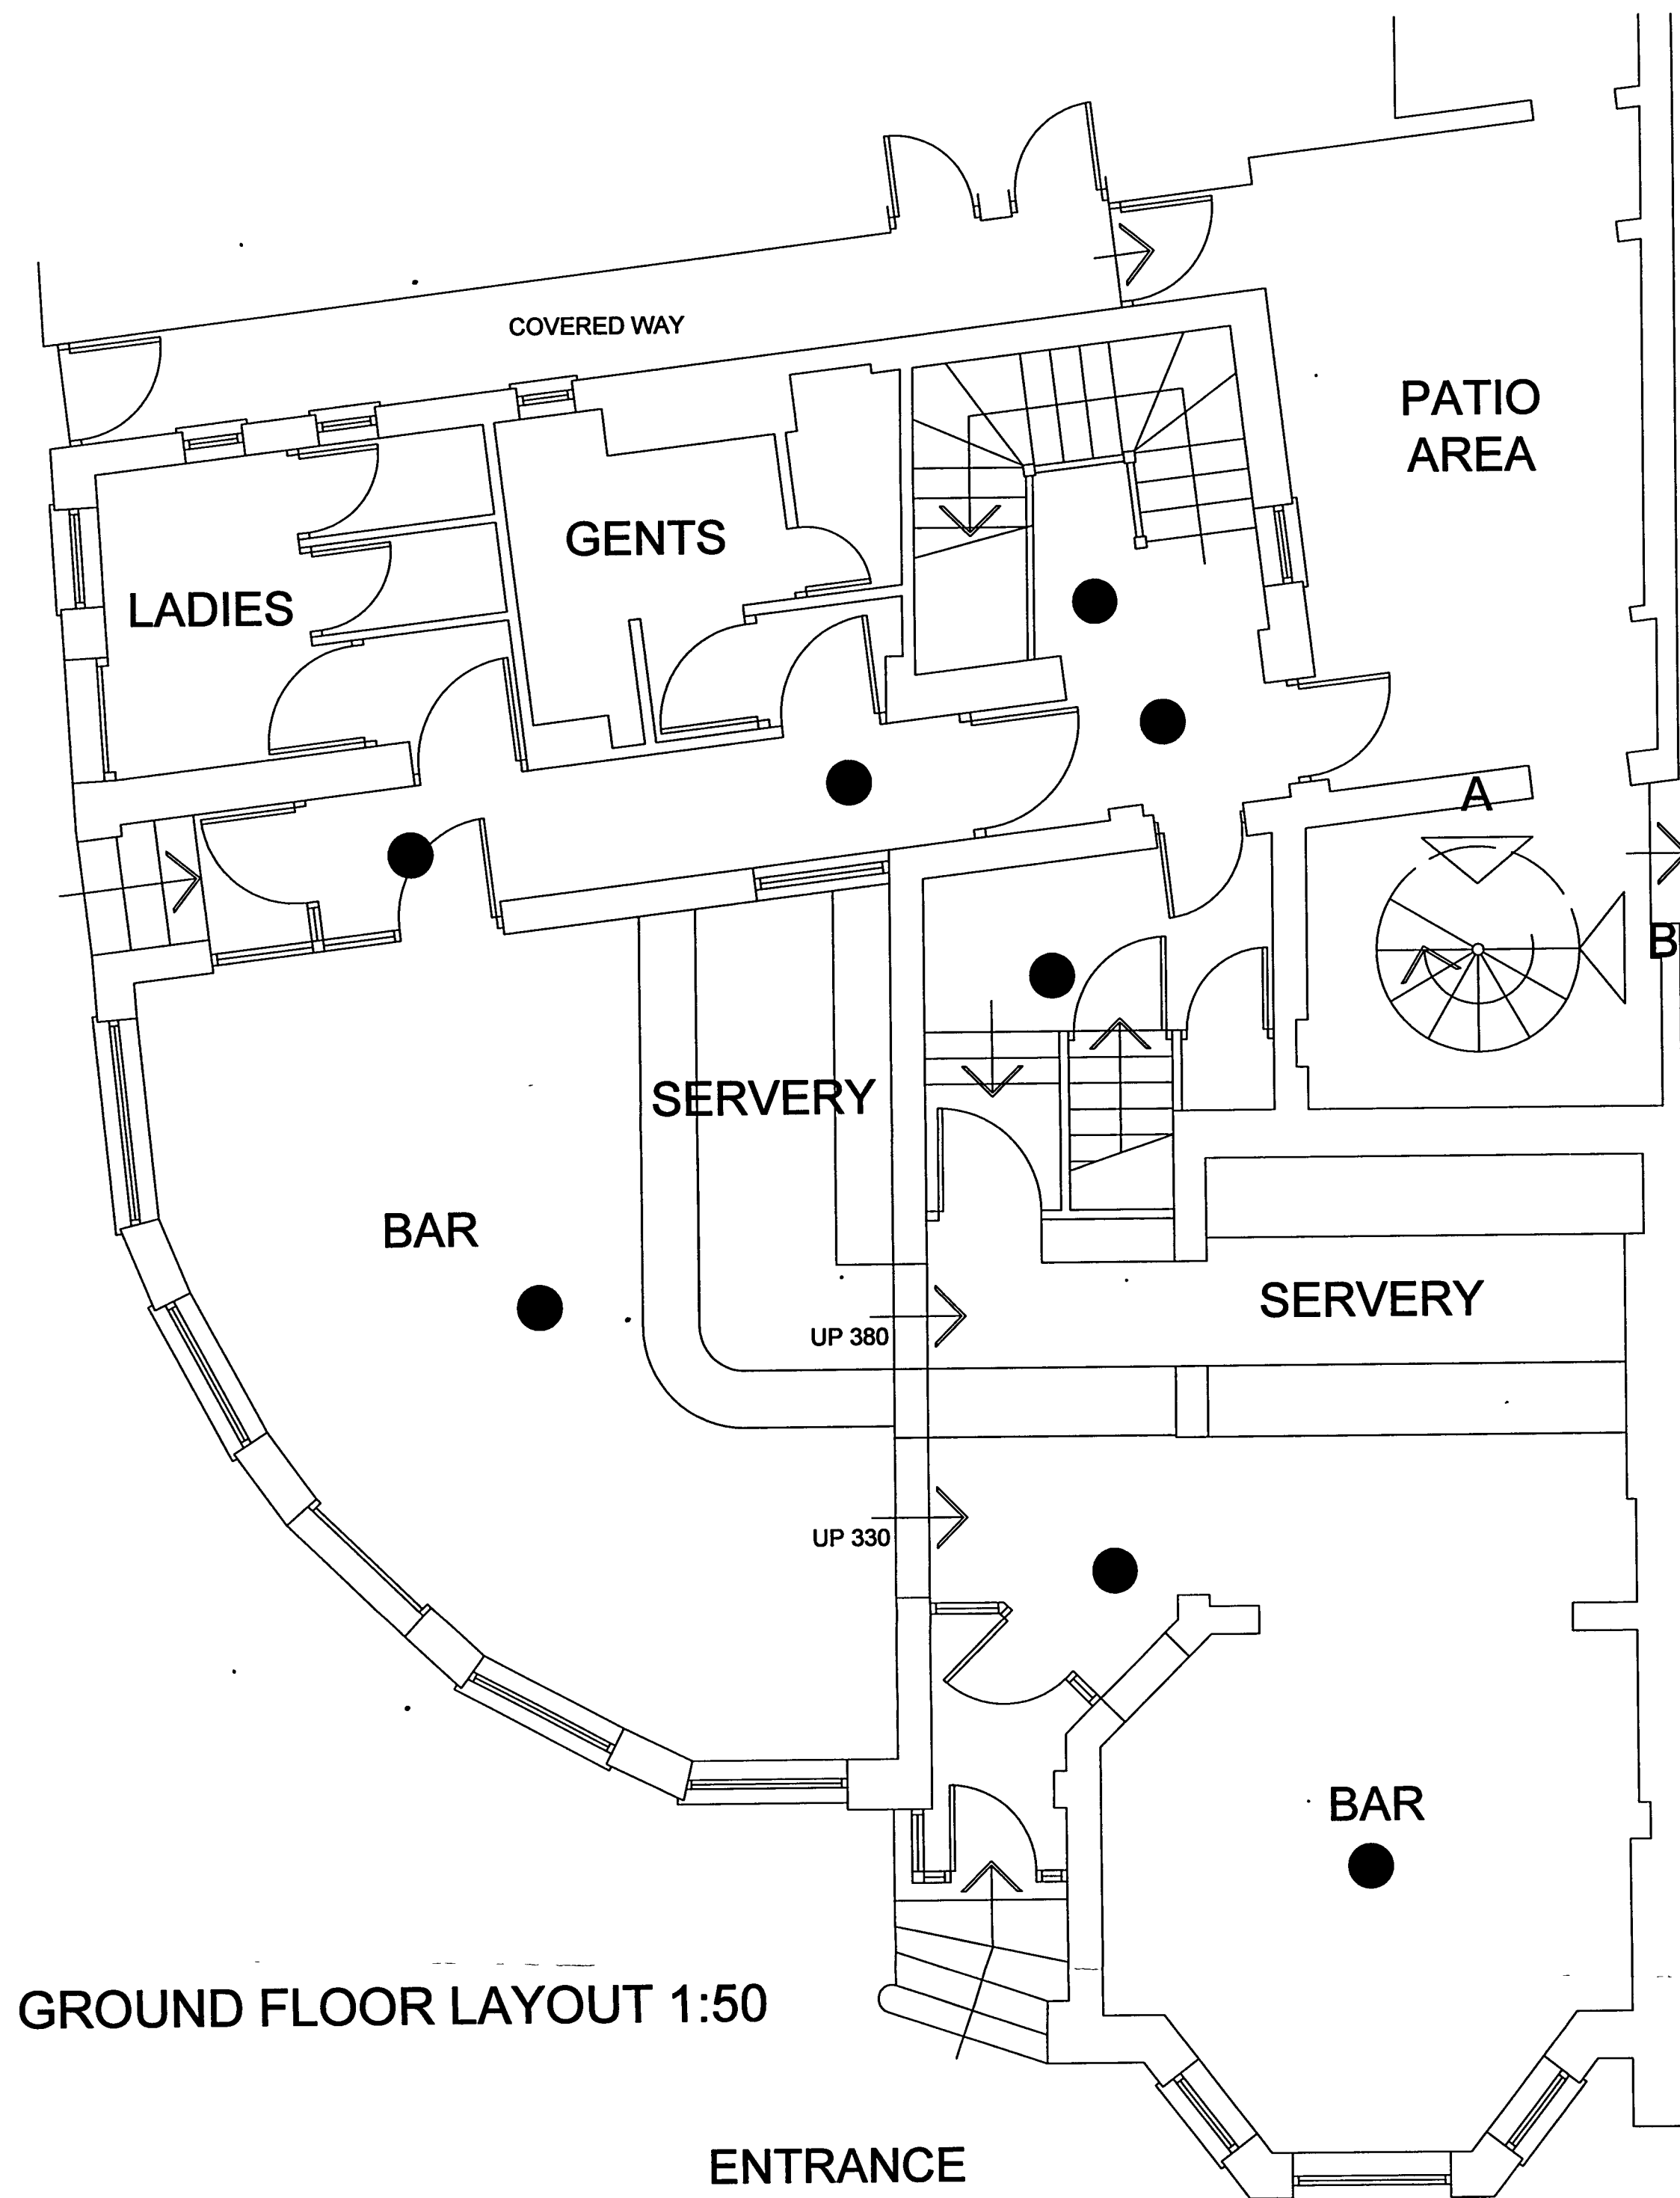
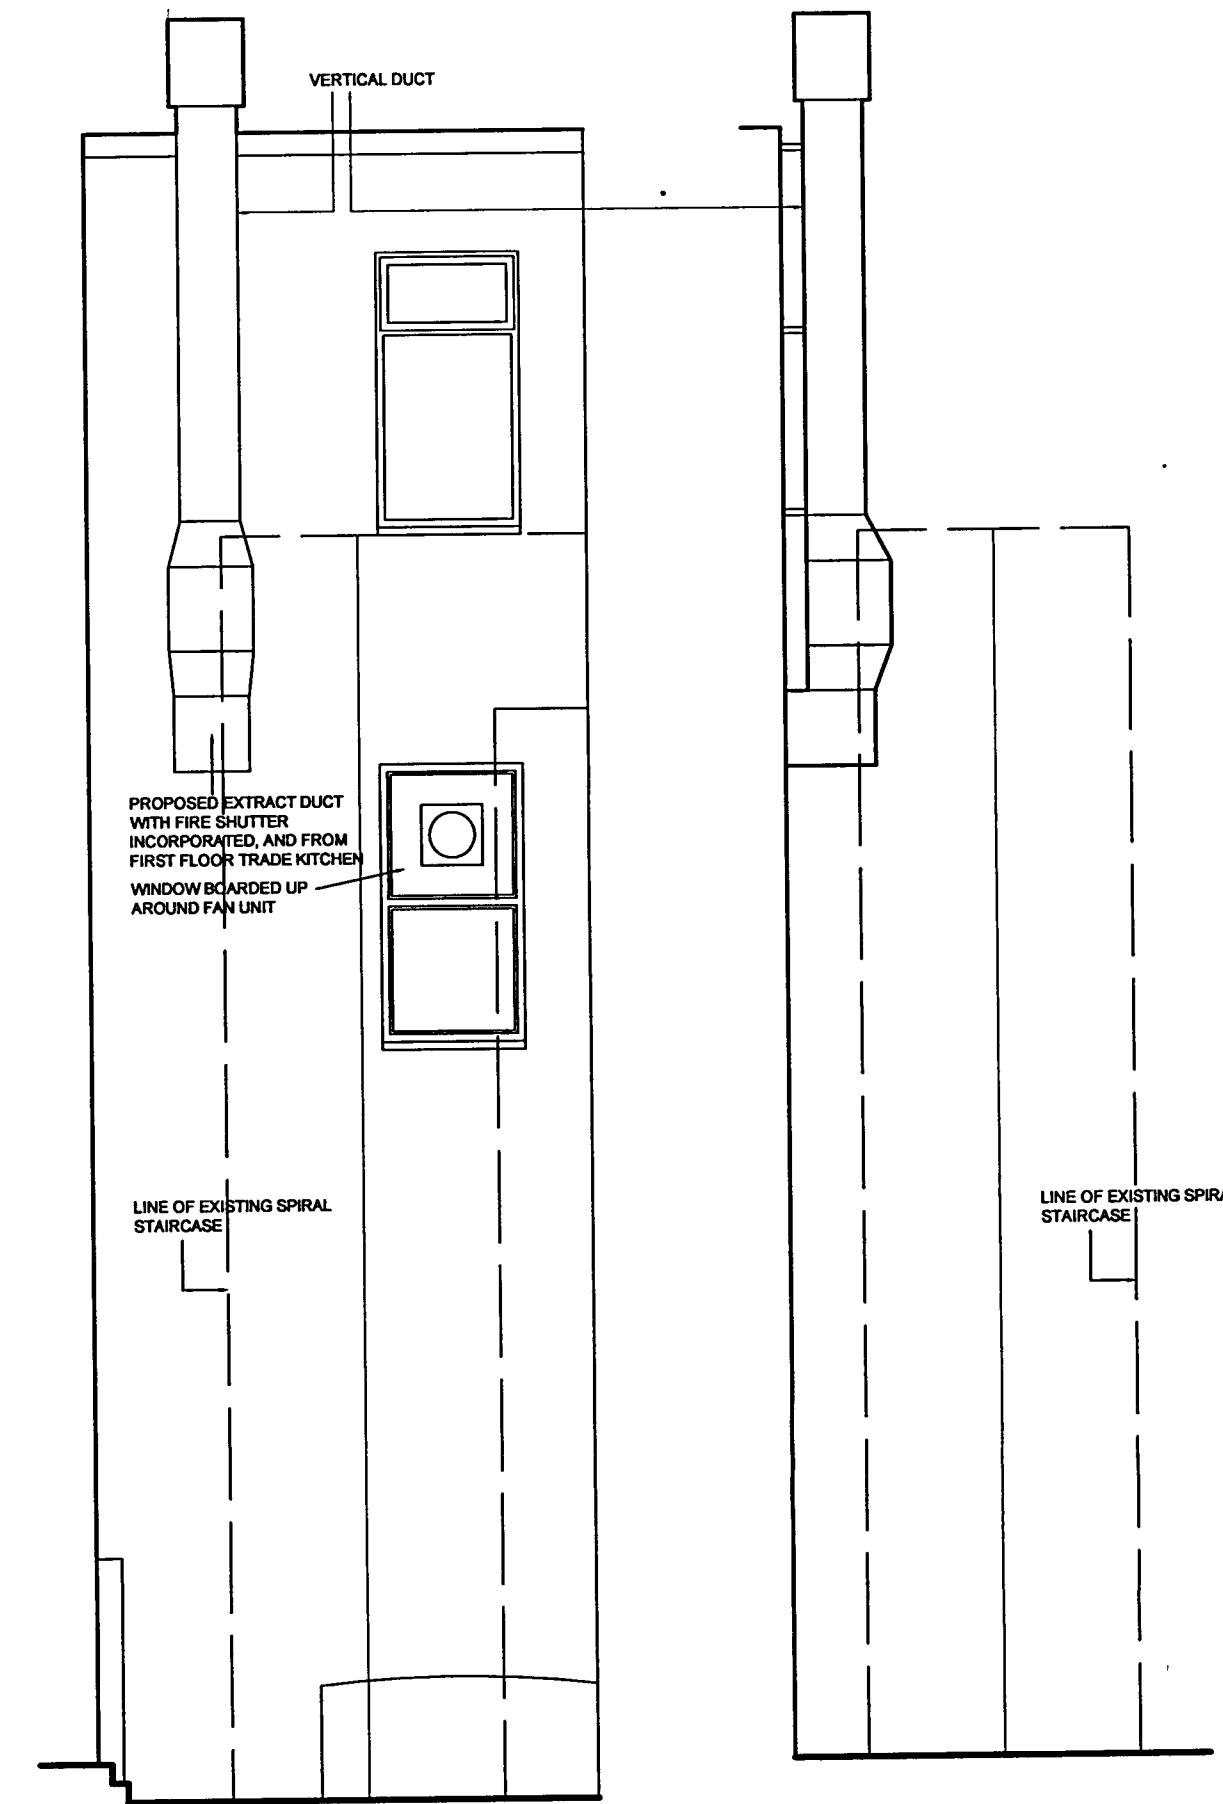


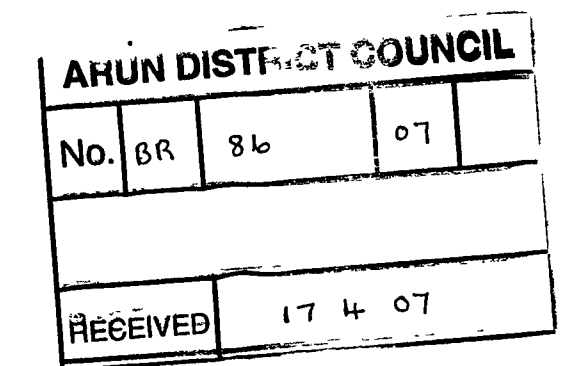

2 LONDON ROAD, HORNDEN, WATERLOOVILLE, HANTS, PO8 0BZ
TEL: 02392 592199 FAX: 02392 592554 MOBILE: 07720 814432
E-MAIL: biredaledesign@aol.com

CLIENT
FULLER SMITH & TURNER
PROJECT
THE UNICORN BOGNOR
DRWG TITLE
PROPOSED KITCHEN EXTRACT
DRWG NO
0478/1
SCALE
1:50
DATE
MARCH '07