


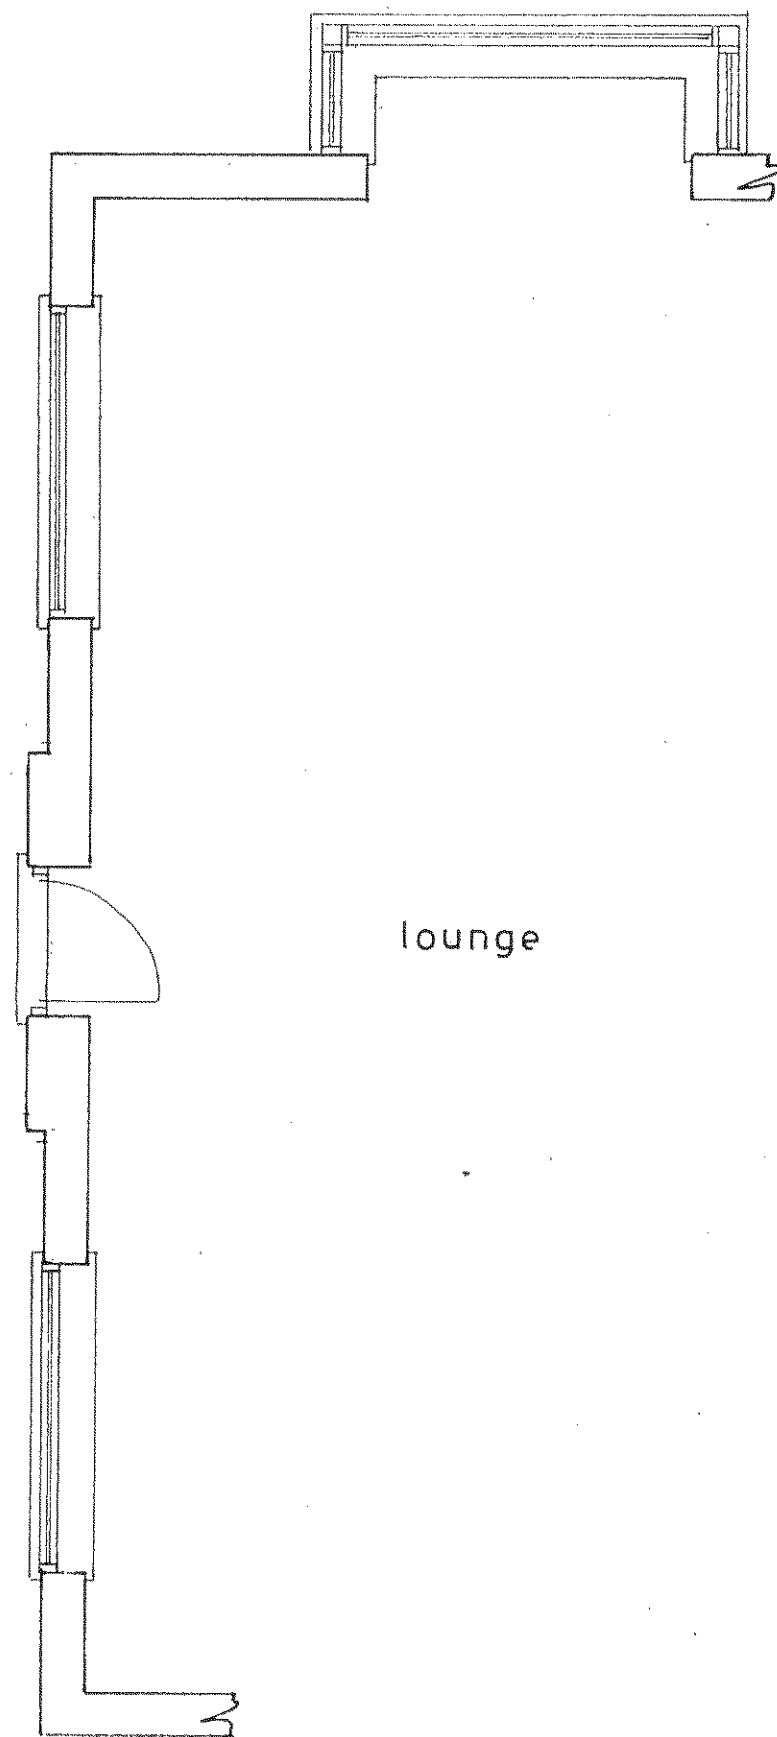


BOUNDARY

Plan

1 : 50

Existing

PROPOSED SINGLE STOREY EXTENSION AT 'THE LITTLE' DEN, HIGH STREET, BOGNOR REGIS
FOR MR. J. PAIGE.

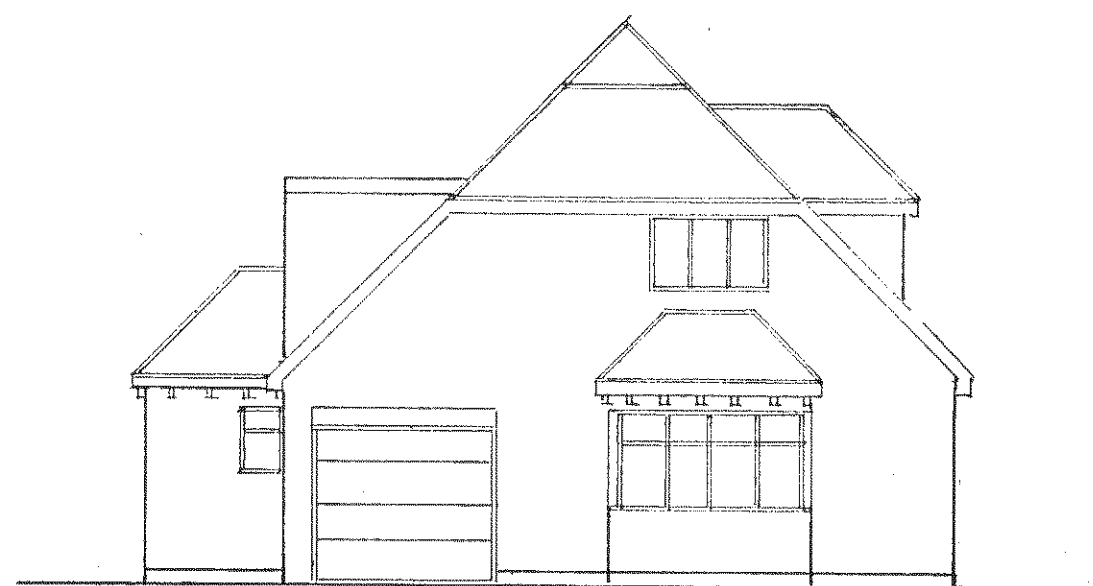


west




south


1 : 100

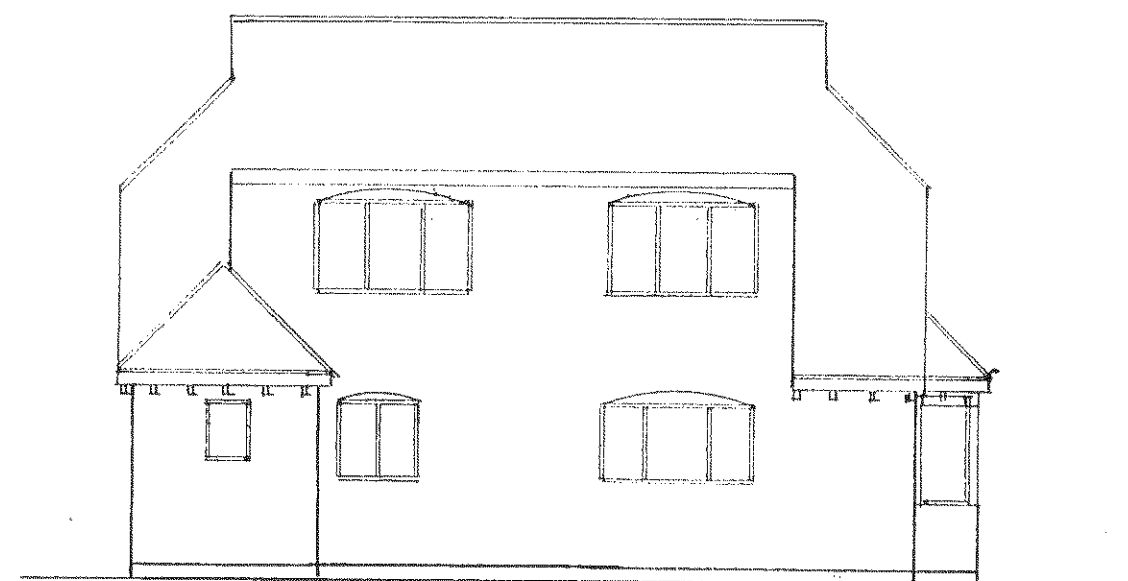


north

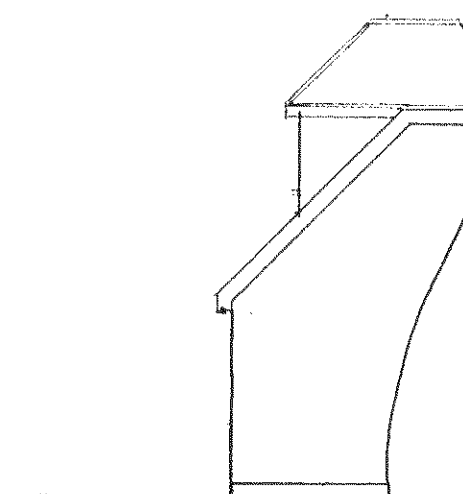

east

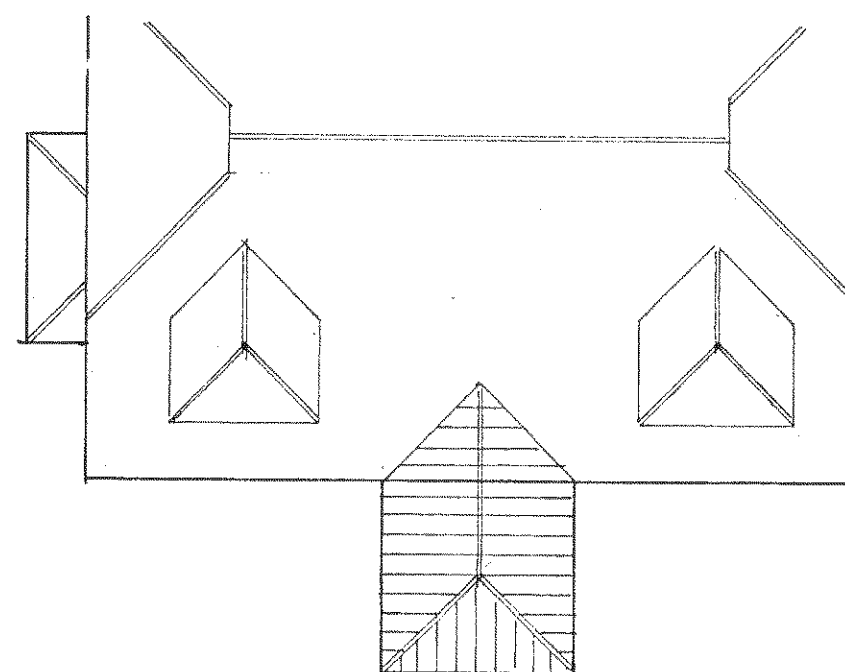

proposed roof plan

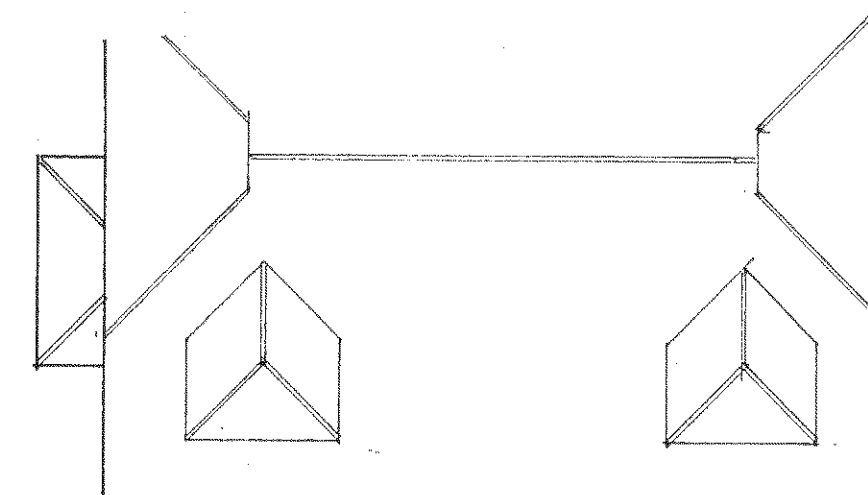

roof plan

1 : 100

sheet 3 of 3

Bryan Butcher
Rainbow Cottage
Nyetimber Lane
Bognor Regis PO21 3JX
01243 266871
07973 233442
bryan.butcher@btinternet.com
www.bryanbutcher.com