

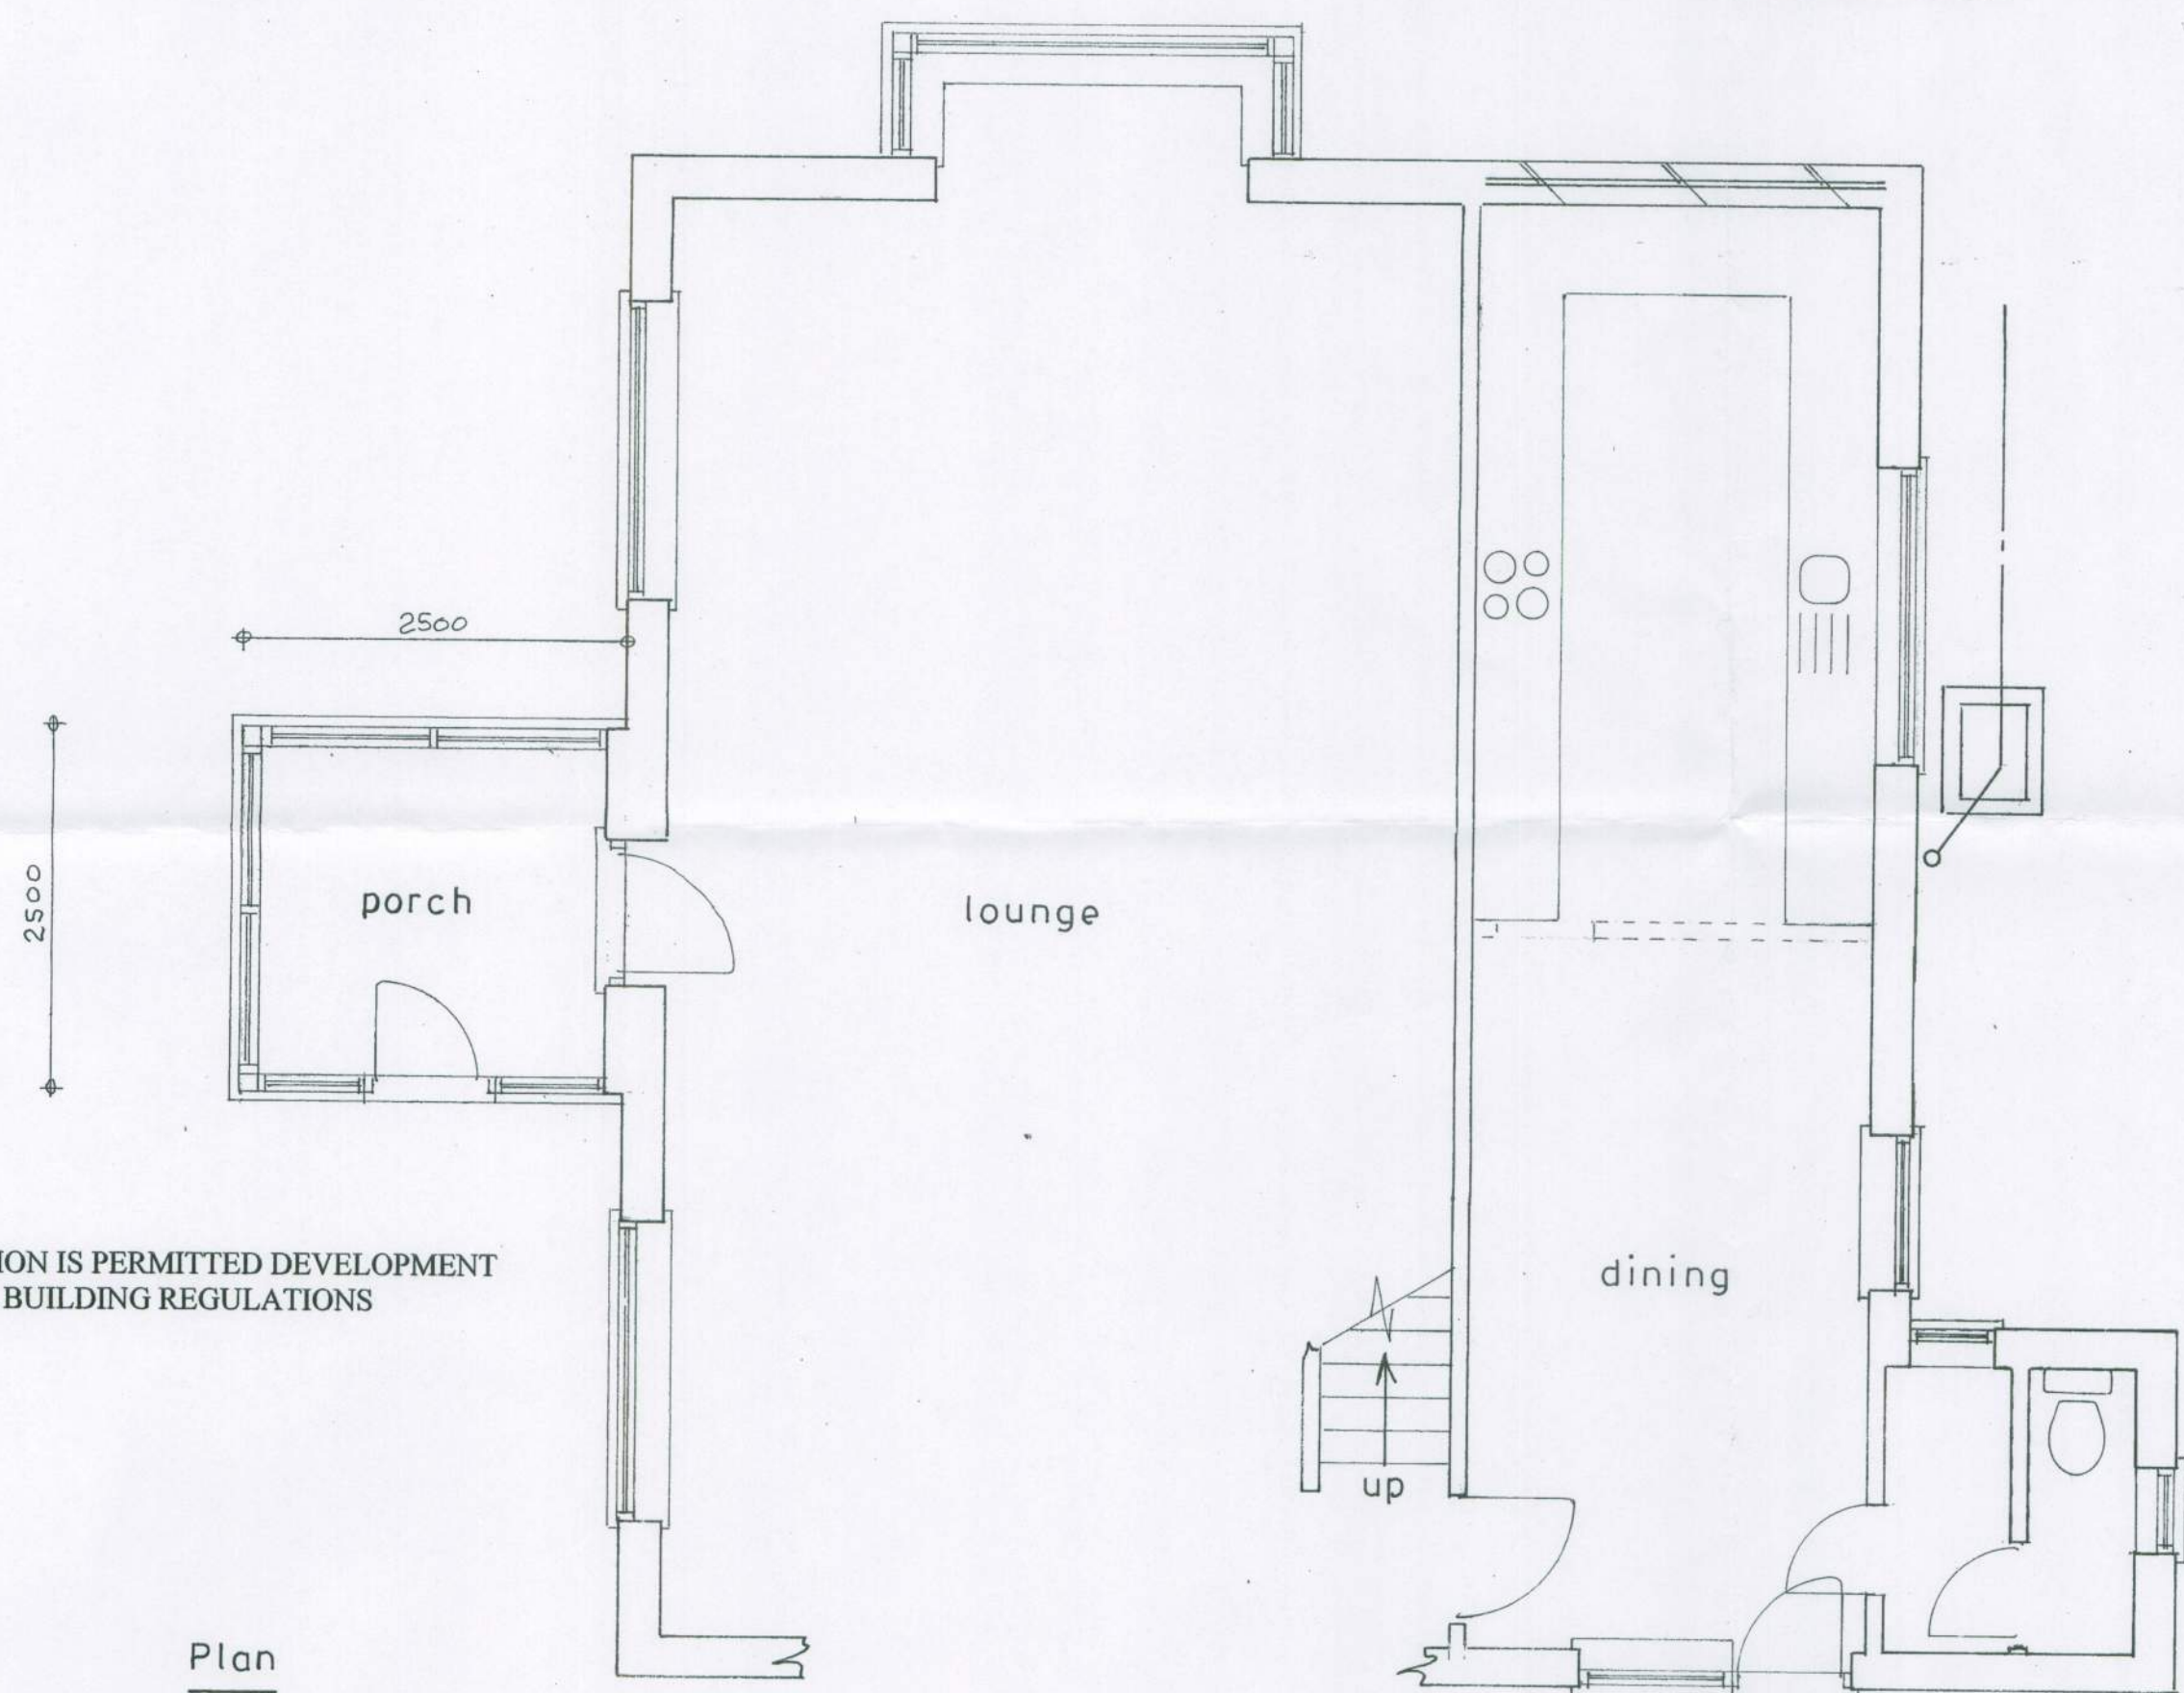
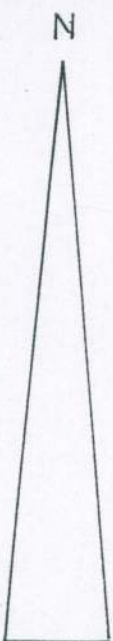


CONVERSION OF GARAGE IS PERMITTED DEVELOPMENT
UNDER PLANNING

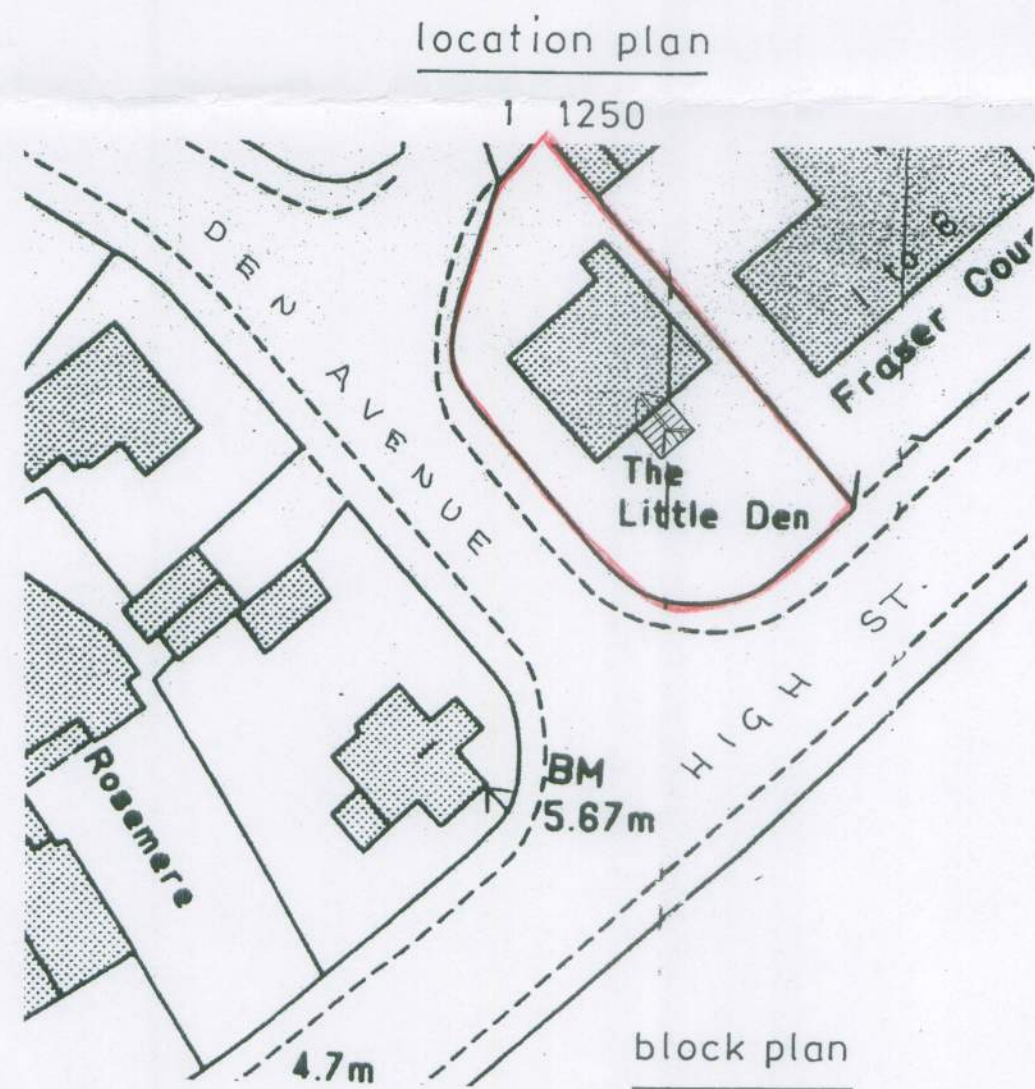

PORCH EXTENSION IS PERMITTED DEVELOPMENT
UNDER BUILDING REGULATIONS

Plan
1 : 50

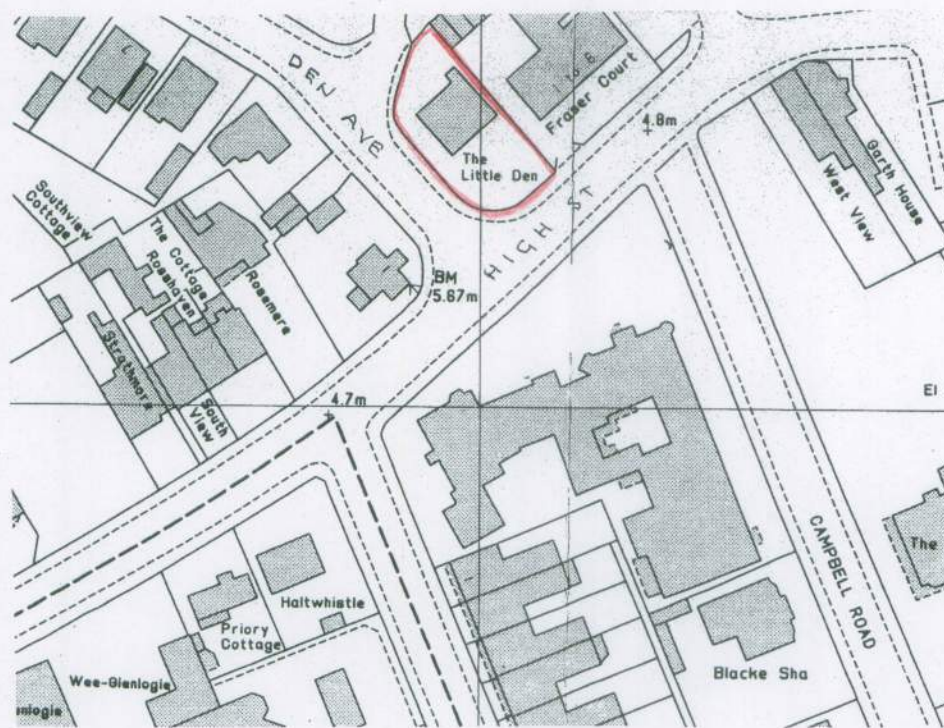

sheet 1 of 3

PROPOSED SINGLE STOREY EXTENSION AT 'THE LITTLE DEN', HIGH STREET, BOGNOR REGIS
FOR MR. J. PAIGE

Bryan Butcher
Rainbow Cottage
Nyetimber Lane
Bognor Regis PO21 3JX
01243 266871
07973 233442
bryan.butcher@btinternet.com
www.bryanbutcher.com