
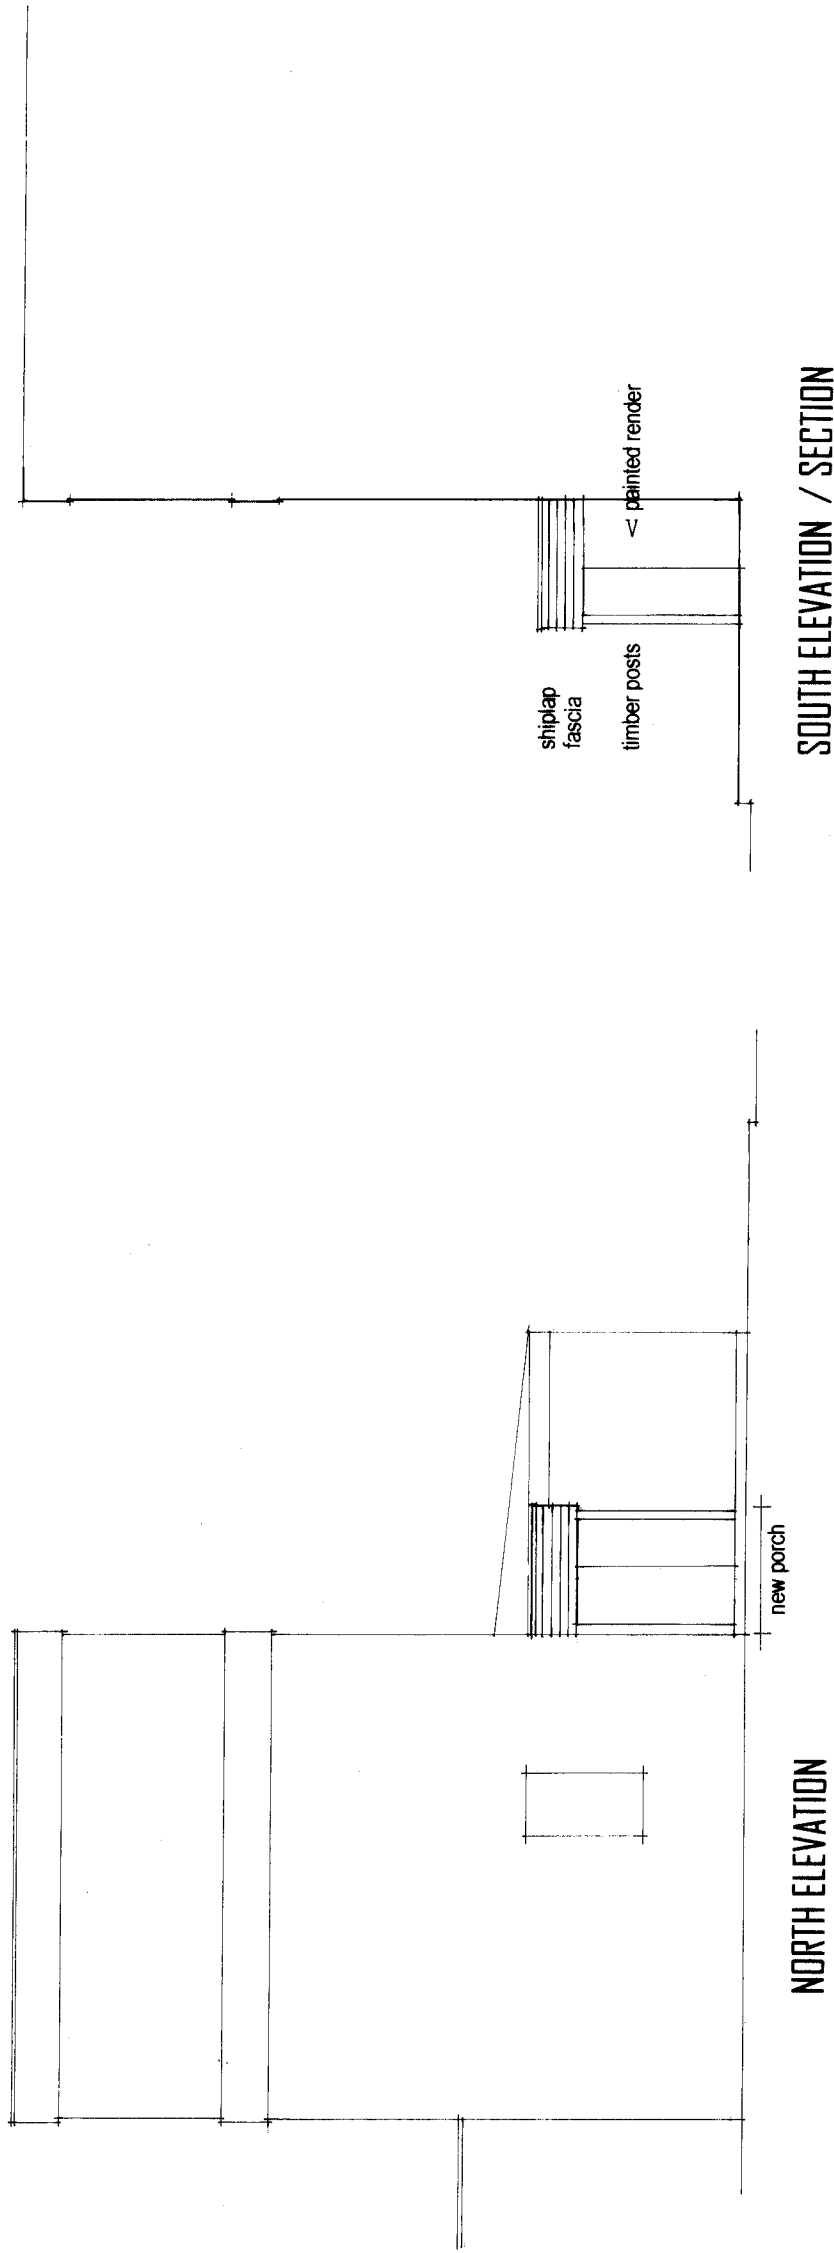


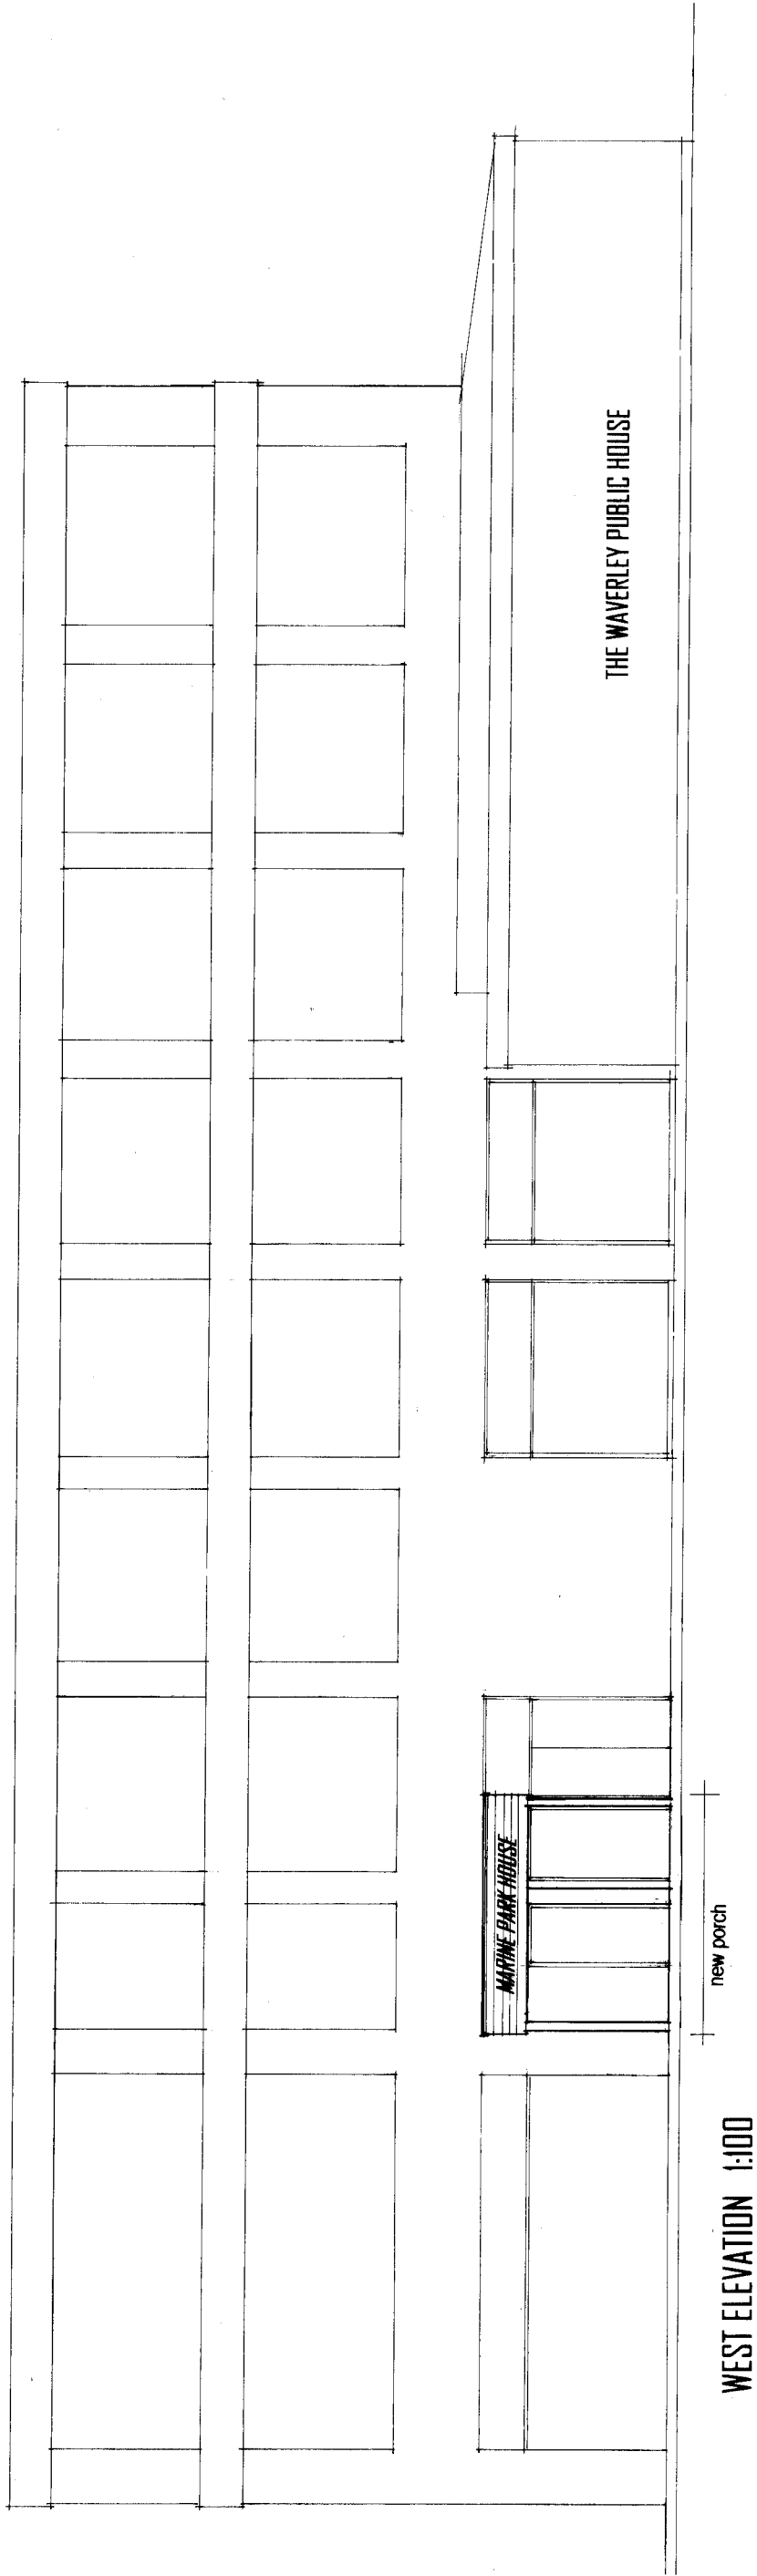

PROPOSED ENTRANCE PORCH
MARINE PARK HOUSE 6 NYEWOOD LANE
BOGNOR REGIS WEST SUSSEX PO21 2QB

ALAN BAKER ASSOCIATES

ARCHITECTS SURVEYORS PLANNING CONSULTANTS

BEACH HOUSE 38 DAVENPORT ROAD
BOGNOR REGIS WEST SUSSEX PO22 7JS
TELEPHONE 01243 840481 FAX 01243 840482

DATE	DRAWN	SCALE	NUMBER
MARCH 2015	A	1:100	1523.02

COPYRIGHT OF THIS DRAWING REMAINS THE PROPERTY OF ALAN BAKER ASSOCIATES