
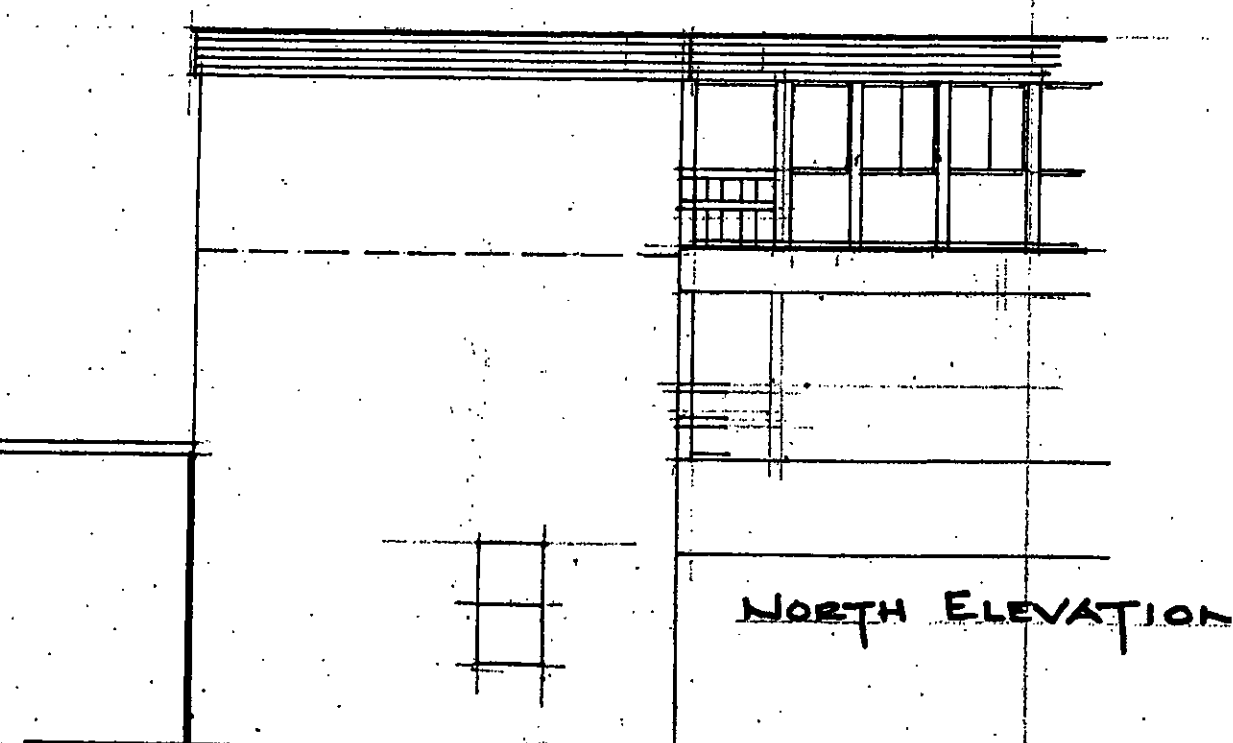
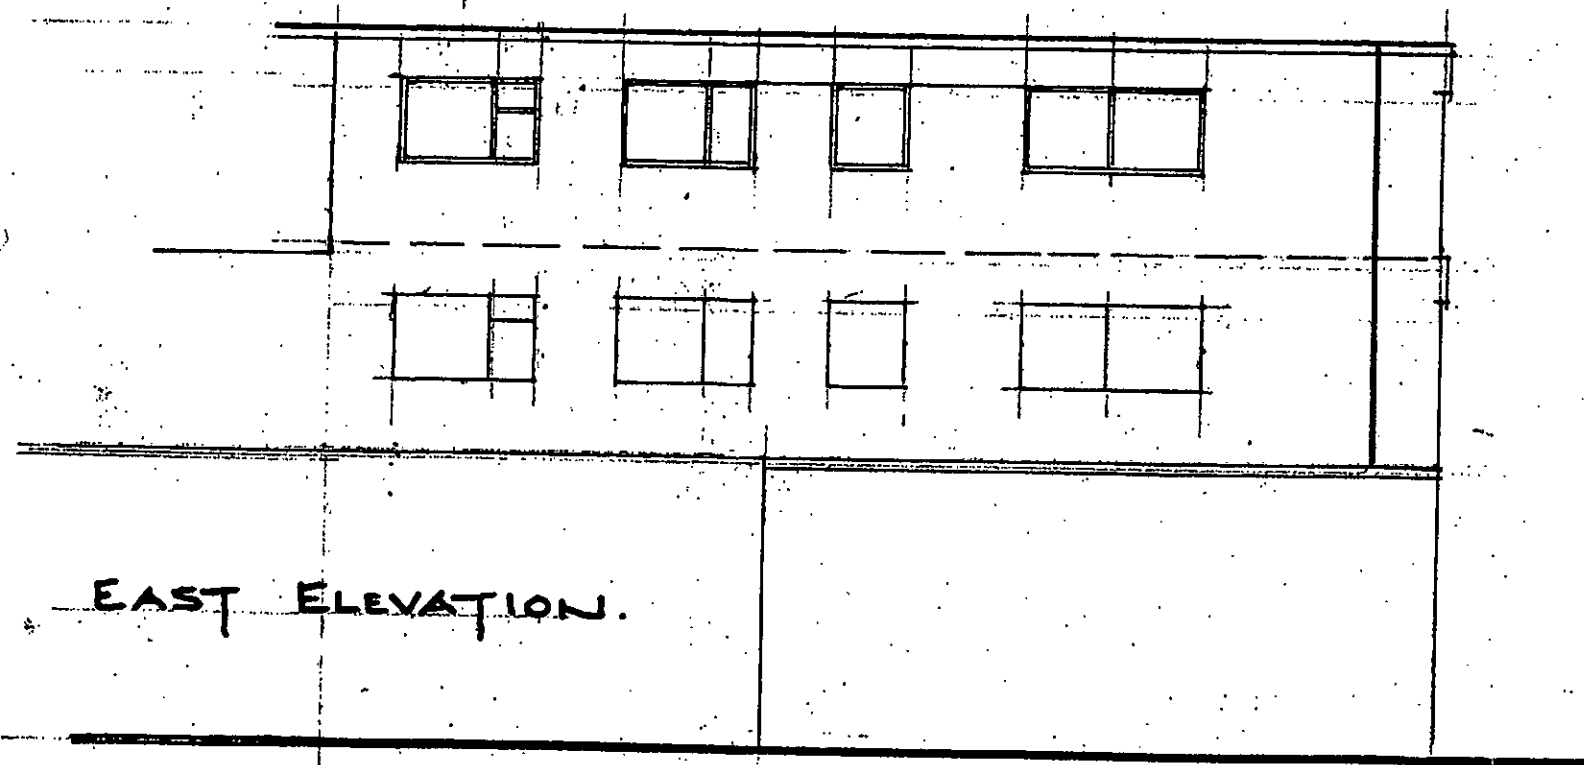


REV A. Jan 05. Lift shaft only

NOTE:-

ALL NEW CONSTRUCTION OF
WALLS, WINDOWS, FASCIA'S &
BALUSTRADE TO MATCH EXISTING.

ARUN DISTRICT COUNCIL	
No.	BR 18100
MINOR AMENDMENT	
RECEIVED	12/05

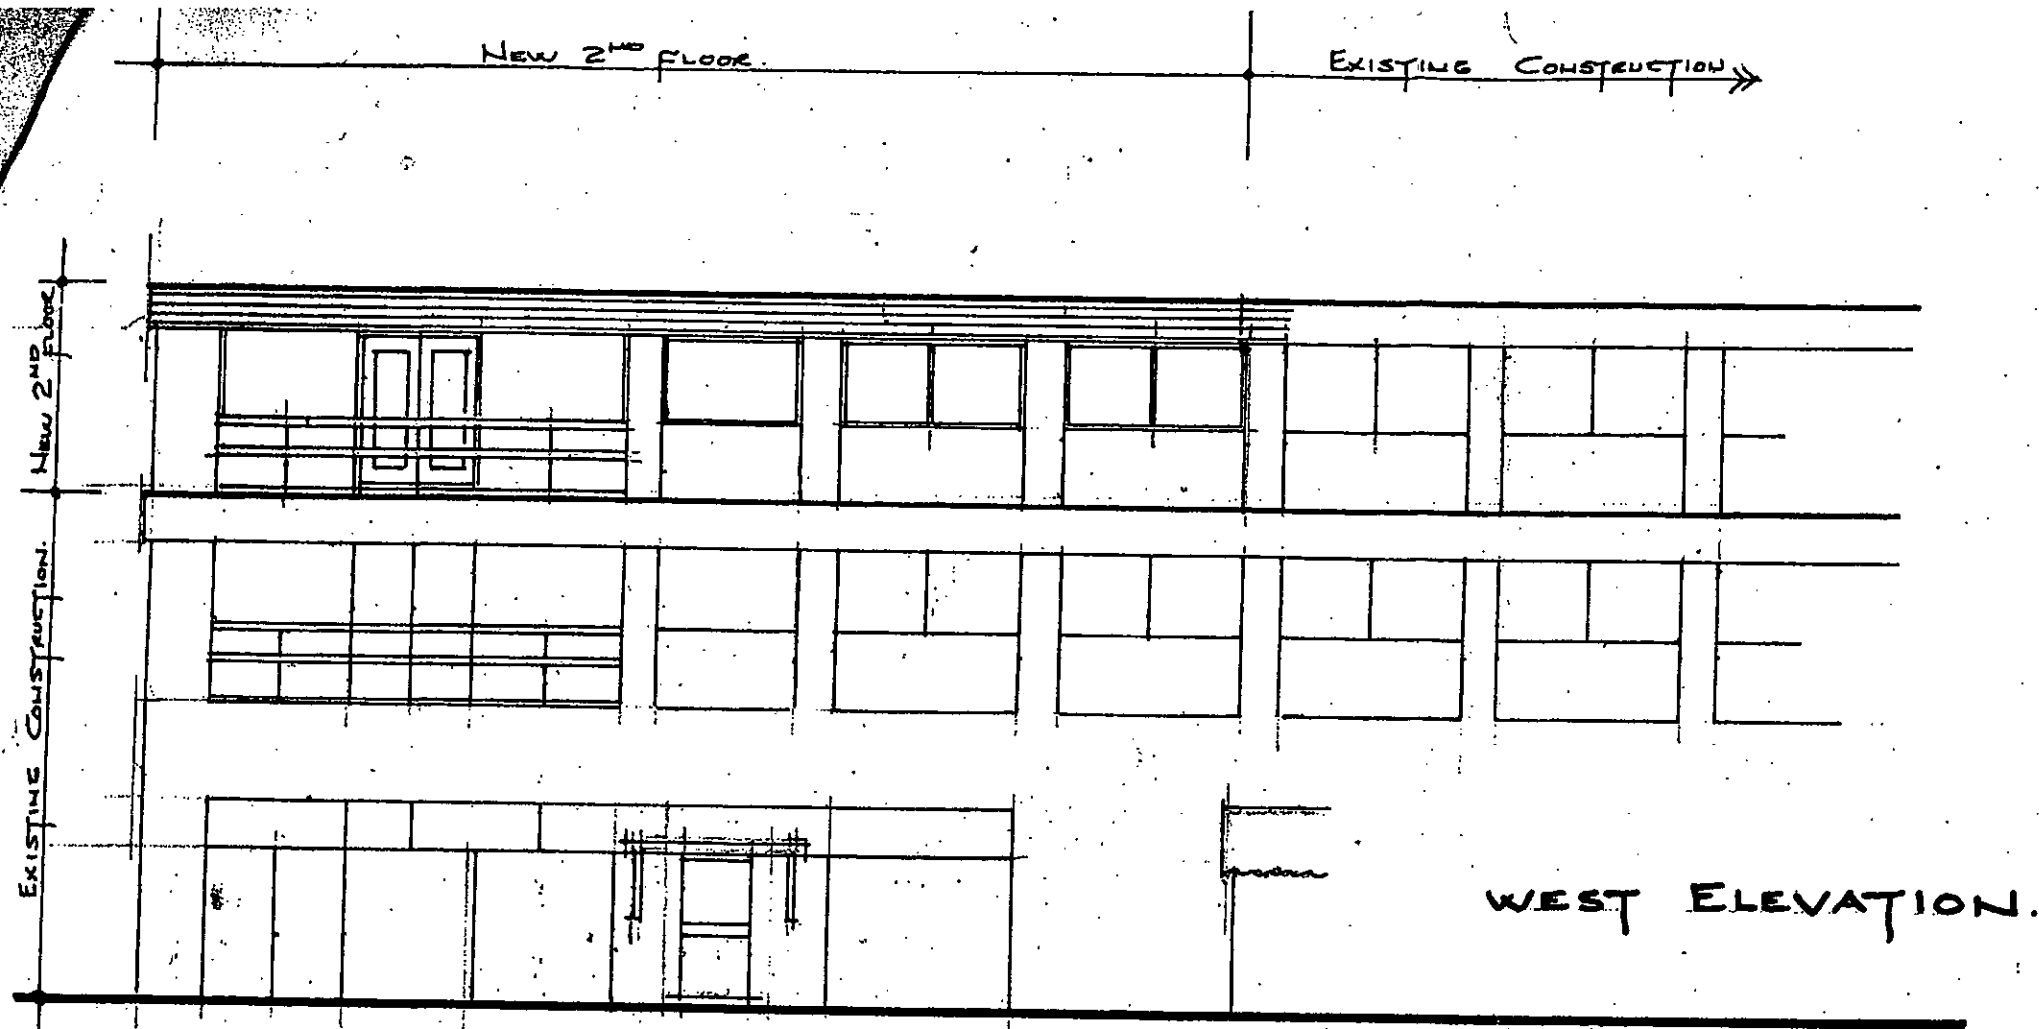

PROPOSED NEW 2ND FLOOR FLAT NORTH/WEST END OF
MARINE PARK CAFE, MARINE DRIVE WEST, BOGNOR. OAKLAND LTD.

AS EXISTING

K.E. HILTON C.Eng. M.I. Struct. E., F.F.B.
THE STUDIO
85 COASTGUARDS PARADE
BARRACK LANE, ALDWICK
BOGNOR REGIS. PO21 4DX