


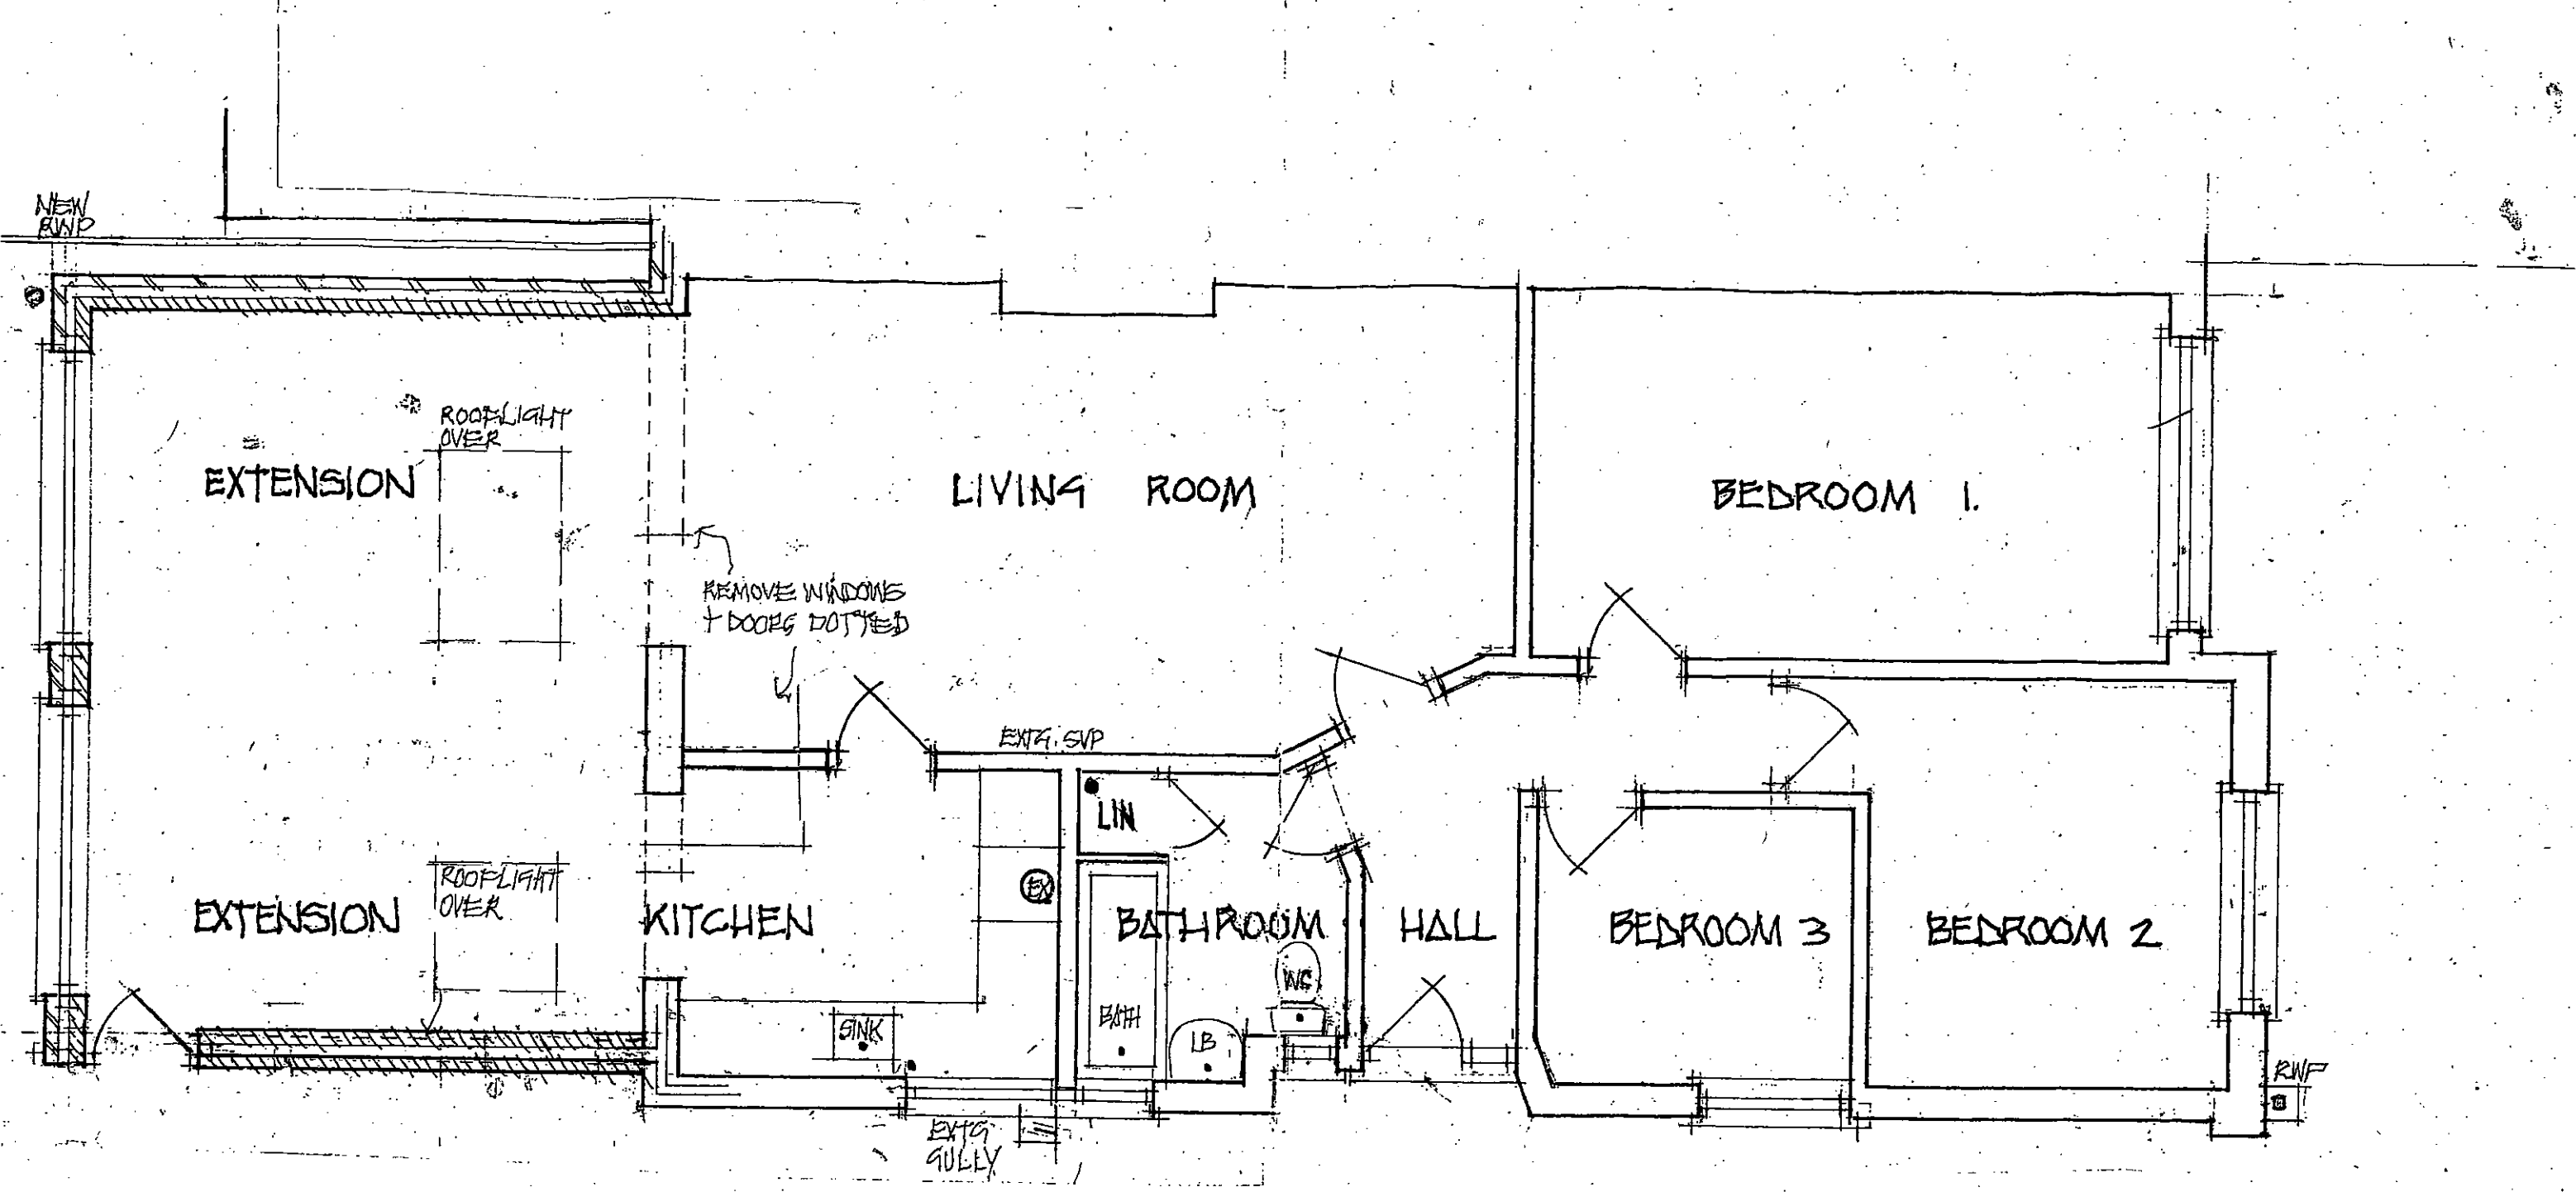

FLOOR PLAN

PROPOSED EXTENSION
 4, HIGHCROFT CRESCENT. BOGNOR REGIS. SUSSEX.

SCALE / 1:50 @ A3
 DATE /