


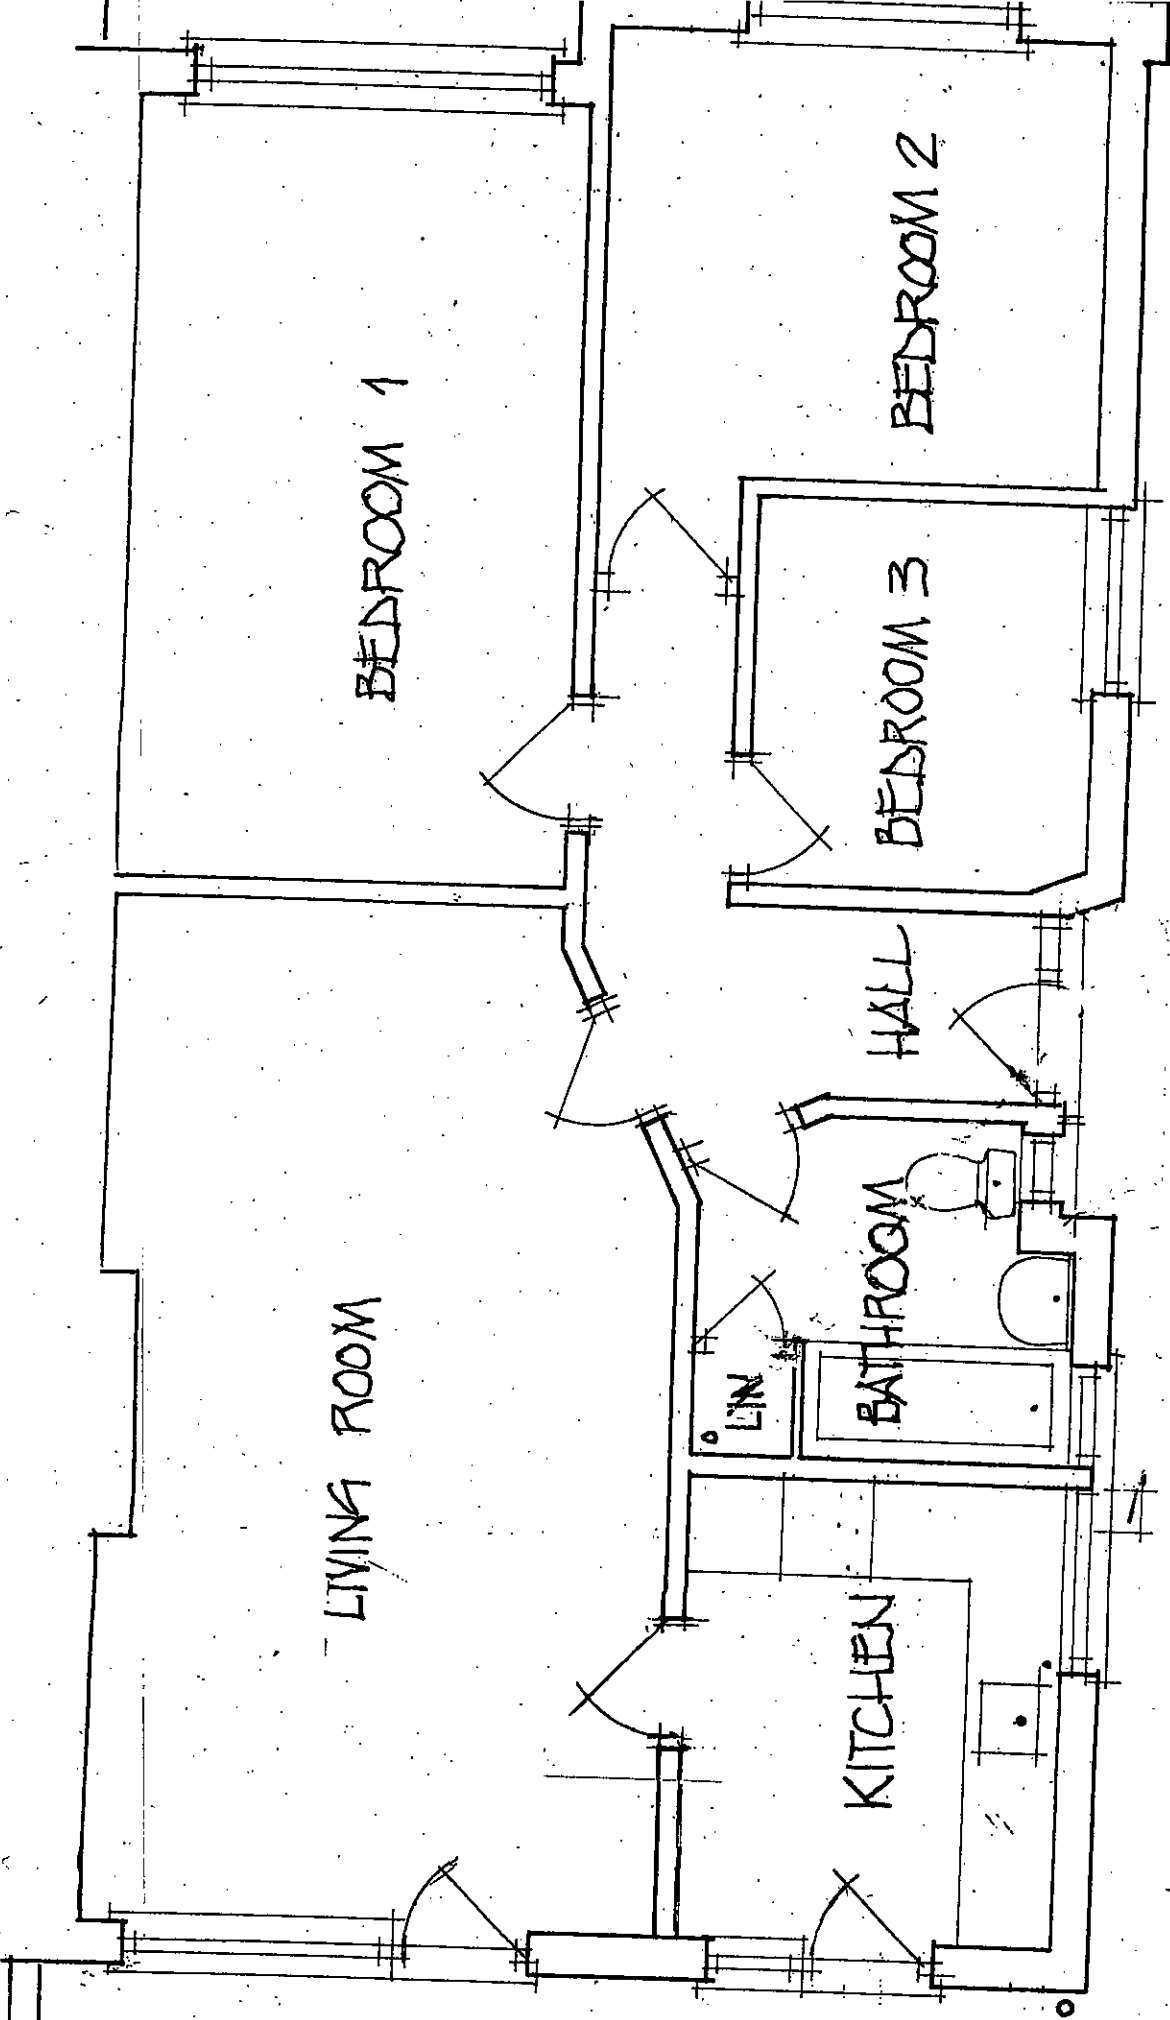

PLAN AS EXISTING
4, HIGHCROFT CRECENT, BOGNOR REGIS, SUSSEX.

SCALE / 1:50 @ A3
DATE /