


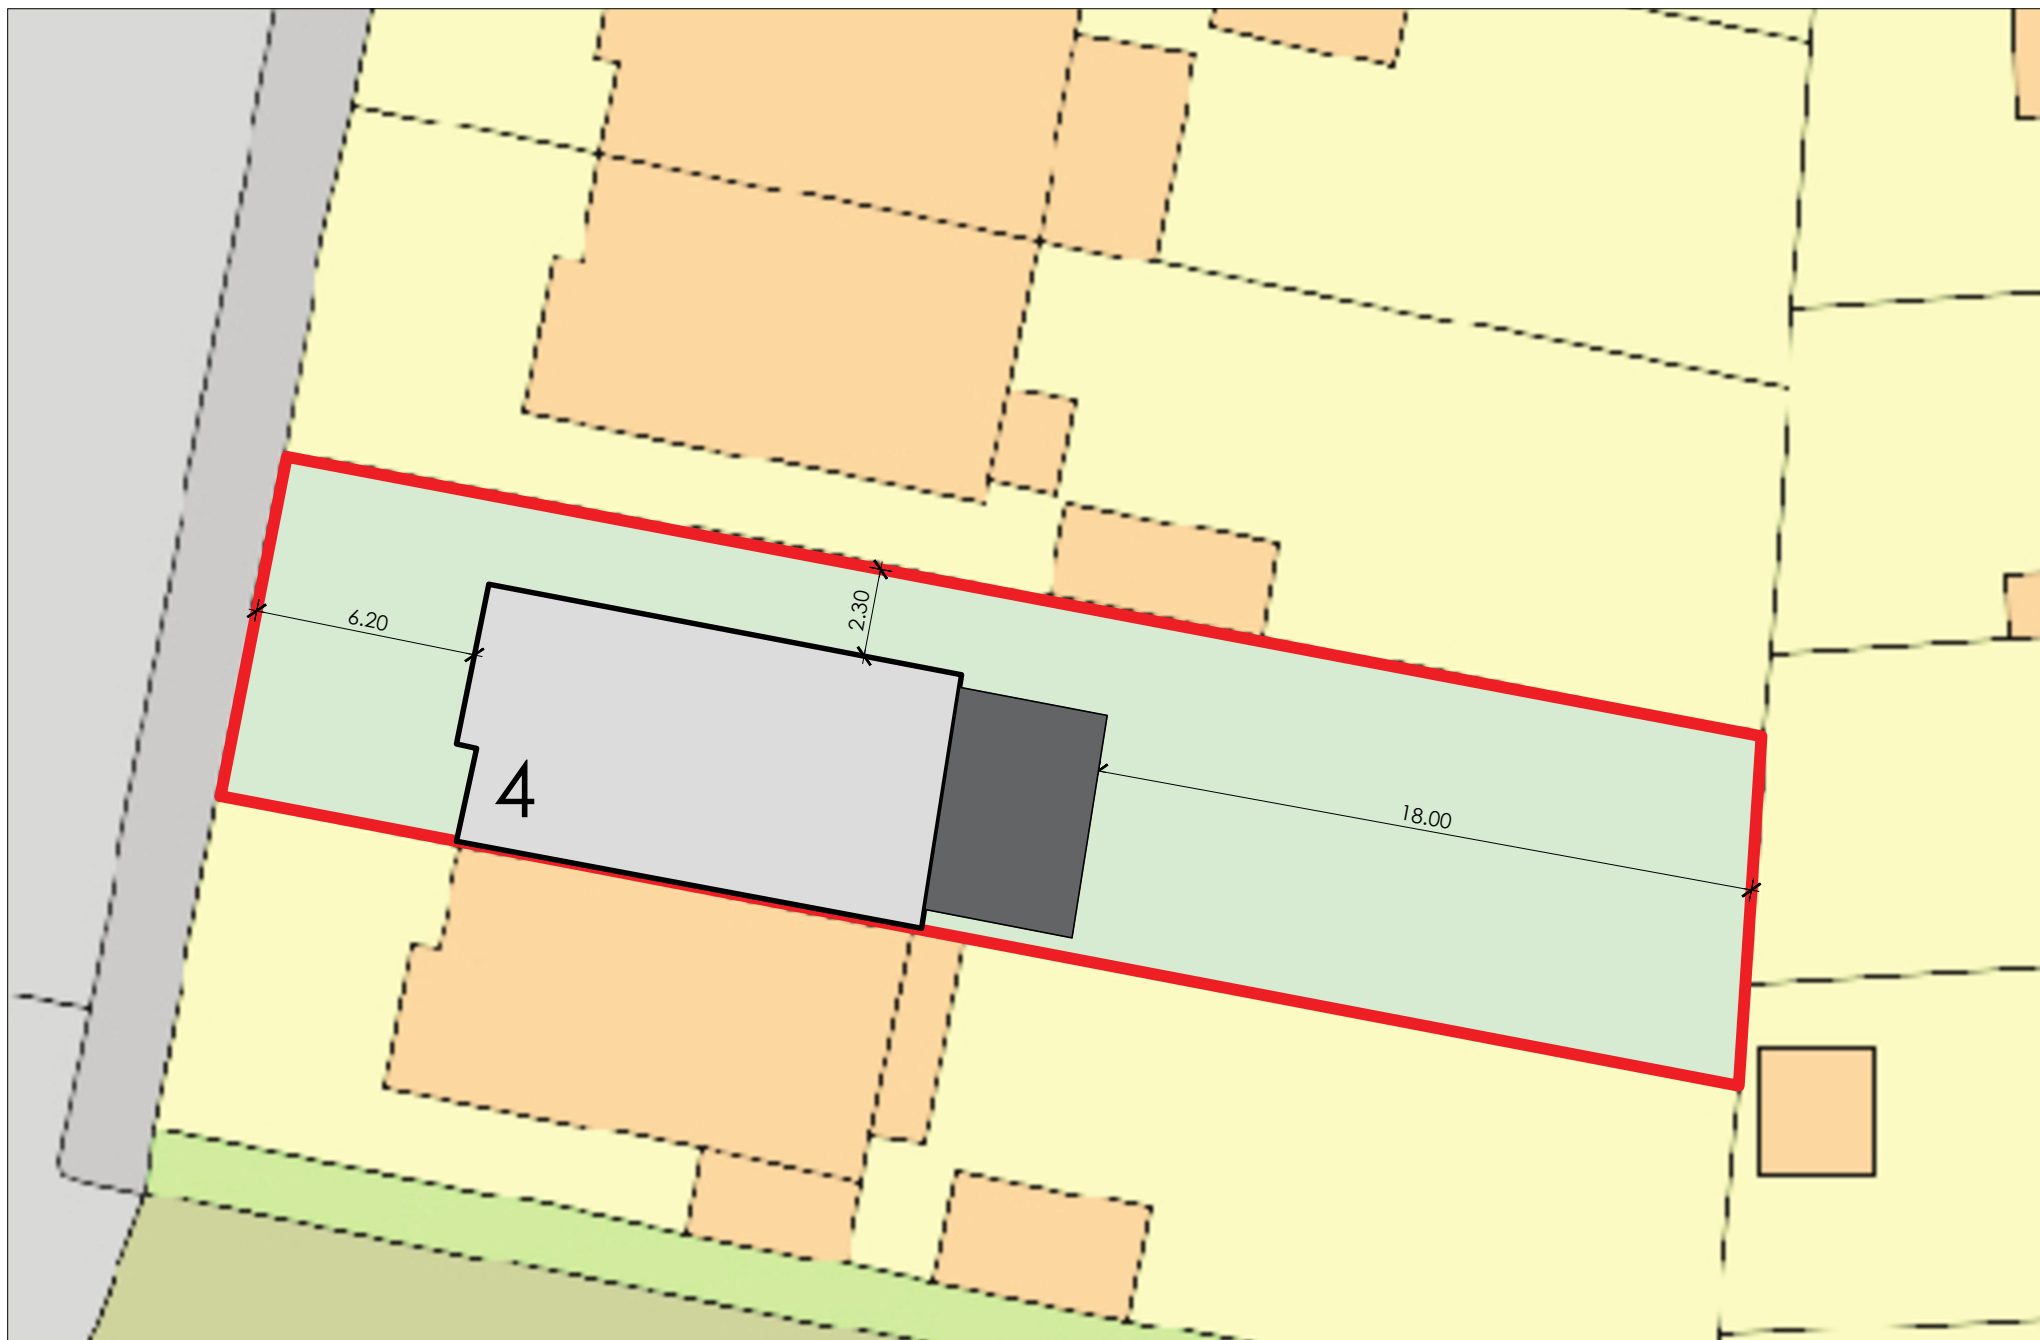

1 Proposed Plan

1:200 @ A4



project:
**4, Highcroft Crescent, Bognor
Regis, West Sussex, PO22 8DH**

date: **03/04/2019**

drawn by: **SM**