



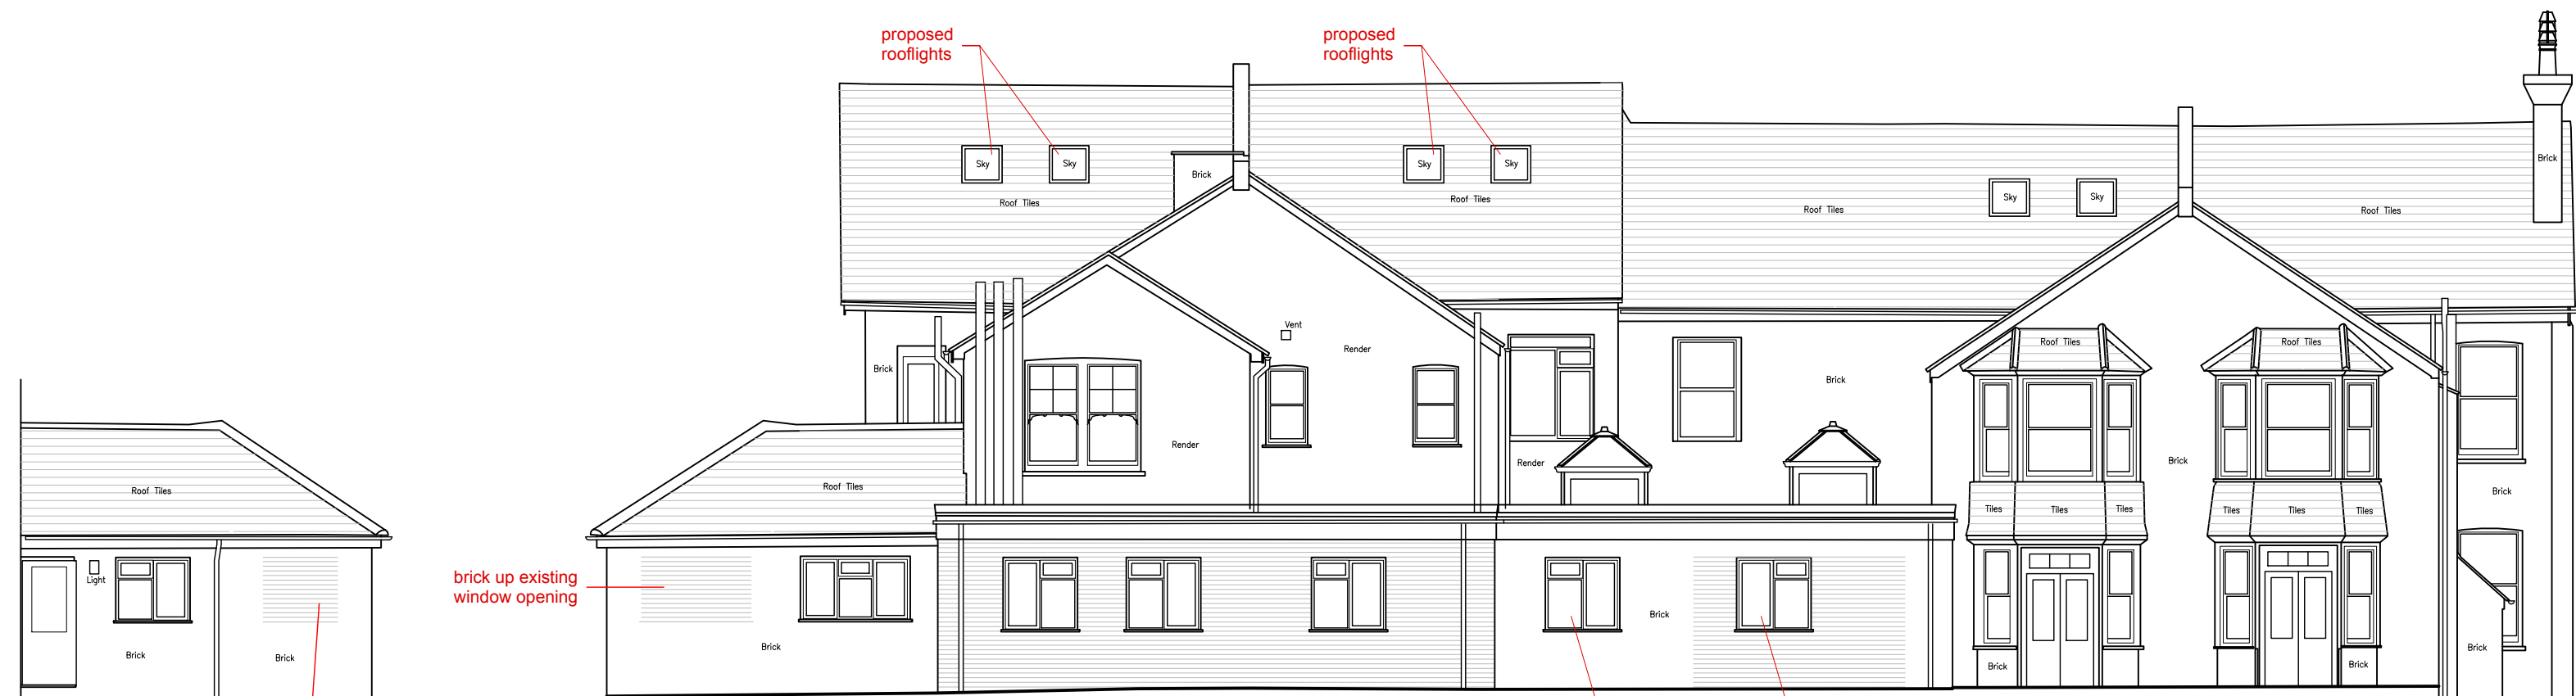

Elevation 1  
Datum 5.00m



Elevation 2  
Datum 5.00m

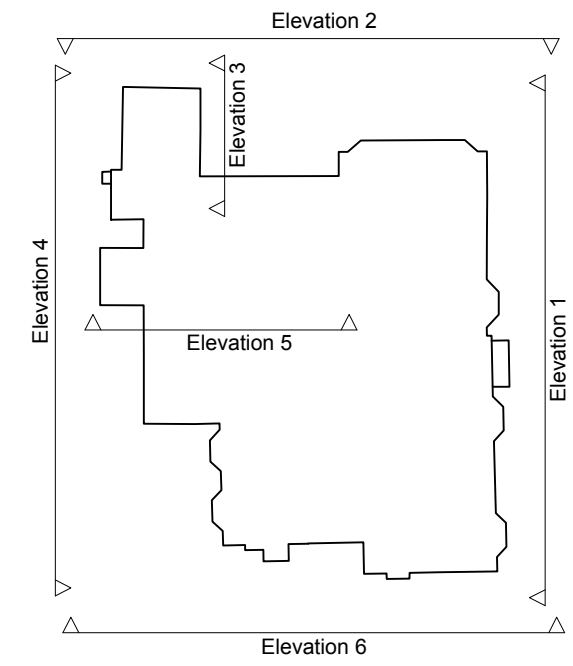

Elevation 3  
Datum 5.00m

Elevation 4  
Datum 5.00m



Elevation 5  
Datum 5.00m



Elevation 6  
Datum 5.00m



| REVISION | DATE | DRAWN | CHECKED | DESCRIPTION | REVISION | DATE | DRAWN | CHECKED | DESCRIPTION | NOTES | KEY PLAN | NORTH POINT |
|----------|------|-------|---------|-------------|----------|------|-------|---------|-------------|-------|----------|-------------|
|          |      |       |         |             |          |      |       |         |             |       |          |             |

|   |                                                                                               |  |
|---|-----------------------------------------------------------------------------------------------|--|
|  <div>concept studio mk ltd<br/>4 High Street, Nash<br/>Milton Keynes, MK17 0EP<br/>Telephone 07995 457742<br/>E: info@conceptstudiomk.co.uk<br/>www.conceptstudiomk.co.uk</div> | PROJECT<br><b>ALDWICK HOUSE</b><br><b>41-45 NYEWOOD LANE</b><br><b>BOGNOR REGIS, PO21 2SJ</b> |  |
| DRAWING TITLE<br><b>PROPOSED ELEVATIONS</b>   | SCALE<br><b>1:100</b>                                                                         |  |
| DRAWING NUMBER<br><b>29.10.19 AC</b>   | PROJECT CODE<br><b>1916</b>                                                                   |  |
| DRAWING DATE<br><b>29.10.19</b>   | DRAWING CHECKED<br><b>AC</b>                                                                  |  |
| DRAWING CHECKED<br><b>PL-04</b>   | REVISION DATE<br><b> </b>                                                                     |  |
| DRAWING CHECKED<br><b> </b>   | REVISION<br><b> </b>                                                                          |  |

DO NOT SCALE FROM THIS DRAWING. ALL DIMENSIONS TO BE CHECKED ON SITE AS WORK COMMENCES AND ANY EMISSIONS OR DISCREPANCIES TO BE REPORTED TO CONCEPT STUDIO IMMEDIATELY.

© CONCEPT STUDIO - 2001  
ALL RIGHTS RESERVED. NO PART OF THIS DRAWING MAY BE REPRODUCED, EITHER WHOLLY OR IN PART, OR BY ANY MEANS, WITHOUT THE PRIOR WRITTEN PERMISSION OF CONCEPT STUDIO.  
CONCEPT STUDIO ACCEPTS LIABILITY FOR THE DESIGN AND PATENTS ACT 1988.