
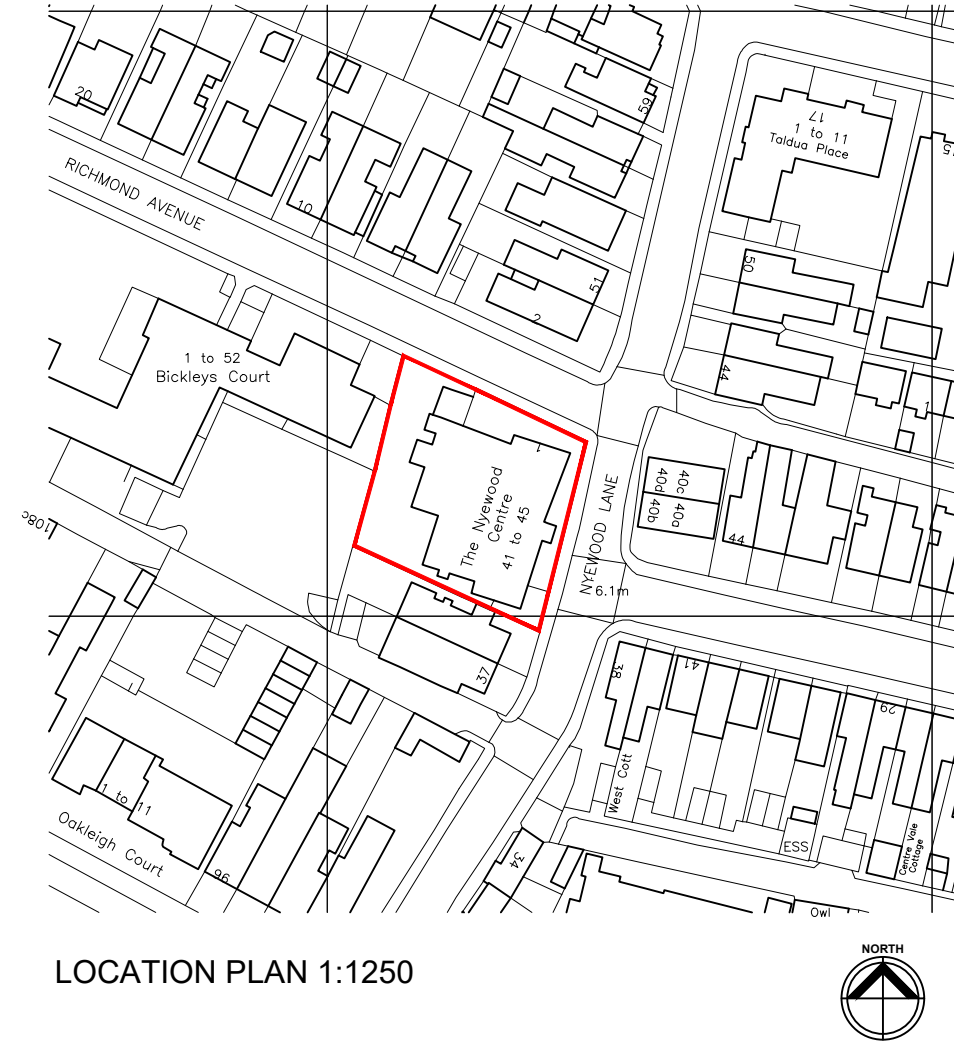


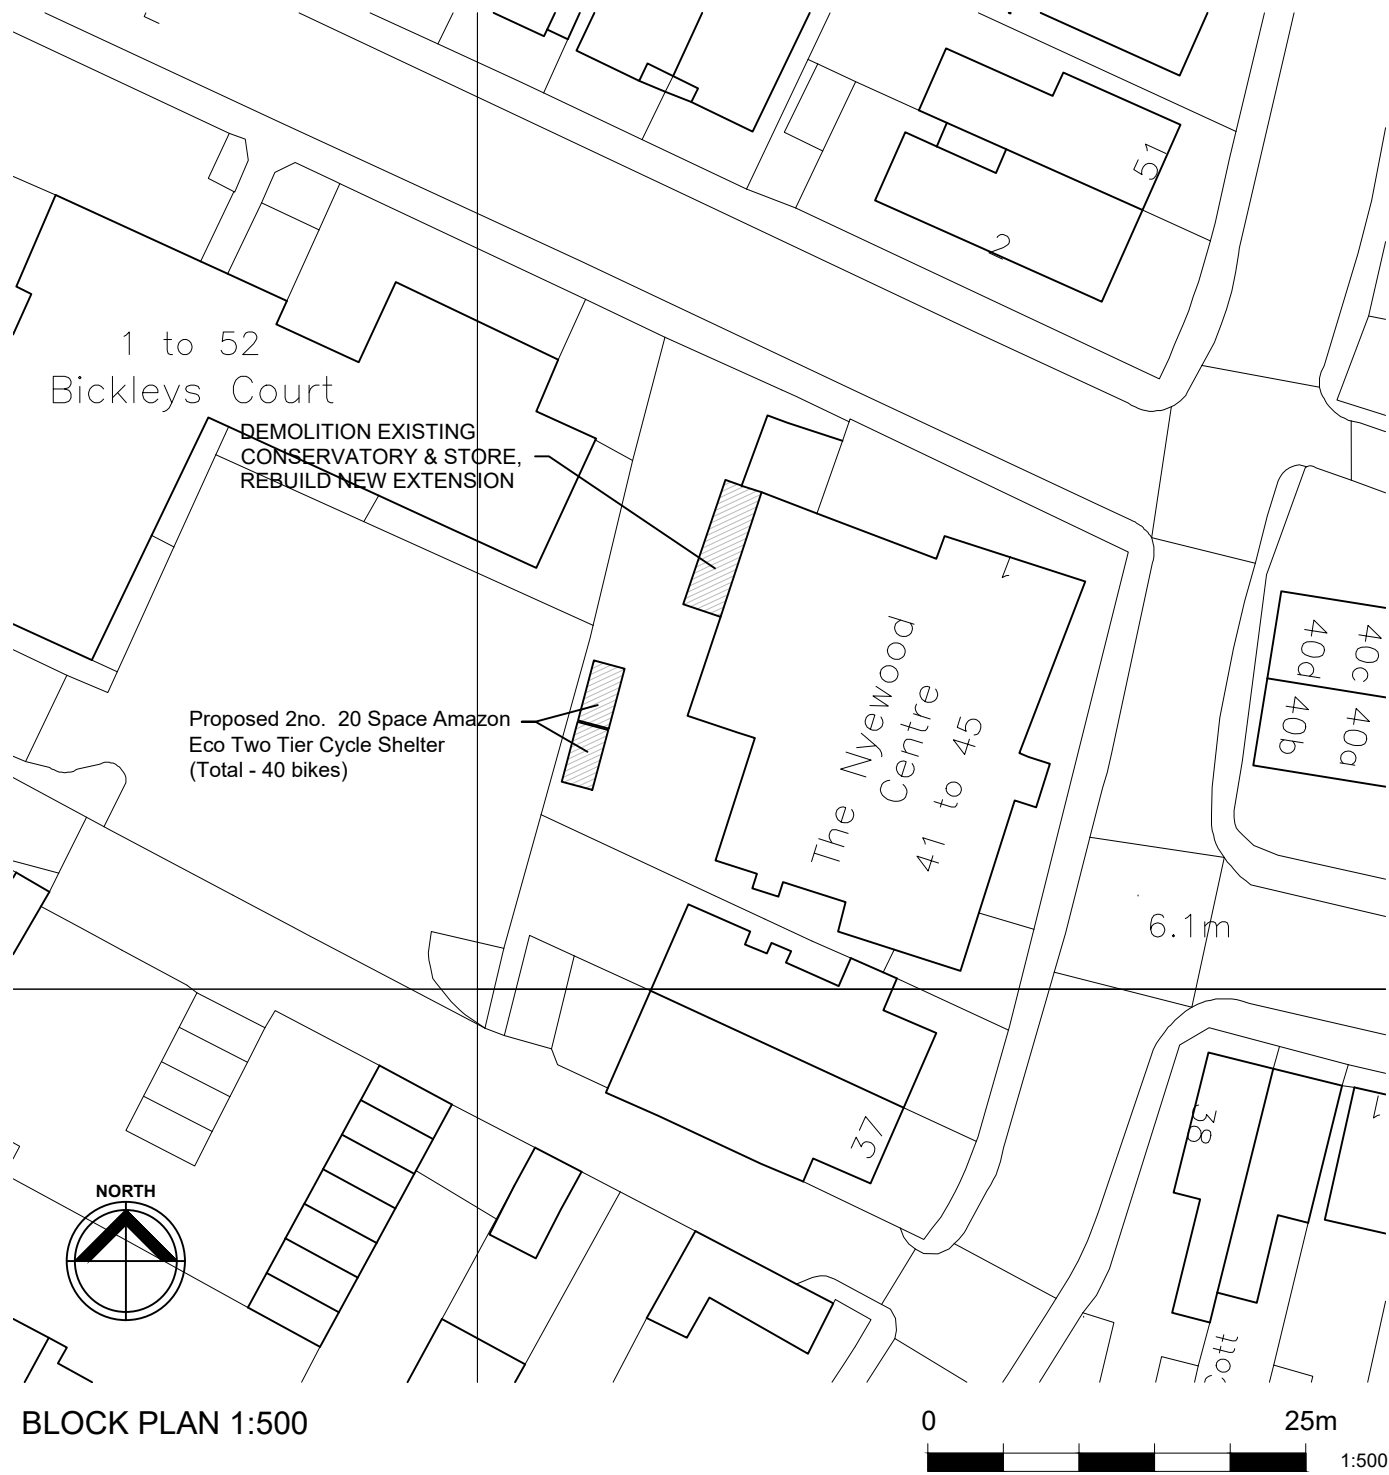

REVISION:	DATE:	DRAWN:	CHECKED:	DESCRIPTION:

 concept studio mk ltd 4 High Street, Nash Milton Keynes. MK17 0EP Telephone 07905 457742 E: info@conceptstudiomk.co.uk www.conceptstudiomk.co.uk	PROJECT: ALDWICK HOUSE 41-45 NYEWOOD LANE BOGNOR REGIS, PO21 2SJ	
	DRAWING TITLE: LOCATION & BLOCK PLAN	SCALE: 1:500 1:1250
	DRAW DATE: 29.10.19	PROJECT CODE: 1916
	DRAWING STATUS: PLANNING	DRAWING NUMBER: PL-06