Elevation 1
Datum 5.00m

Elevation 2
Datum 5.00m

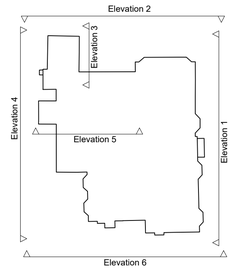

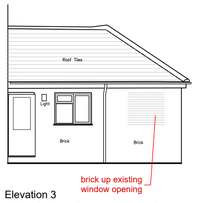

Elevation 3
Datum 5.00m

Elevation 4
Datum 5.00m

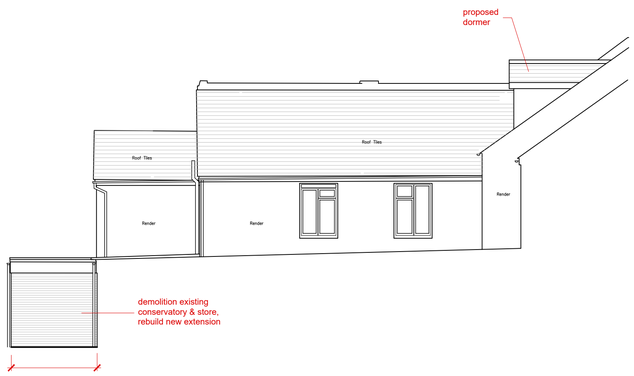

Elevation 5
Datum 5.00m

Elevation 6
Datum 5.00m

0 5m
1:100

REVISION:	DATE:	DRAWN:	CHECKED:	DESCRIPTION:	REVISION:	DATE:	DRAWN:	CHECKED:	DESCRIPTION:

NOTES:

KEY PLAN:

DO NOT SCALE FROM THIS DRAWING. ALL DIMENSIONS TO BE CHECKED ON SITE AS WORK COMMENCES AND ANY EMISSIONS OR DISCREPANCIES TO BE REPORTED TO CONCEPT STUDIO IMMEDIATELY.

NORTH POINT

© CONCEPT STUDIO – 2001

ALL RIGHTS RESERVED. NO PART OF THIS DRAWING MAY BE REPRODUCED, STORED IN A RETRIEVAL SYSTEM OR TRANSMITTED IN ANY FORM OR BY ANY MEANS WITHOUT THE PRIOR WRITTEN PERMISSION OF CONCEPT STUDIO

CONCEPT STUDIO HEREBY ASSERTS GENERALLY ALL OF ITS RIGHTS UNDER PART 1 CHAPTER IV OF THE COPYRIGHT DESIGN AND PATENTS ACT 1988.

concept studio mk ltd
4 High Street, Nash
Milton Keynes. MK17 0EP
Telephone 07905 457742
E: info@conceptstudiomk.co.uk
www.conceptstudiomk.co.uk

PROJECT:
ALDWICK HOUSE
41–45 NYEWOOD LANE
BOGNOR REGIS, PO21 2SJ

DRAWING TITLE:
PROPOSED ELEVATIONS

SCALE: 1:100

PROJECT CODE: 1916

DRAW DATE: 29.10.19 DRAWN: AC CHECKED:

DRAWING NUMBER: **PL–04**

DRAWING STATUS: PLANNING

REVISION DATE: DRAWN: CHECKED:

REVISION: **A**

ARUN DISTRICT COUNCIL BR/96/20/PL