
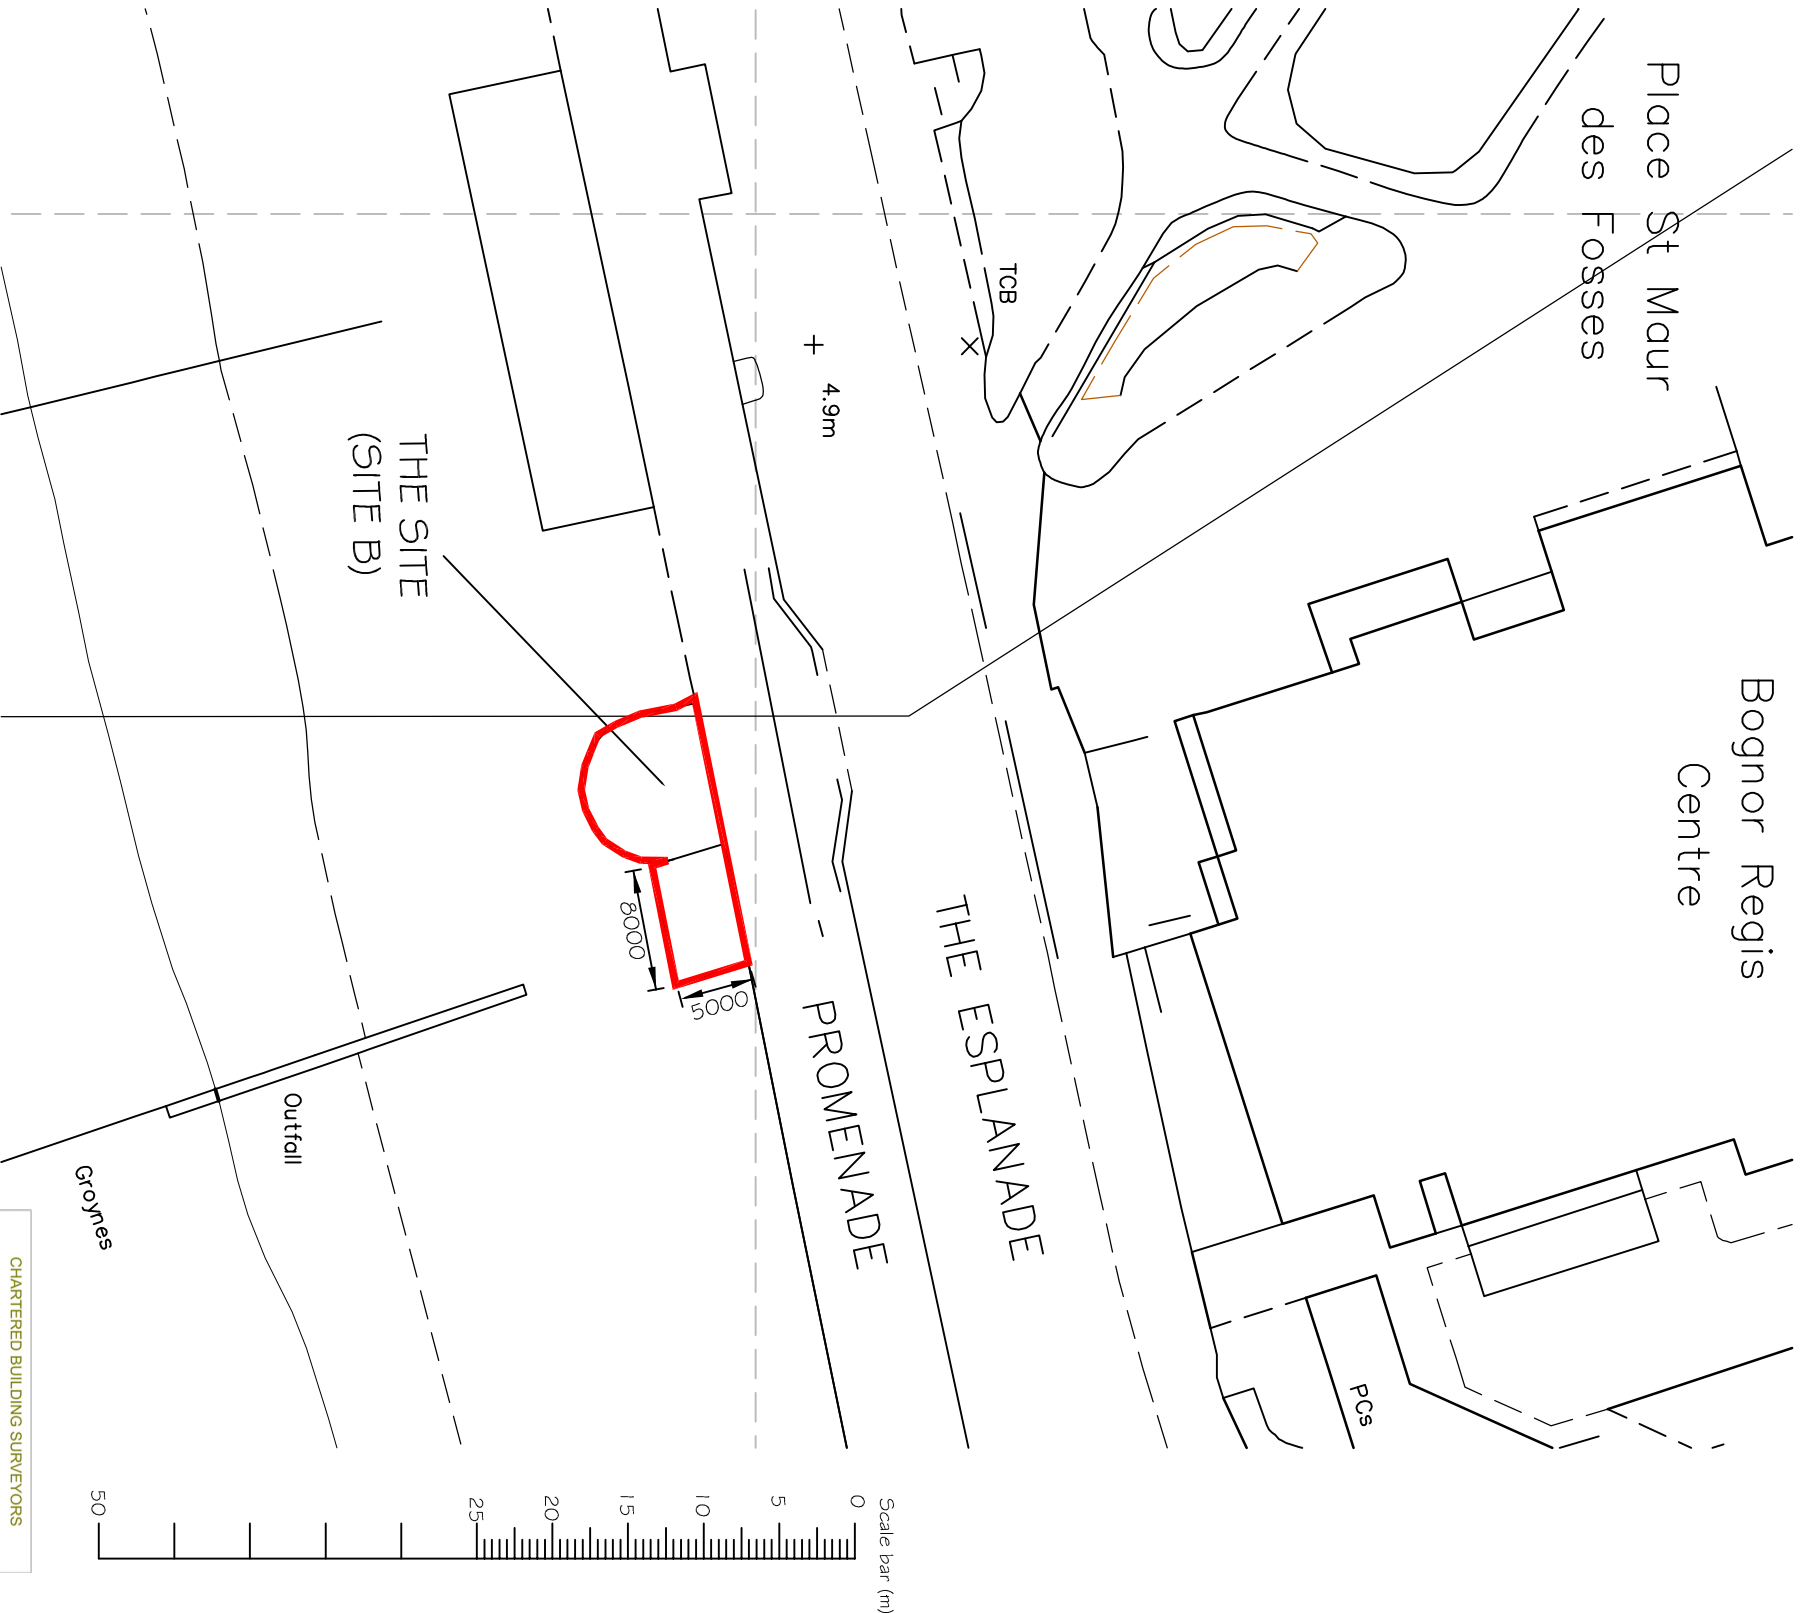


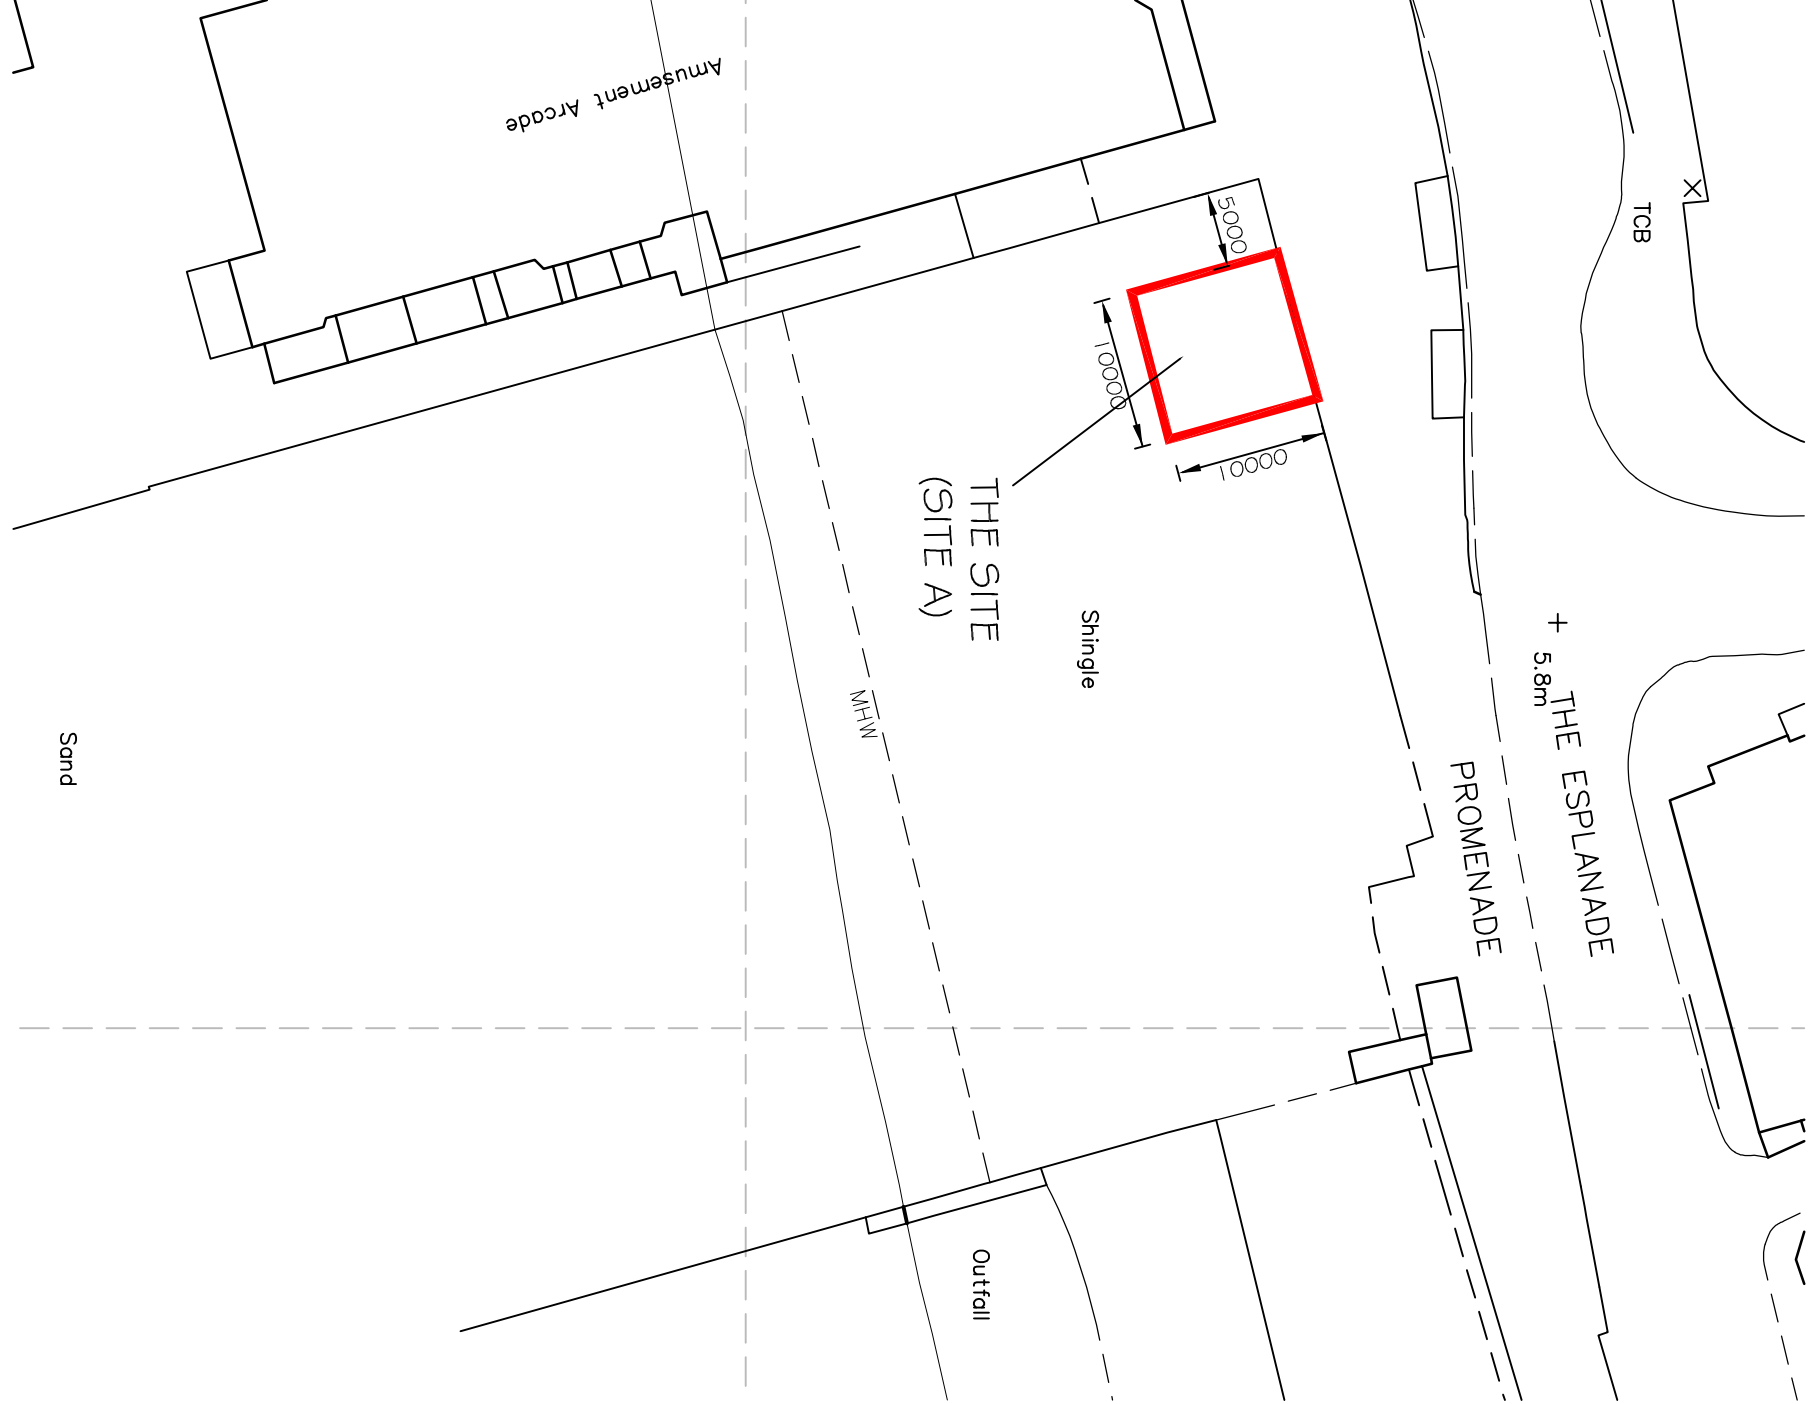

BLOCK PLANS 1 : 5 0 0

CLIENT

ARUN DISTRICT COUNCIL

SCALE

1:500 @A3

DRAWN BY

PLB

DATE

FEB 19

DWG NO 799/02

REV.-

PROJECT

CHANGE OF USE OF PARTS OF
BOGNOR SEAFRONT
BOGNOR REGIS

WEST SUSSEX

DRAWING TITLE

BLOCK PLANS - SHEET 1 OF 2



Unit 3b Woodhorn Business Centre
Woodhorn Lane
Oving Chichester
West Sussex PO20 2BX
Tel 01243 774764
www.sloaneandbrown.co.uk

NOTES
WRITTEN DIMENSIONS TO BE TAKEN IN PREFERENCE TO SCALE, AND
ARE TO BE CHECKED ON SITE PRIOR TO COMMENCING WORK.
THIS DRAWING IS TO BE READ IN CONJUNCTION WITH ALL OTHER
DOCUMENTS RELATING TO THIS PROJECT.
ANY DISCREPANCIES ARE TO BE REFERRED IMMEDIATELY TO THE
PROJECT DESIGNER.
THIS DRAWING IS NOT TO BE USED FOR ANY OTHER PURPOSE
WITHOUT THE WRITTEN PERMISSION OF SLOANE AND BROWN.
IT IS THE CONTRACTOR'S RESPONSIBILITY TO ENSURE COMPLIANCE
WITH THE BUILDING REGULATIONS.

