


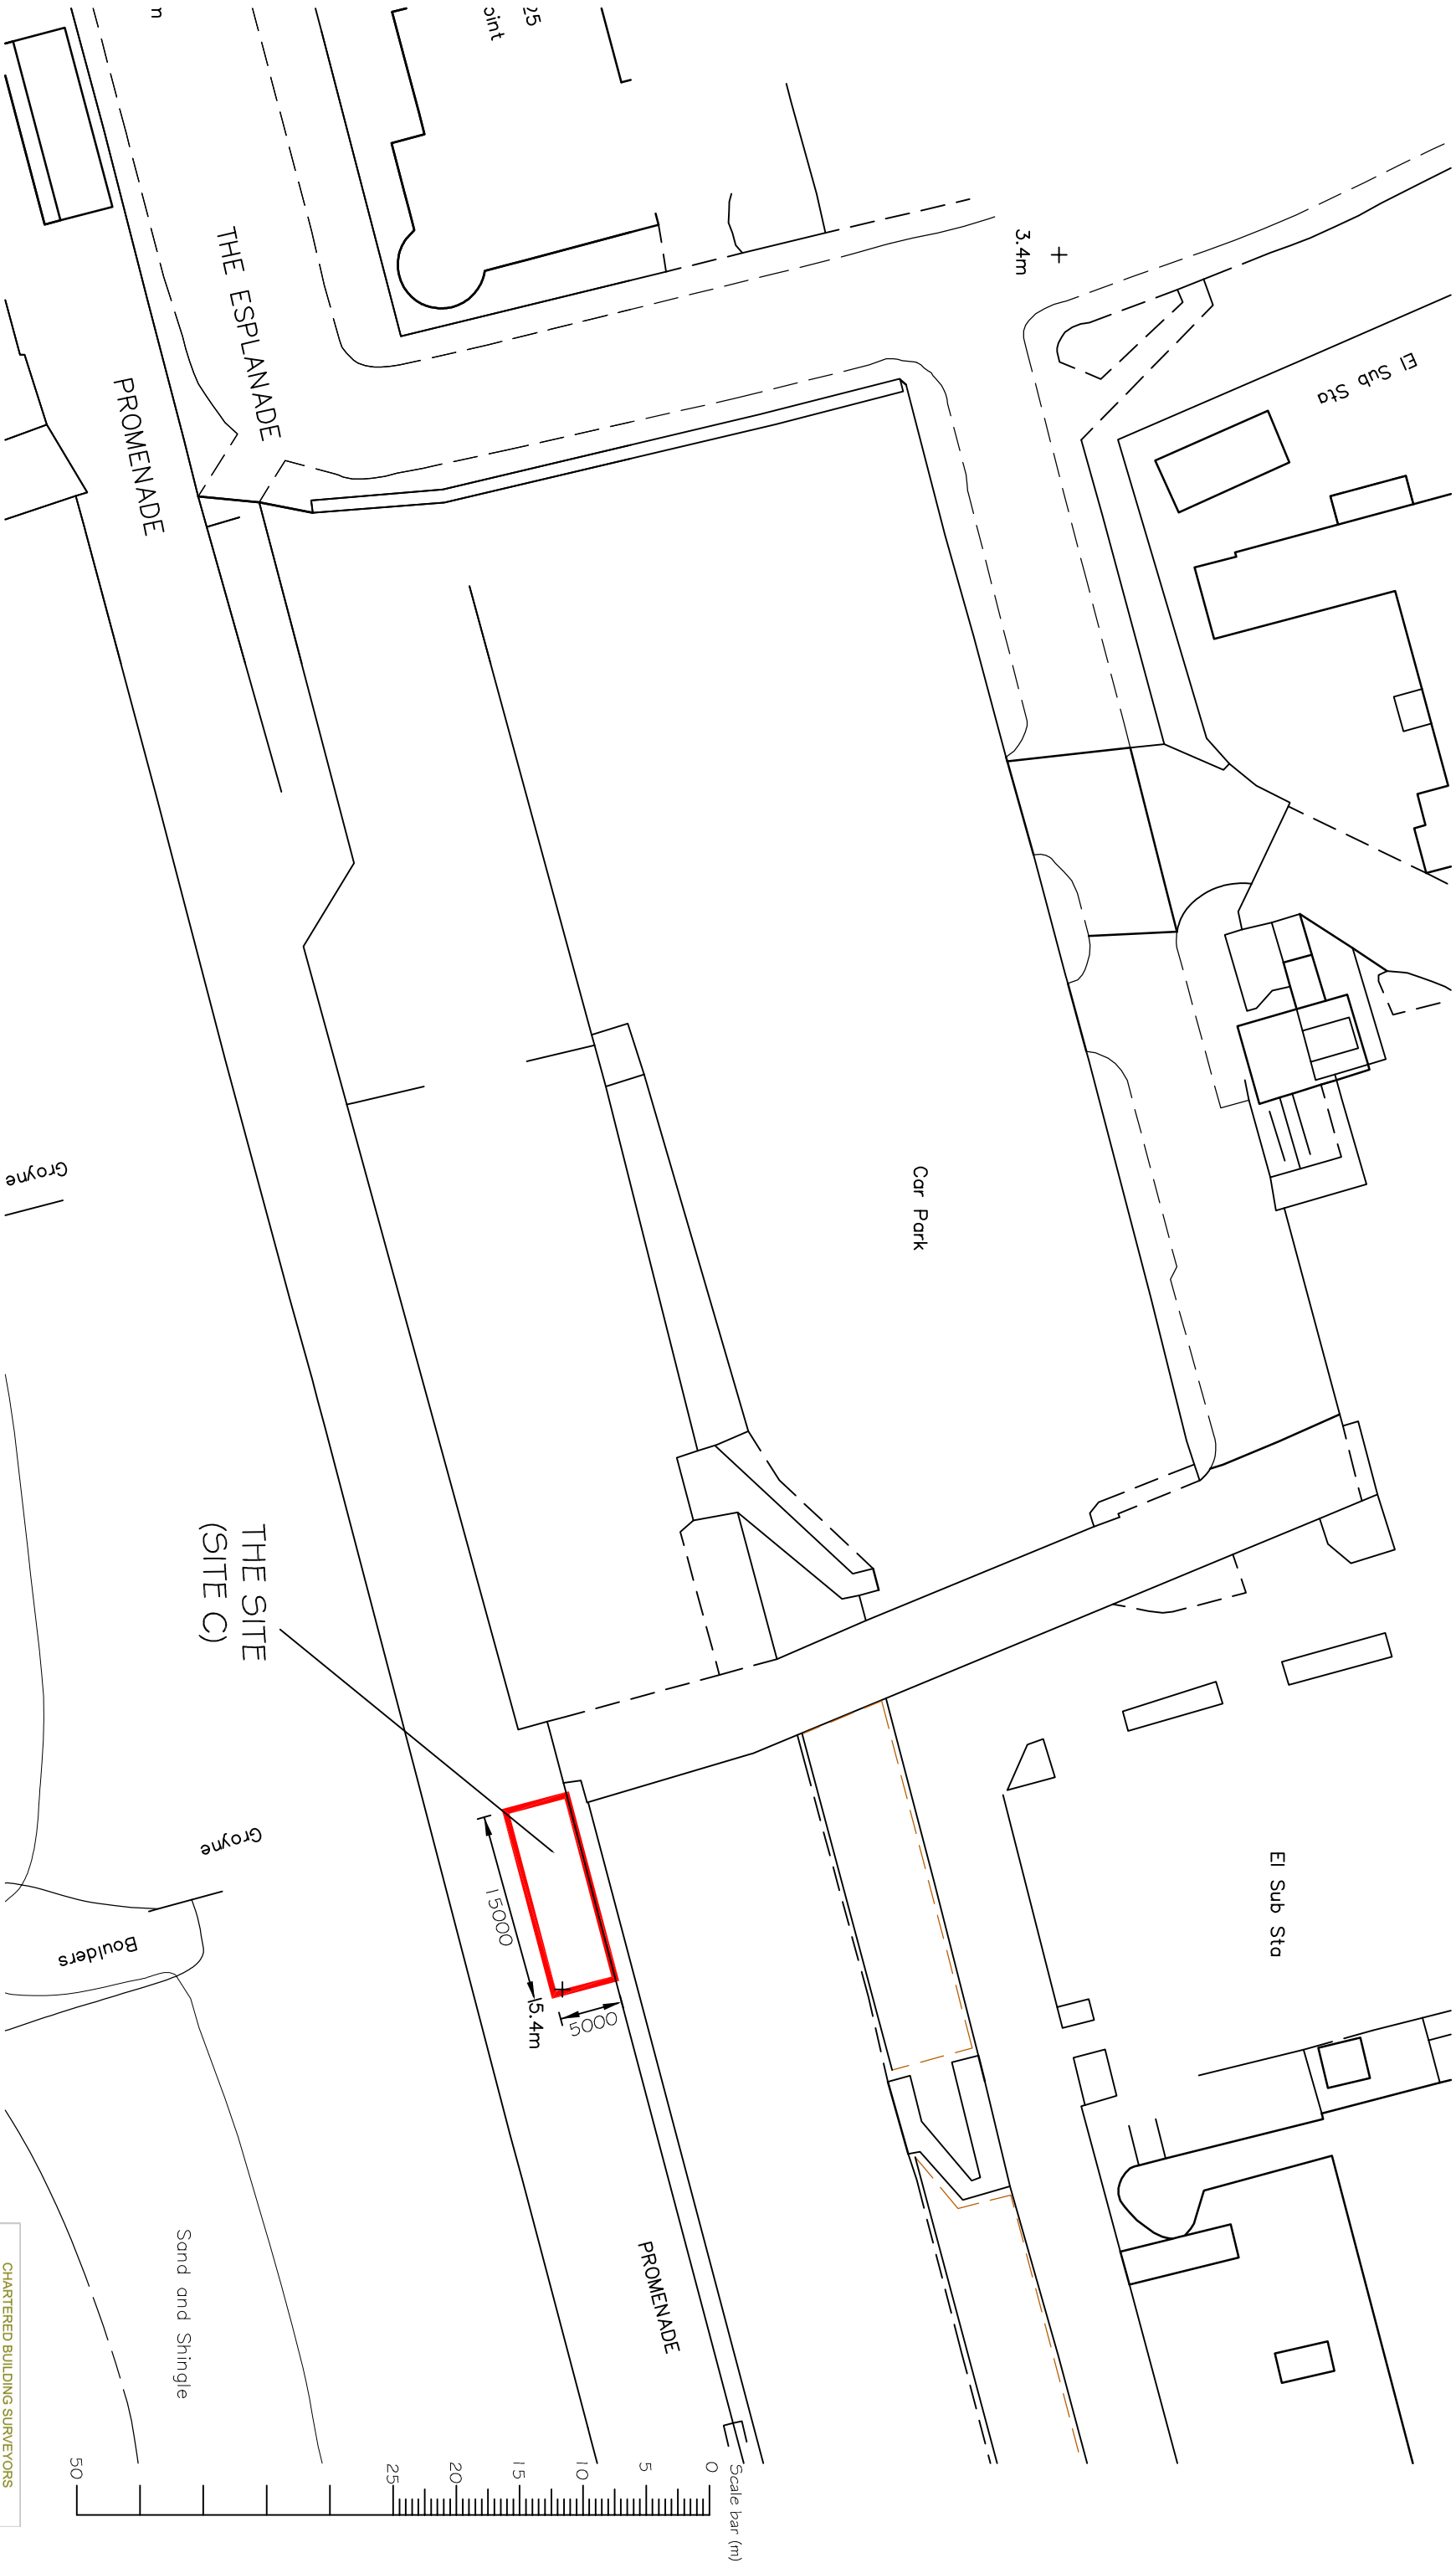

BLOCK PLAN 1 : 500

CLIENT

ARUN DISTRICT COUNCIL

SCALE

1:500 @A3

DRAWN BY

PLB

DATE

FEB 19

DWG NO

799/03

REV.-

REV DESCRIPTION

DATE

PROJECT

CHANGE OF USE OF PARTS OF
BOGNOR SEAFRONT
BOGNOR REGIS
WEST SUSSEX

DRAWING TITLE

BLOCK PLANS - SHEET 2 OF 2

CHARTERED BUILDING SURVEYORS

SLOANE & BROWN

ARCHITECTURAL SERVICES

Unit 3b Woodhorn Business Centre
Woodhorn Lane
Oving Chichester
West Sussex PO20 2BX
Tel 01 243 774764
www.sloaneandbrown.co.uk

NOTES
WRITTEN DIMENSIONS TO BE TAKEN IN PREFERENCE TO SCALE, AND ARE TO BE CHECKED ON SITE PRIOR TO COMMENCING WORK.
THIS DRAWING IS TO BE READ IN CONJUNCTION WITH ALL OTHER DOCUMENTS RELATING TO THIS PROJECT.
ANY DISCREPANCIES ARE TO BE REFERRED IMMEDIATELY TO THE PROJECT DESIGNER.
THIS DRAWING IS NOT TO BE USED FOR CONSTRUCTION OR REPRODUCTION WITHOUT THE WRITTEN PERMISSION OF SLOANE & BROWN.
IT IS THE CONTRACTOR'S RESPONSIBILITY TO ENSURE COMPLIANCE WITH THE BUILDING REGULATIONS.

