

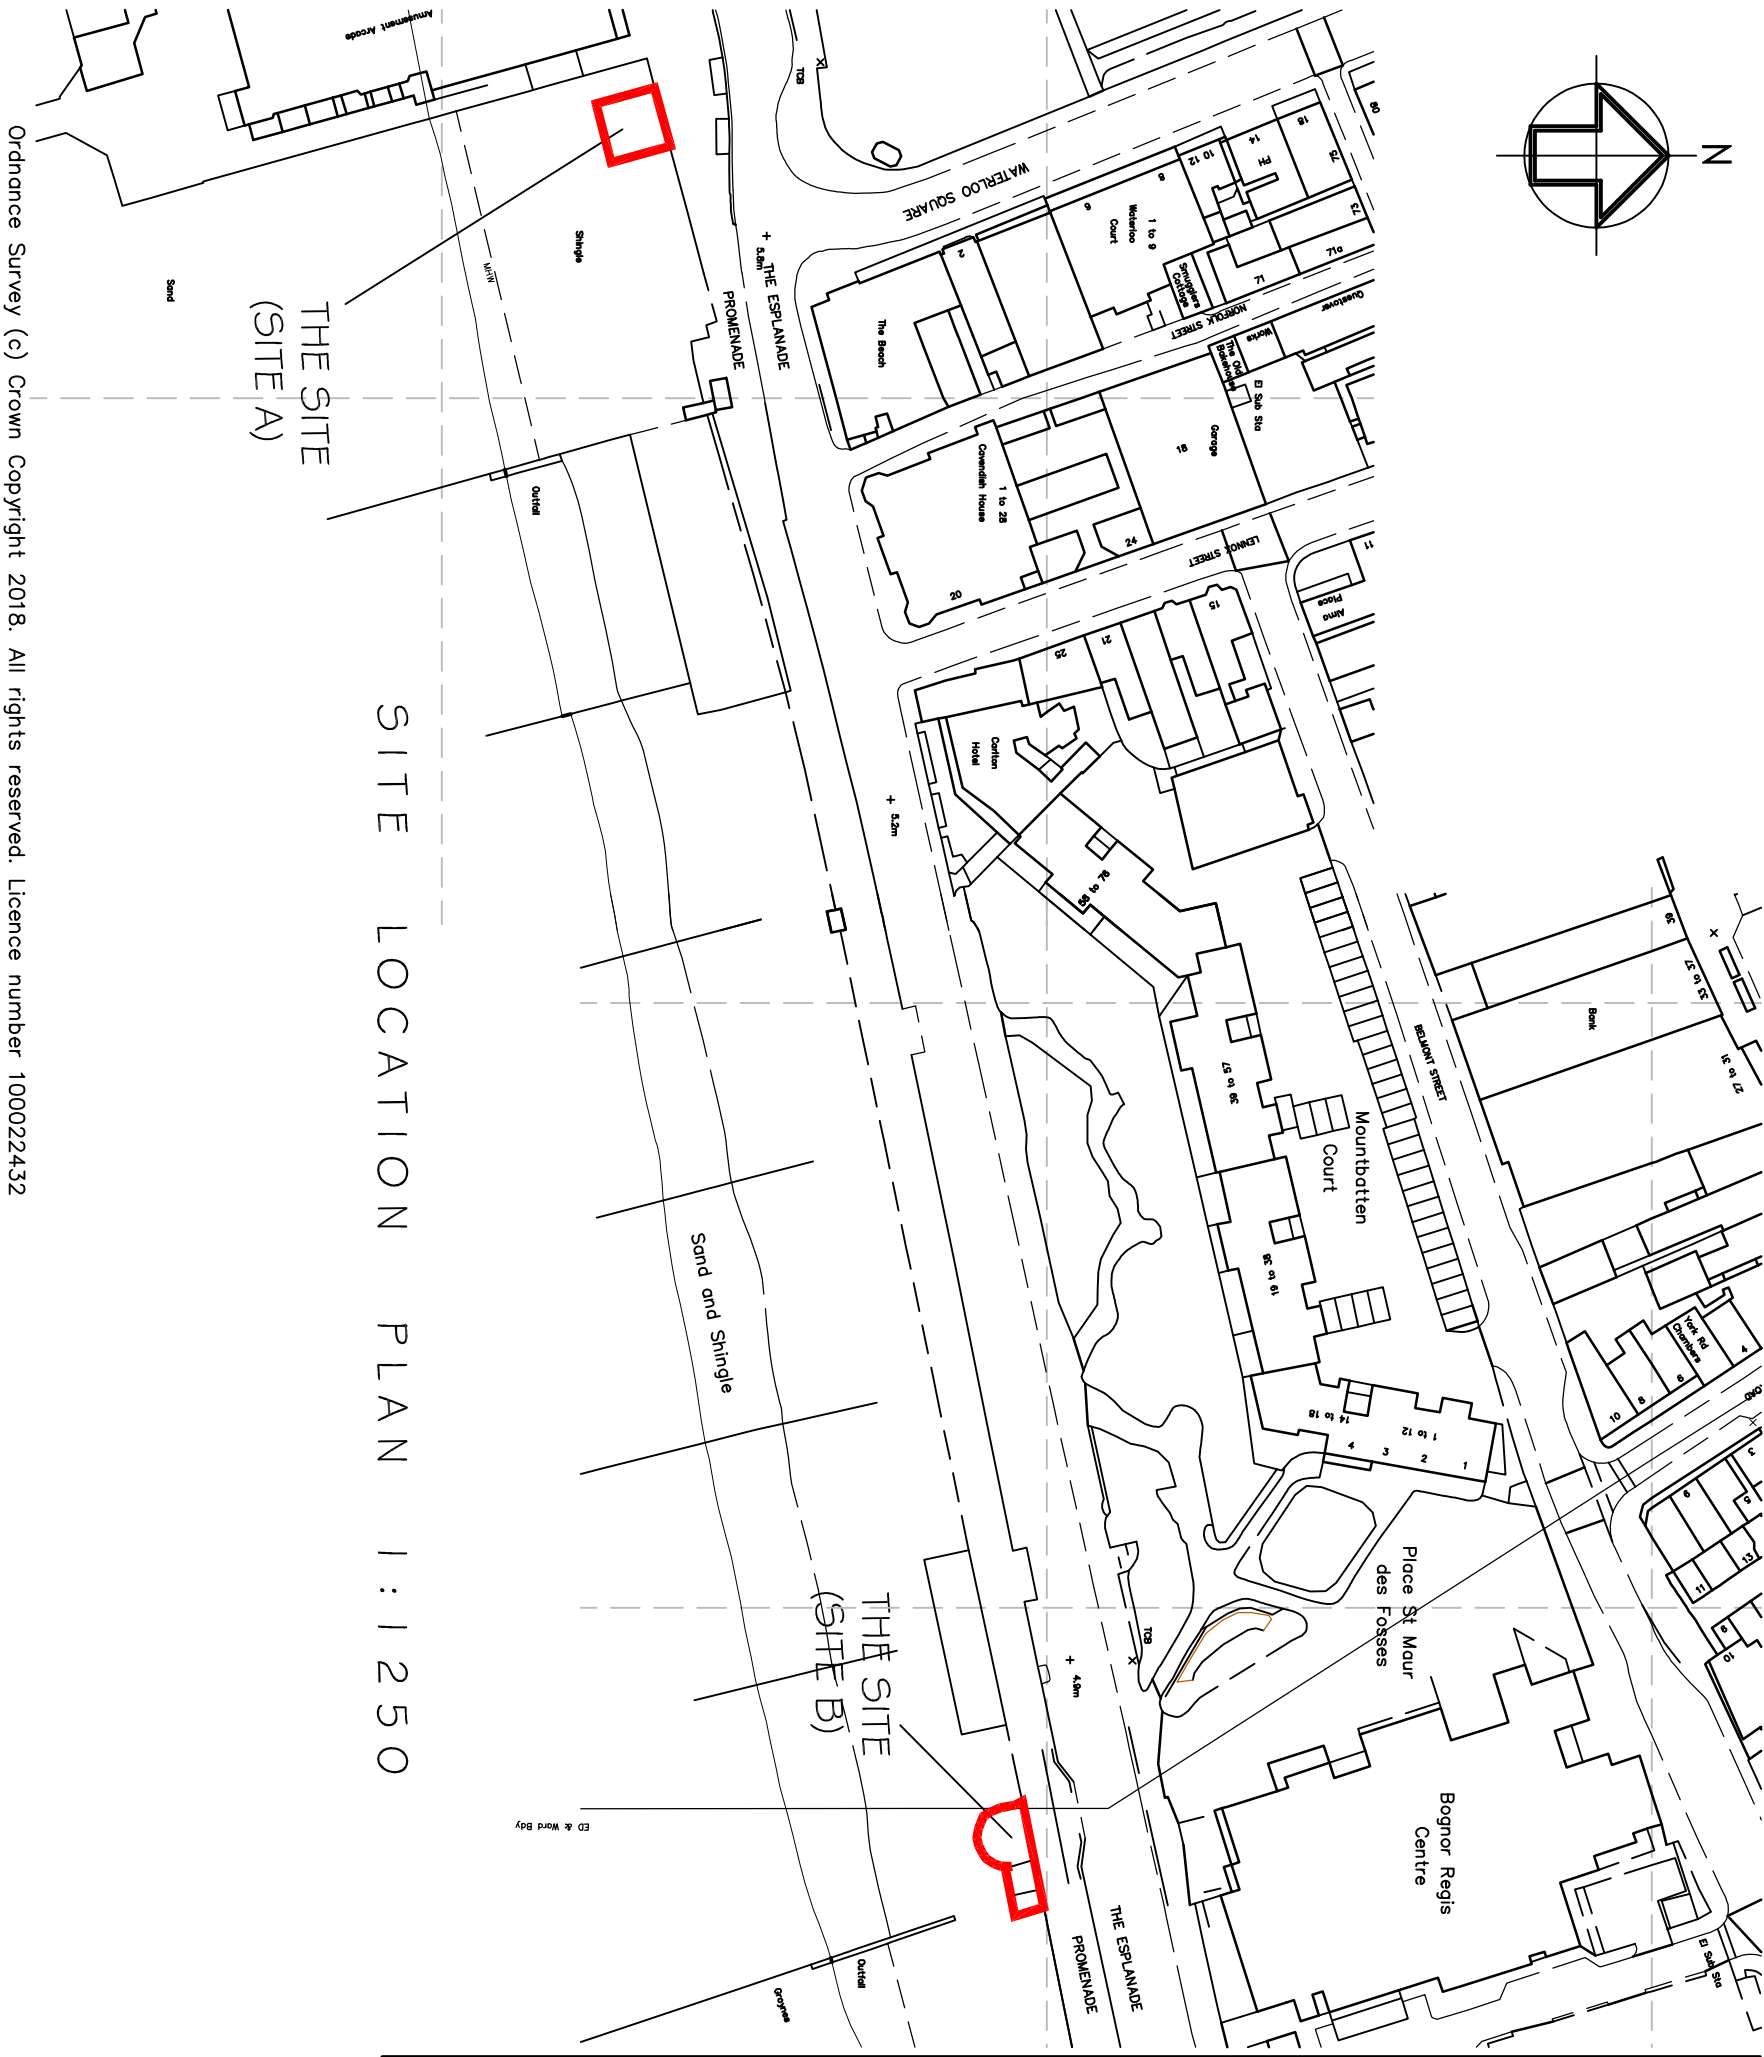


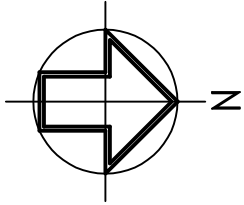

SITE LOCATION PLAN 1 : 1 2 5 0

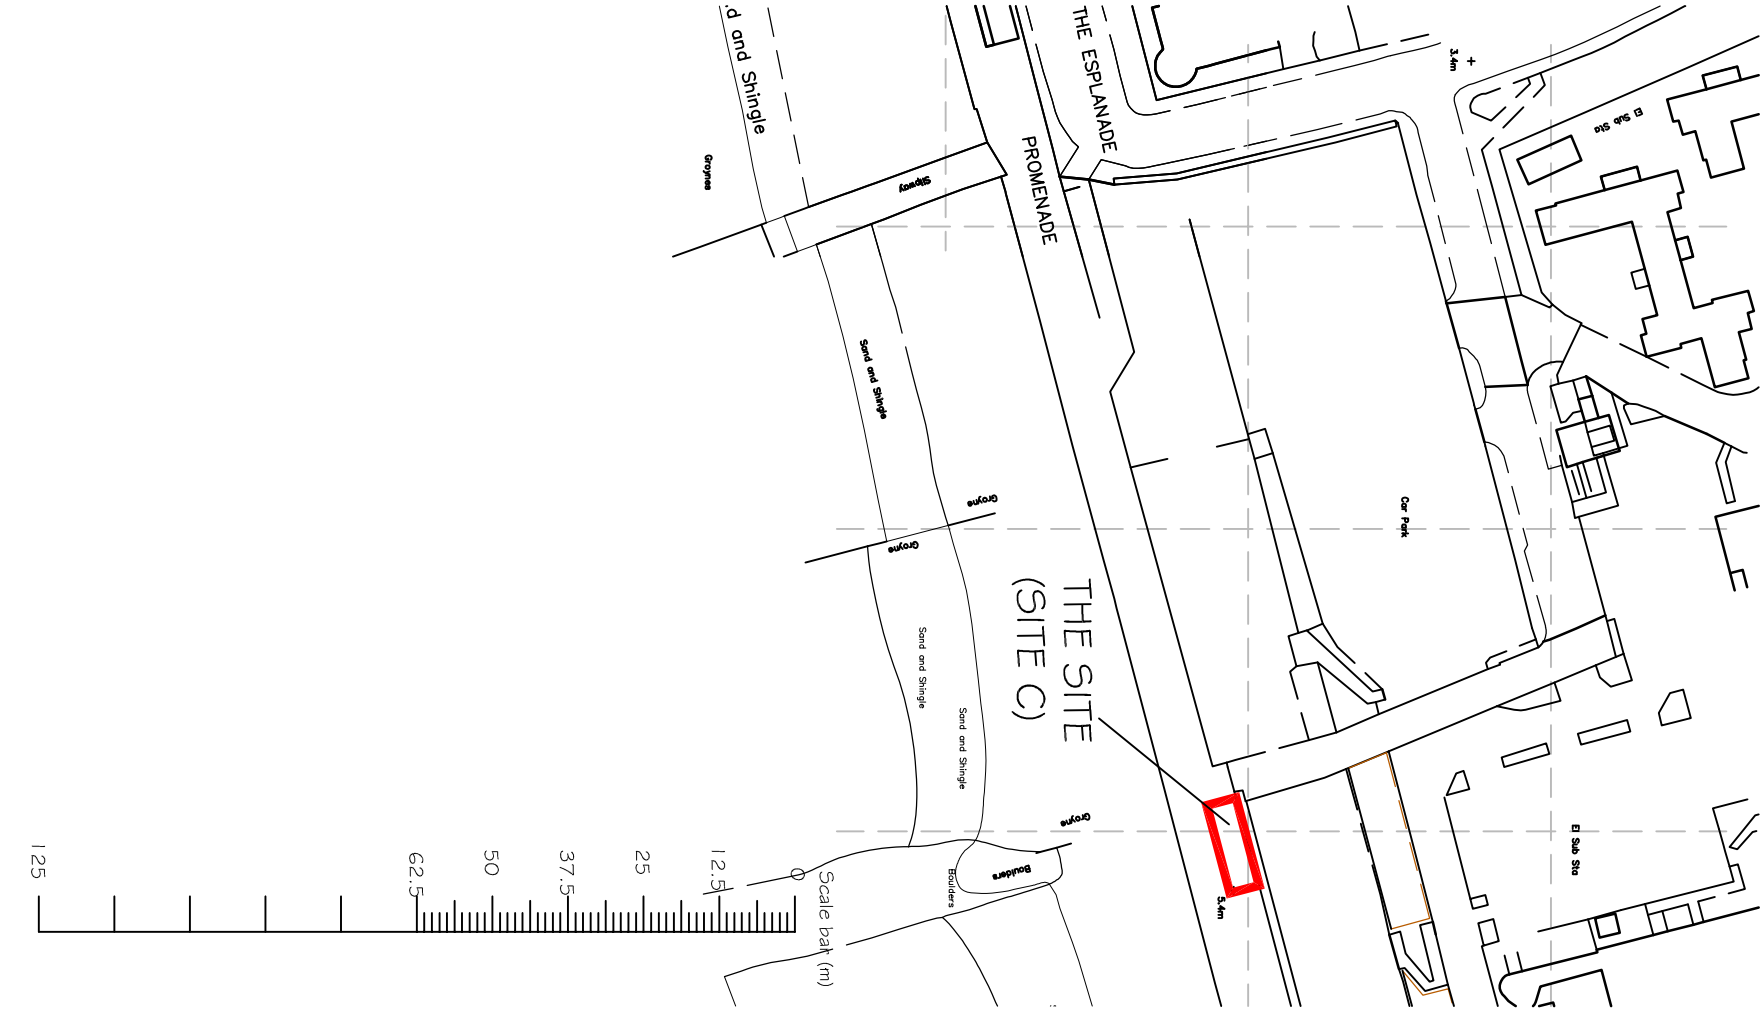

NOTES
WRITTEN DIMENSIONS TO BE TAKEN IN PREFERENCE TO SCALE, AND ARE TO BE CHECKED ON SITE PRIOR TO COMMENCING WORK.
THIS DRAWING IS TO BE READ IN CONJUNCTION WITH ALL OTHER DOCUMENTS RELATING TO THIS PROJECT.
ANY DISCREPANCIES ARE TO BE REFERRED IMMEDIATELY TO THE PROJECT DESIGNER.
THIS DRAWING IS COPYRIGHT, AND SHOULD NOT BE USED OR REPRODUCED WITHOUT PERMISSION.
IT IS THE CONTRACTOR'S RESPONSIBILITY TO ENSURE COMPLIANCE WITH THE BUILDING REGULATIONS.

CLIENT
ARUN DISTRICT COUNCIL

SCALE 1 : 1 250 @A3
DRAWN BY PLB
DATE FEB 19
DWG NO 799/O1
REV.-

REV DESCRIPTION DATE

PROJECT
CHANGE OF USE OF PARTS OF
BOGNOR SEAFRONT
BOGNOR REGIS
WEST SUSSEX
DRAWING TITLE
SITE LOCATION PLAN

CHARTERED BUILDING SURVEYORS

SLOANE & BROWN

ARCHITECTURAL SERVICES

Unit 3b Woodhorn Business Centre
Woodhorn Lane
Oving Chichester
West Sussex PO20 2BX
Tel 01 243 774764
www.sloaneandbrown.co.uk