




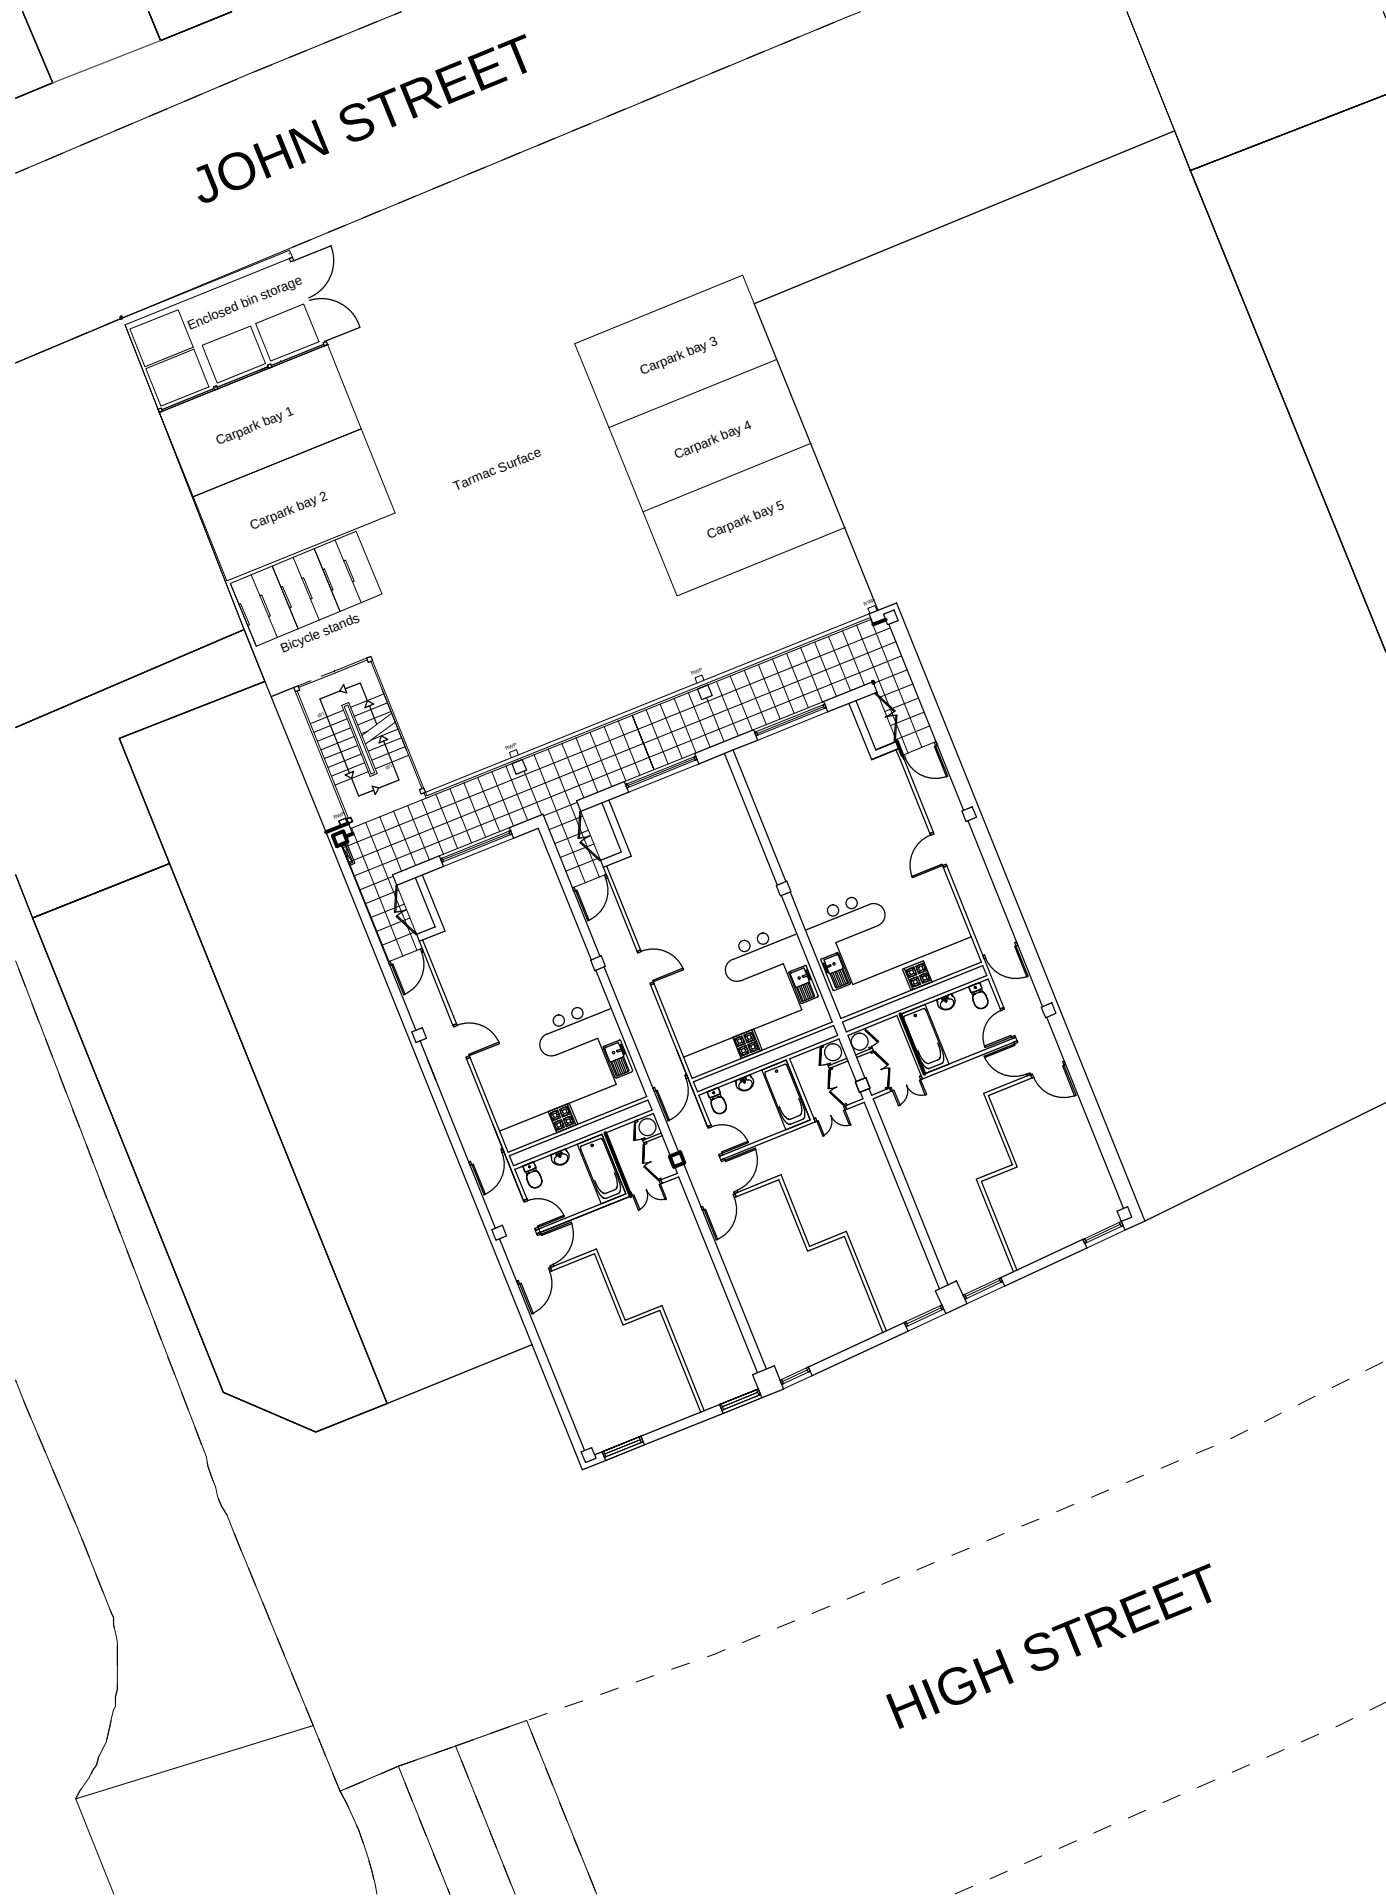

block plan
1:200

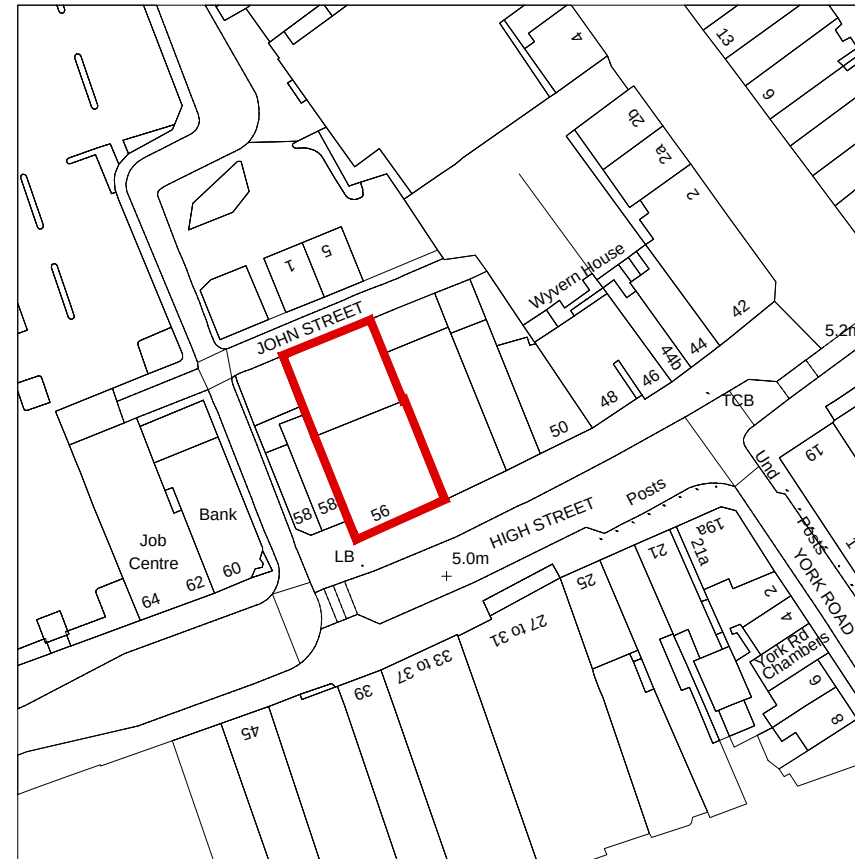


location plan
1:1250

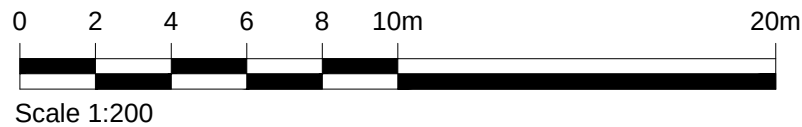

REVISIONS

All dimensions and particulars are to be checked on site before work commences and any discrepancy to be reported to Hughes Jay & Panter Ltd.

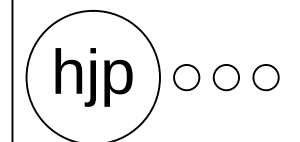

hughes jay & panter ltd
chartered surveyors & property consultants

Grove House
64 Sutton Grove
Sutton, Surrey, SM1 4LP
Tel: 020 8661 2228
Fax: 020 8661 7551
mail@hjsurveyors.com
www.hjsurveyors.com

Operating throughout the UK
from London & West Sussex

e-mail: mail@hjsurveyors.com website: www.hjsurveyors.com

Project
Conversion
Store Twenty One
56 High Street Bognor

Drawing
Site Location Plan
and Block Plan

Job Number	Drawing Number : Revision
4547	012: -

Drawn WP	Computer Reference
Date April 2017	Scale As Shown

Client Reynolds
