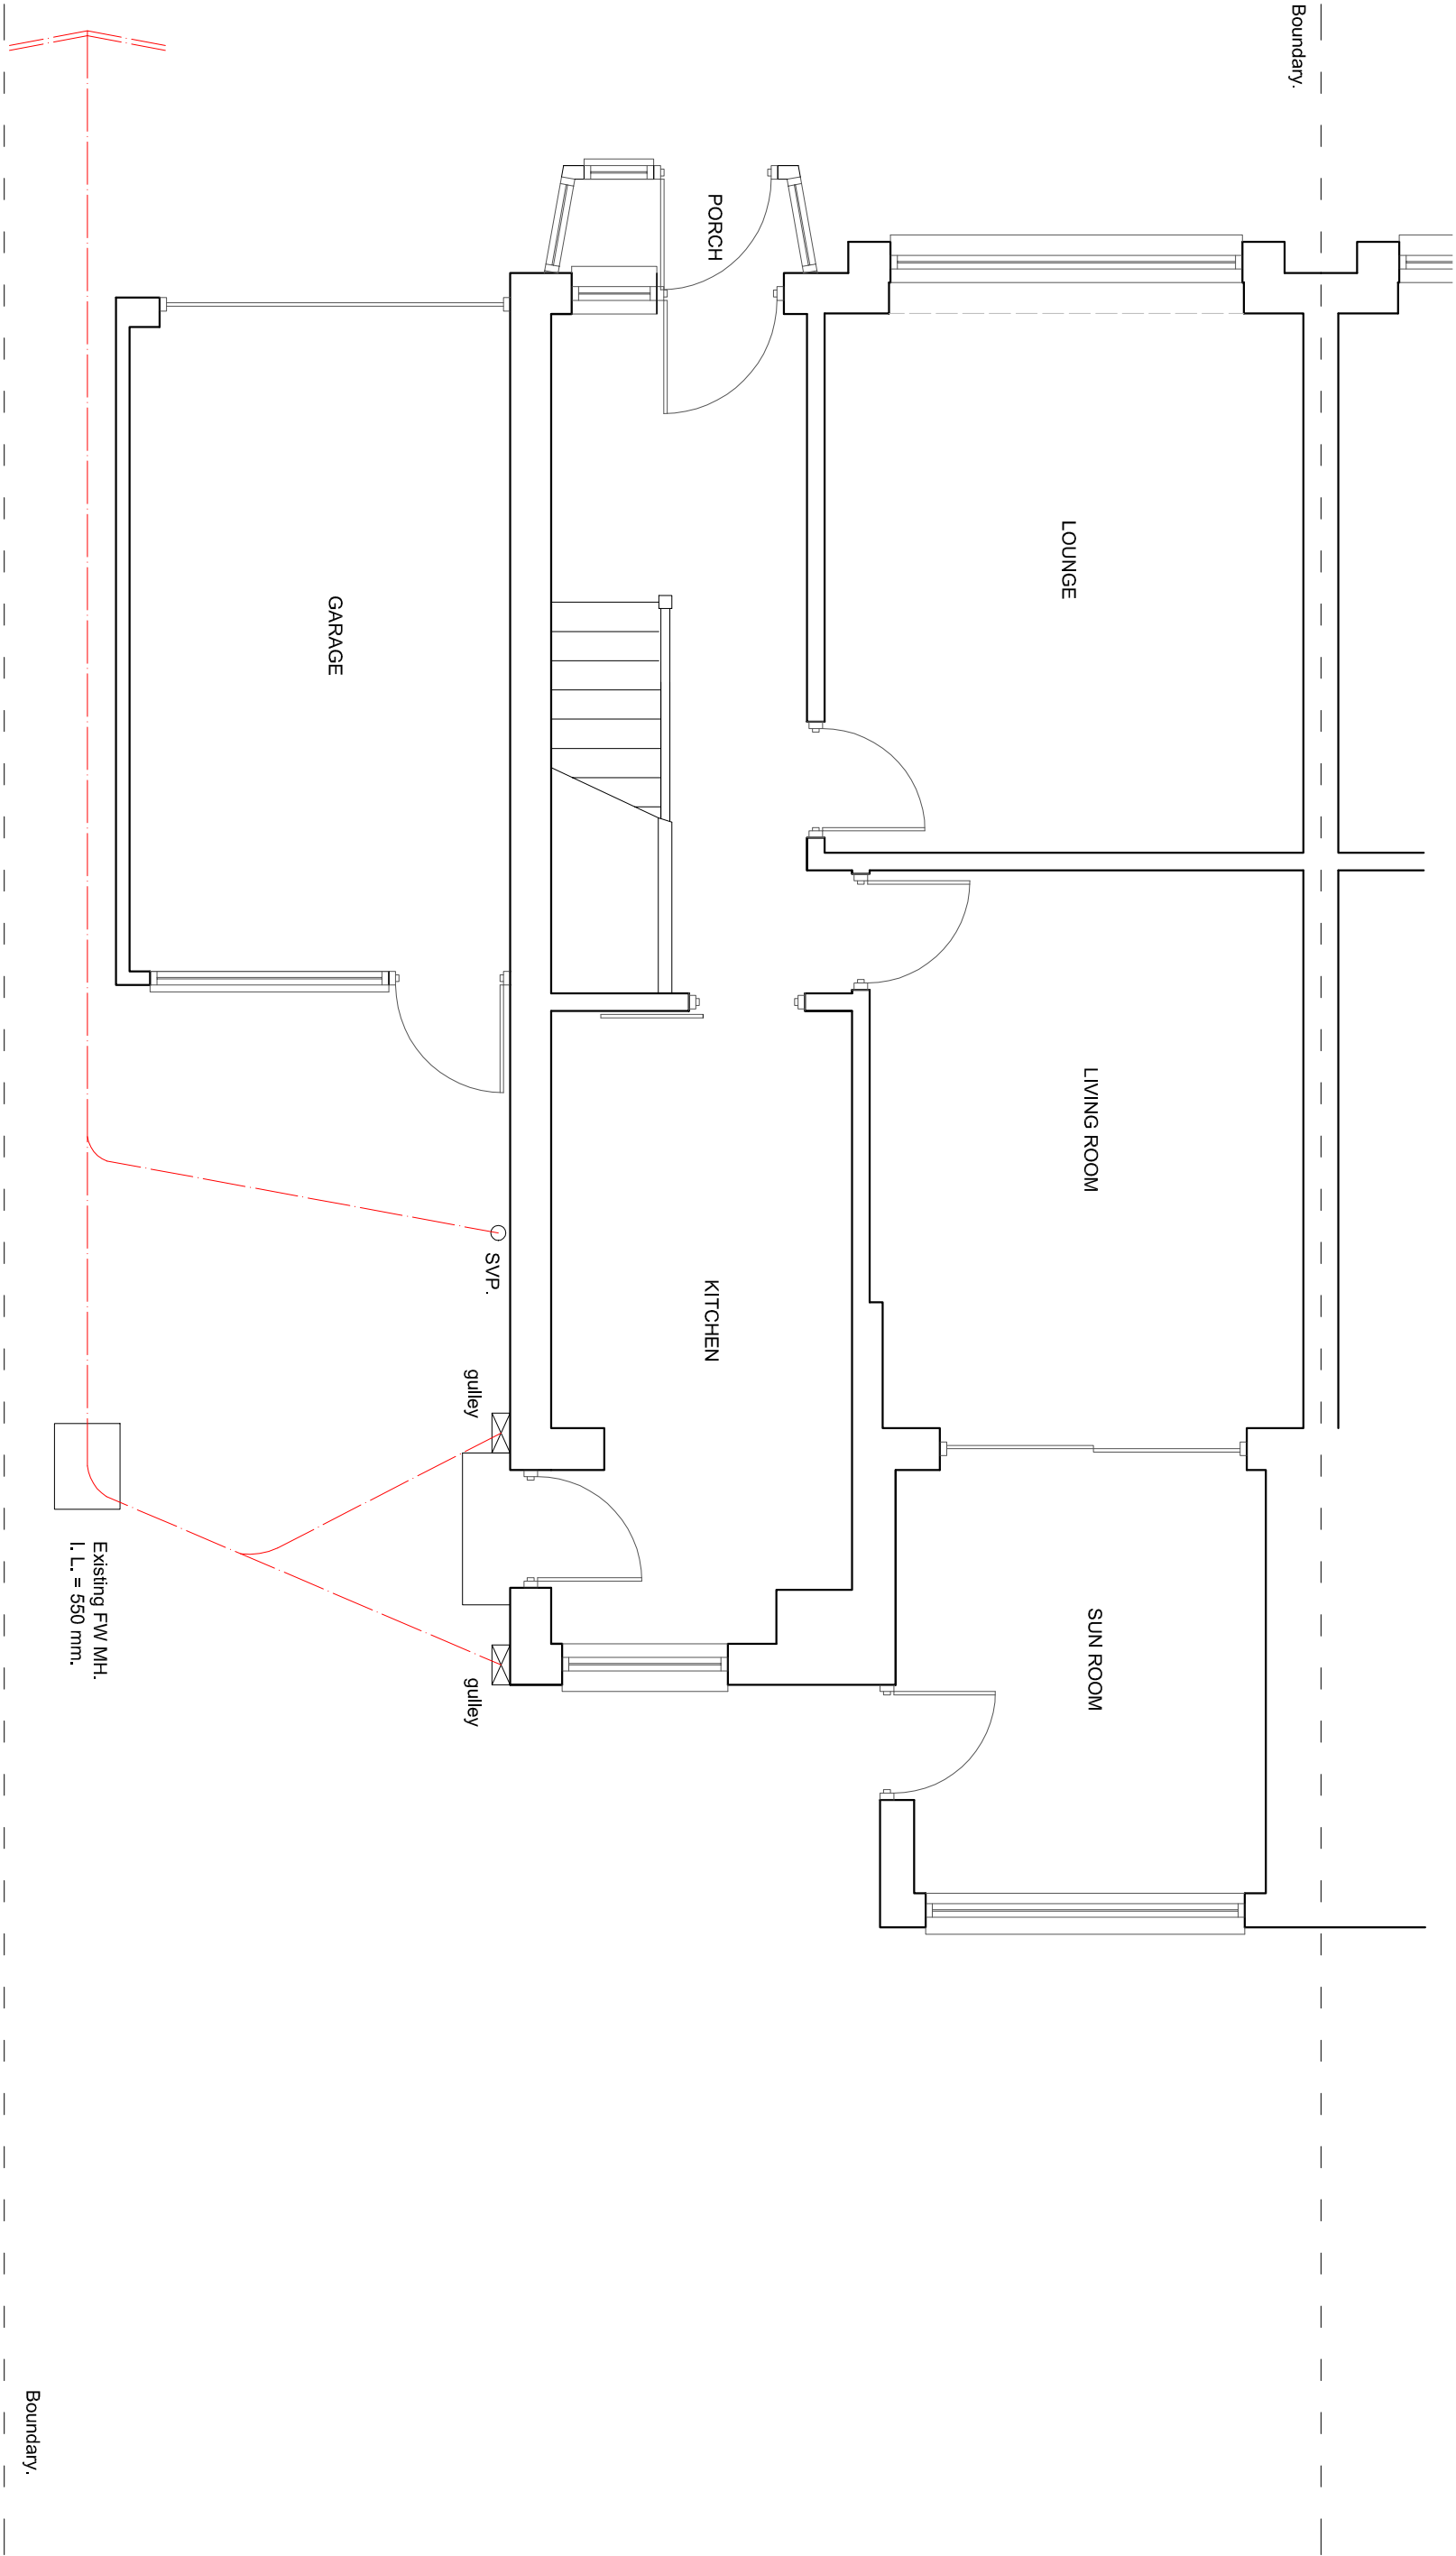


EXISTING GROUND FLOOR PLAN

SUSSEX BUILDING CONSULTANCY LIMITED	
11 HIGHLAND AVENUE, BOGNOR REGIS, WEST SUSSEX.	
SCALE - 1/50 REV - DATE - 25/03/2022	
 partner LABC	3 NORTHCOTE ROAD BOGNOR REGIS PO21 5LZ TEL/FAX - (01243) 861379