


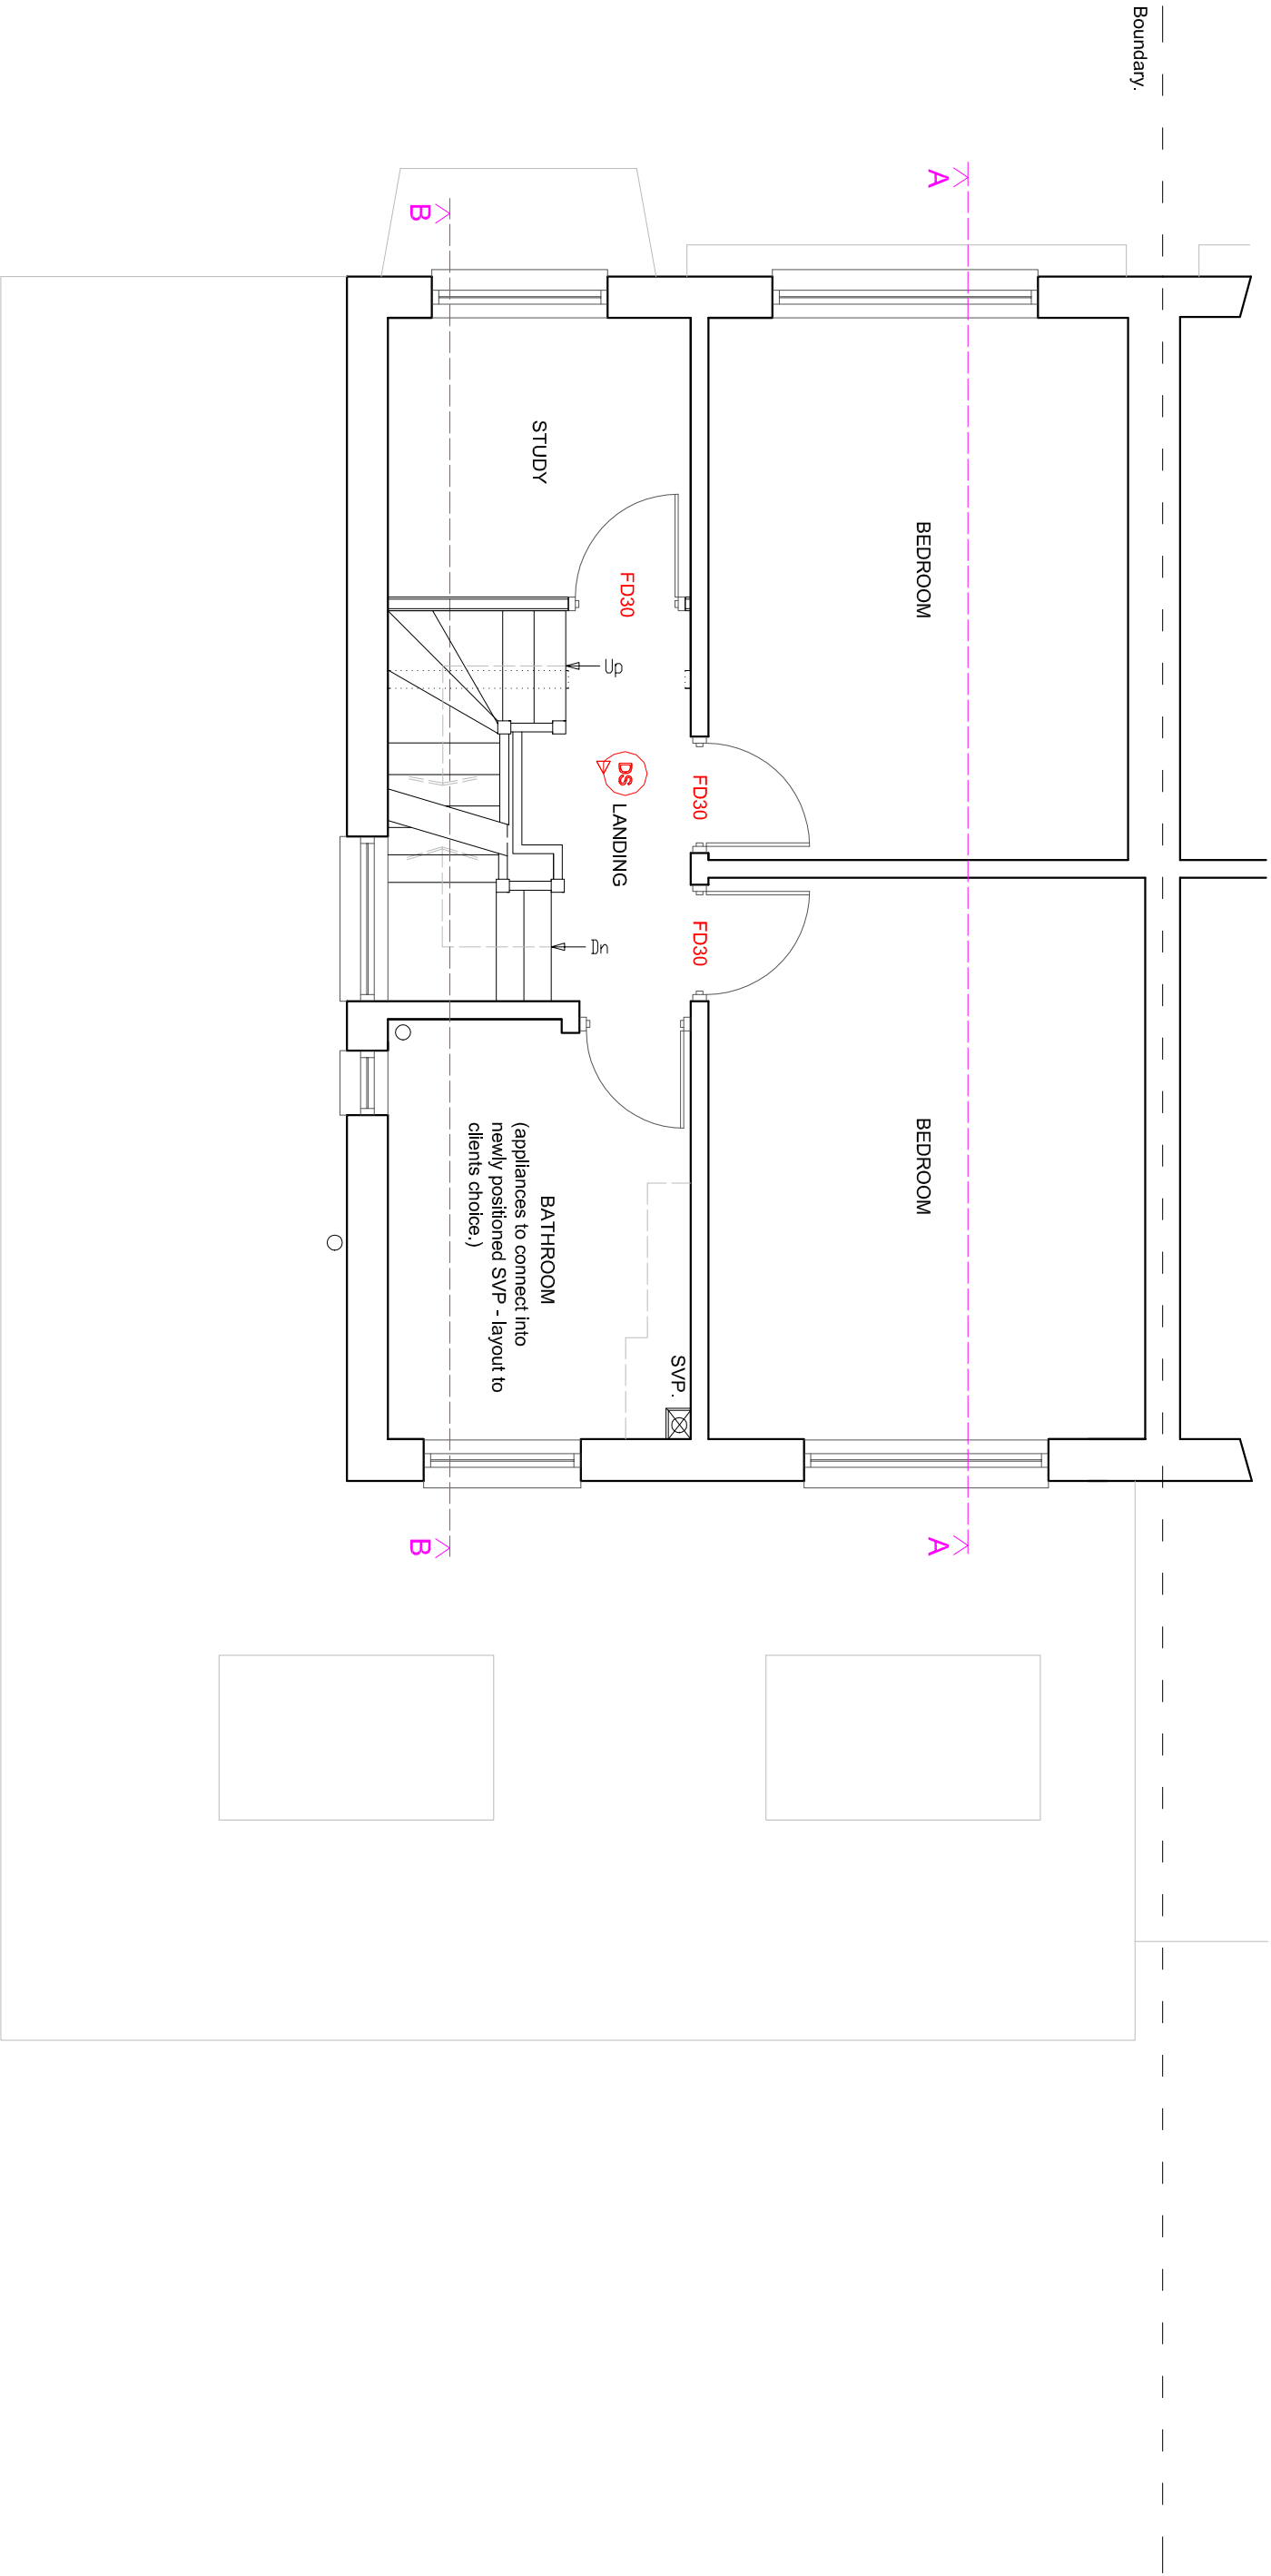

PROPOSED FIRST FLOOR PLAN



SUSSEX BUILDING CONSULTANCY LIMITED

11 HIGHLAND AVENUE,
BOGNOR REGIS, WEST SUSSEX.

SCALE - 1/50 REV - DATE - 25/03/2022



3 NORTHCOTE ROAD
BOGNOR REGIS
PO21 5LZ
TELEFAX - (01243) 861379

Boundary.