



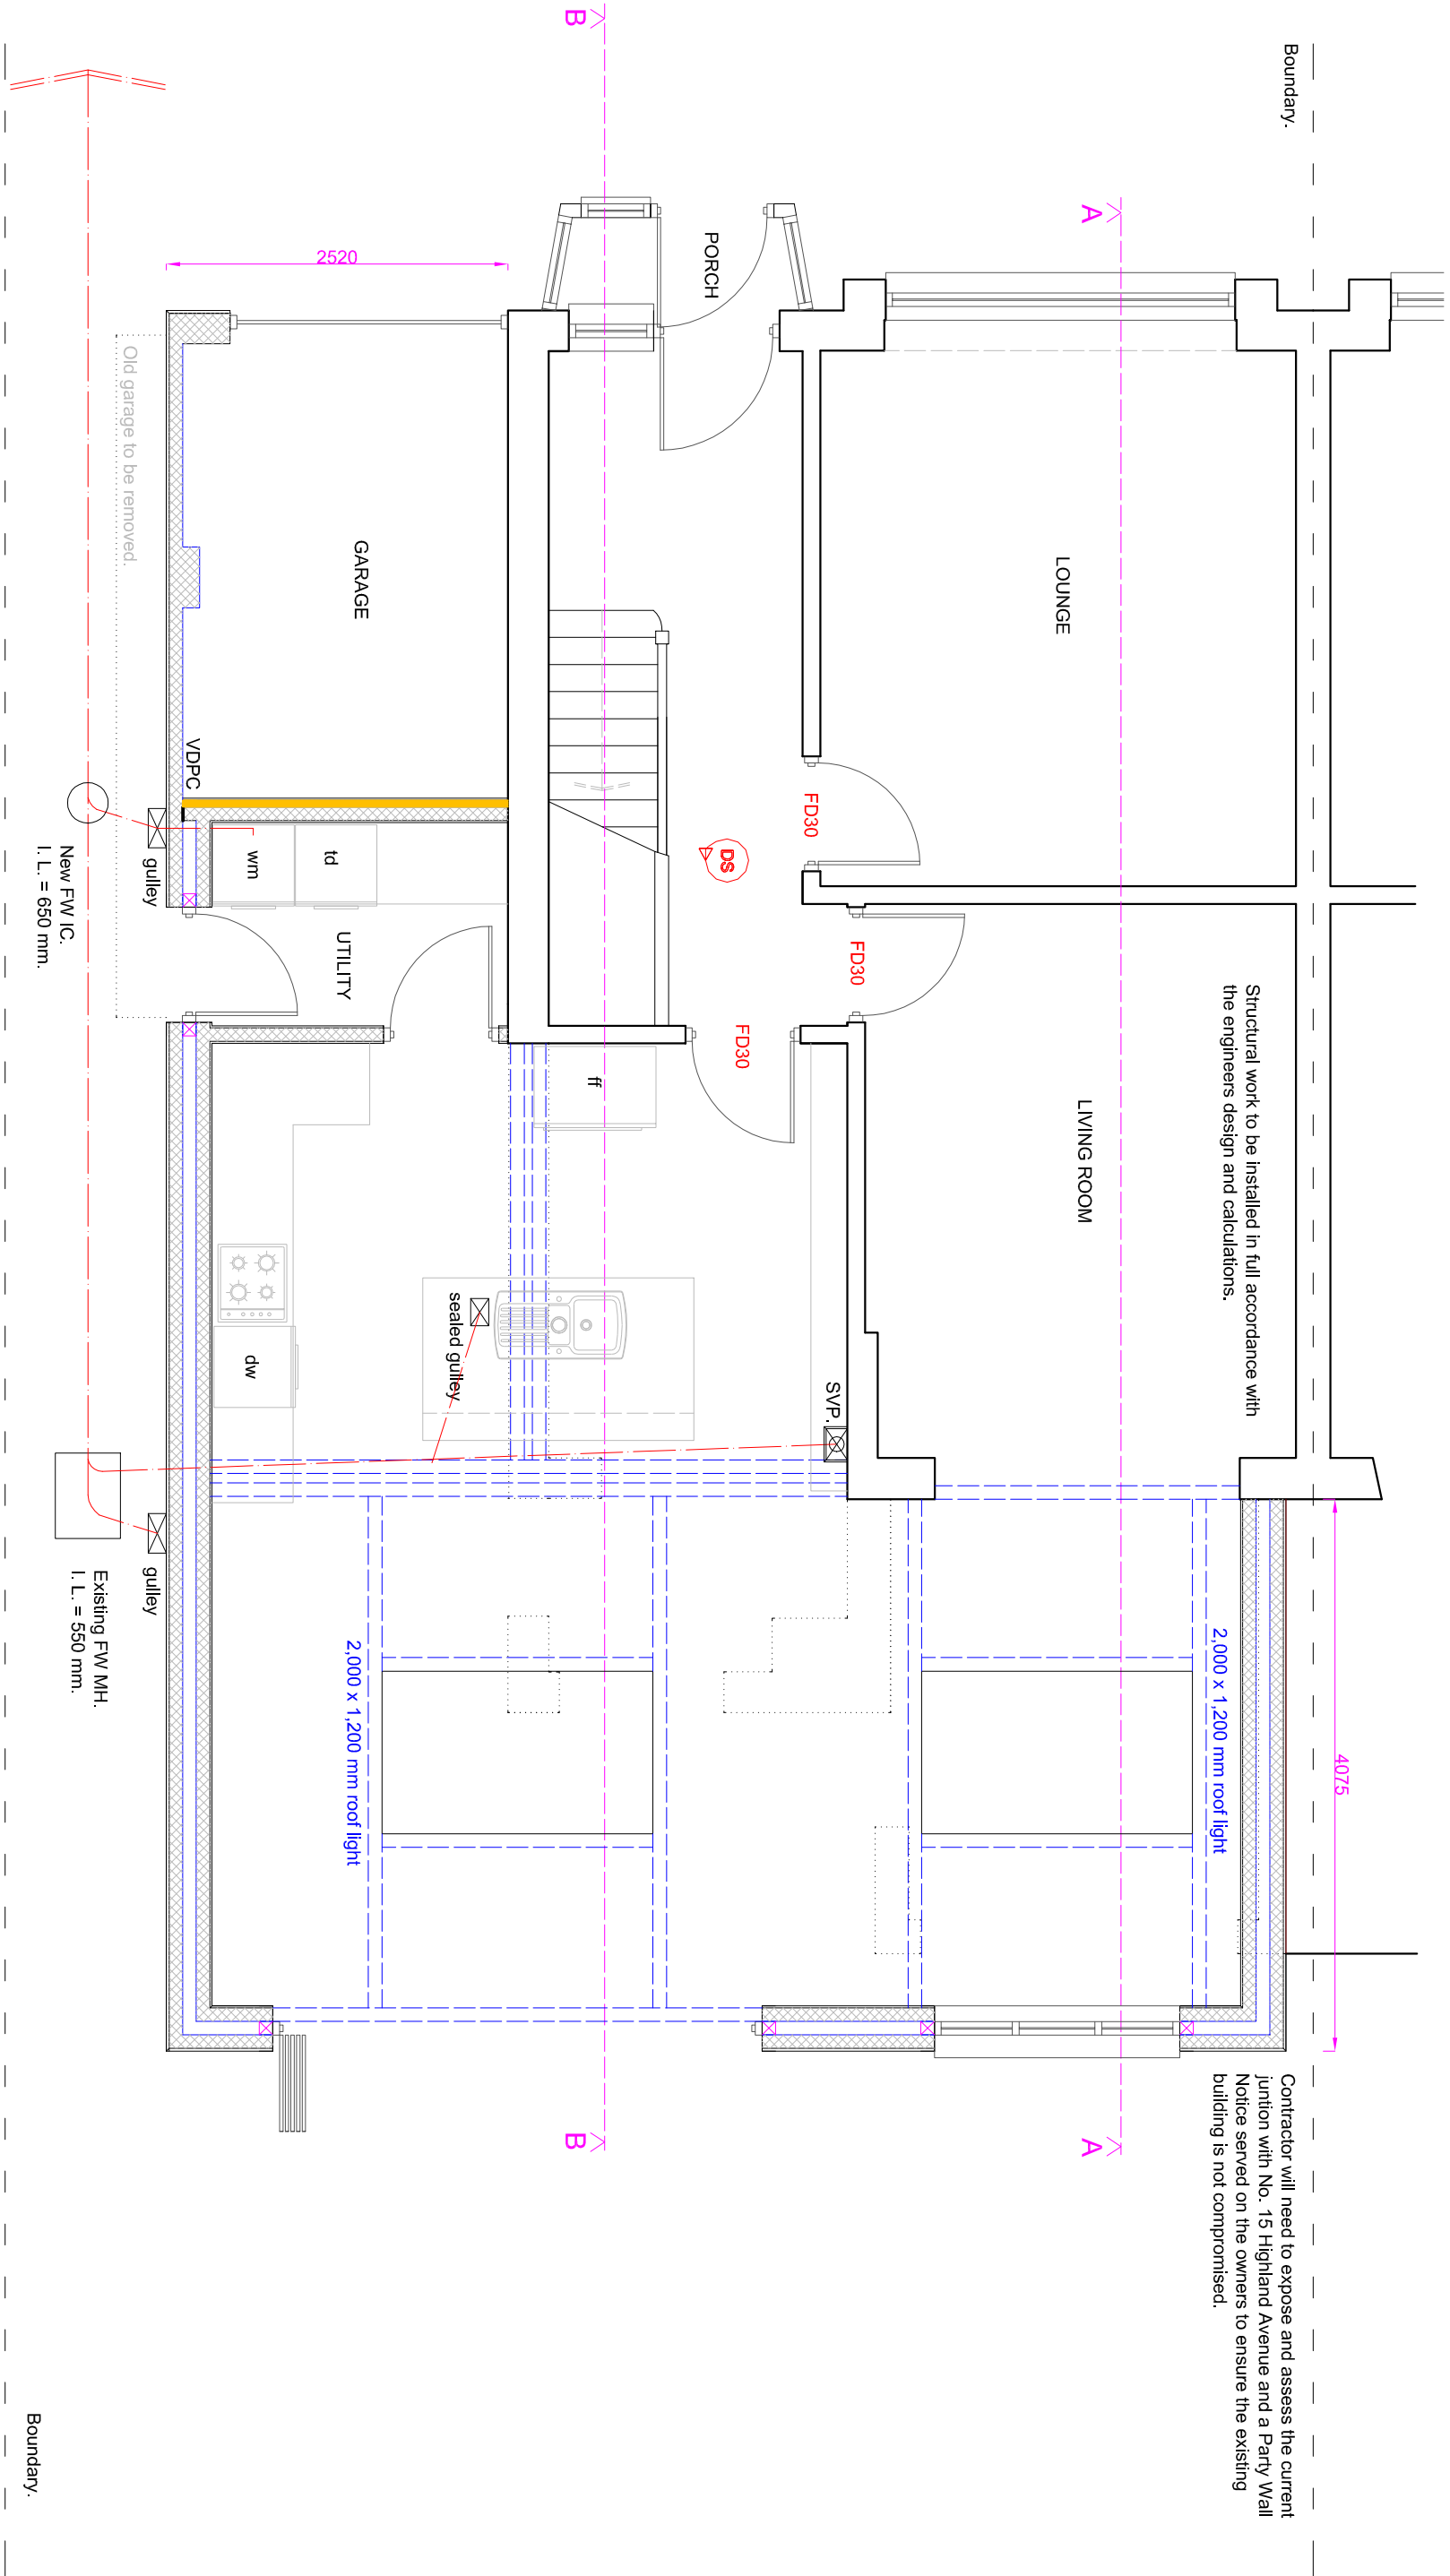

PROPOSED GROUND FLOOR PLAN

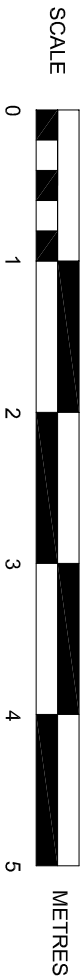

SUSSEX BUILDING CONSULTANCY LIMITED

11 HIGHLAND AVENUE,
BOGNOR REGIS, WEST SUSSEX.

SCALE - 1/50 REV - A DATE - 11/04/2022

partner

LABC

3 NORTHCOTE ROAD
BOGNOR REGIS
PO21 5LZ

TEL/FAX - (01243) 861379