


Boundary.

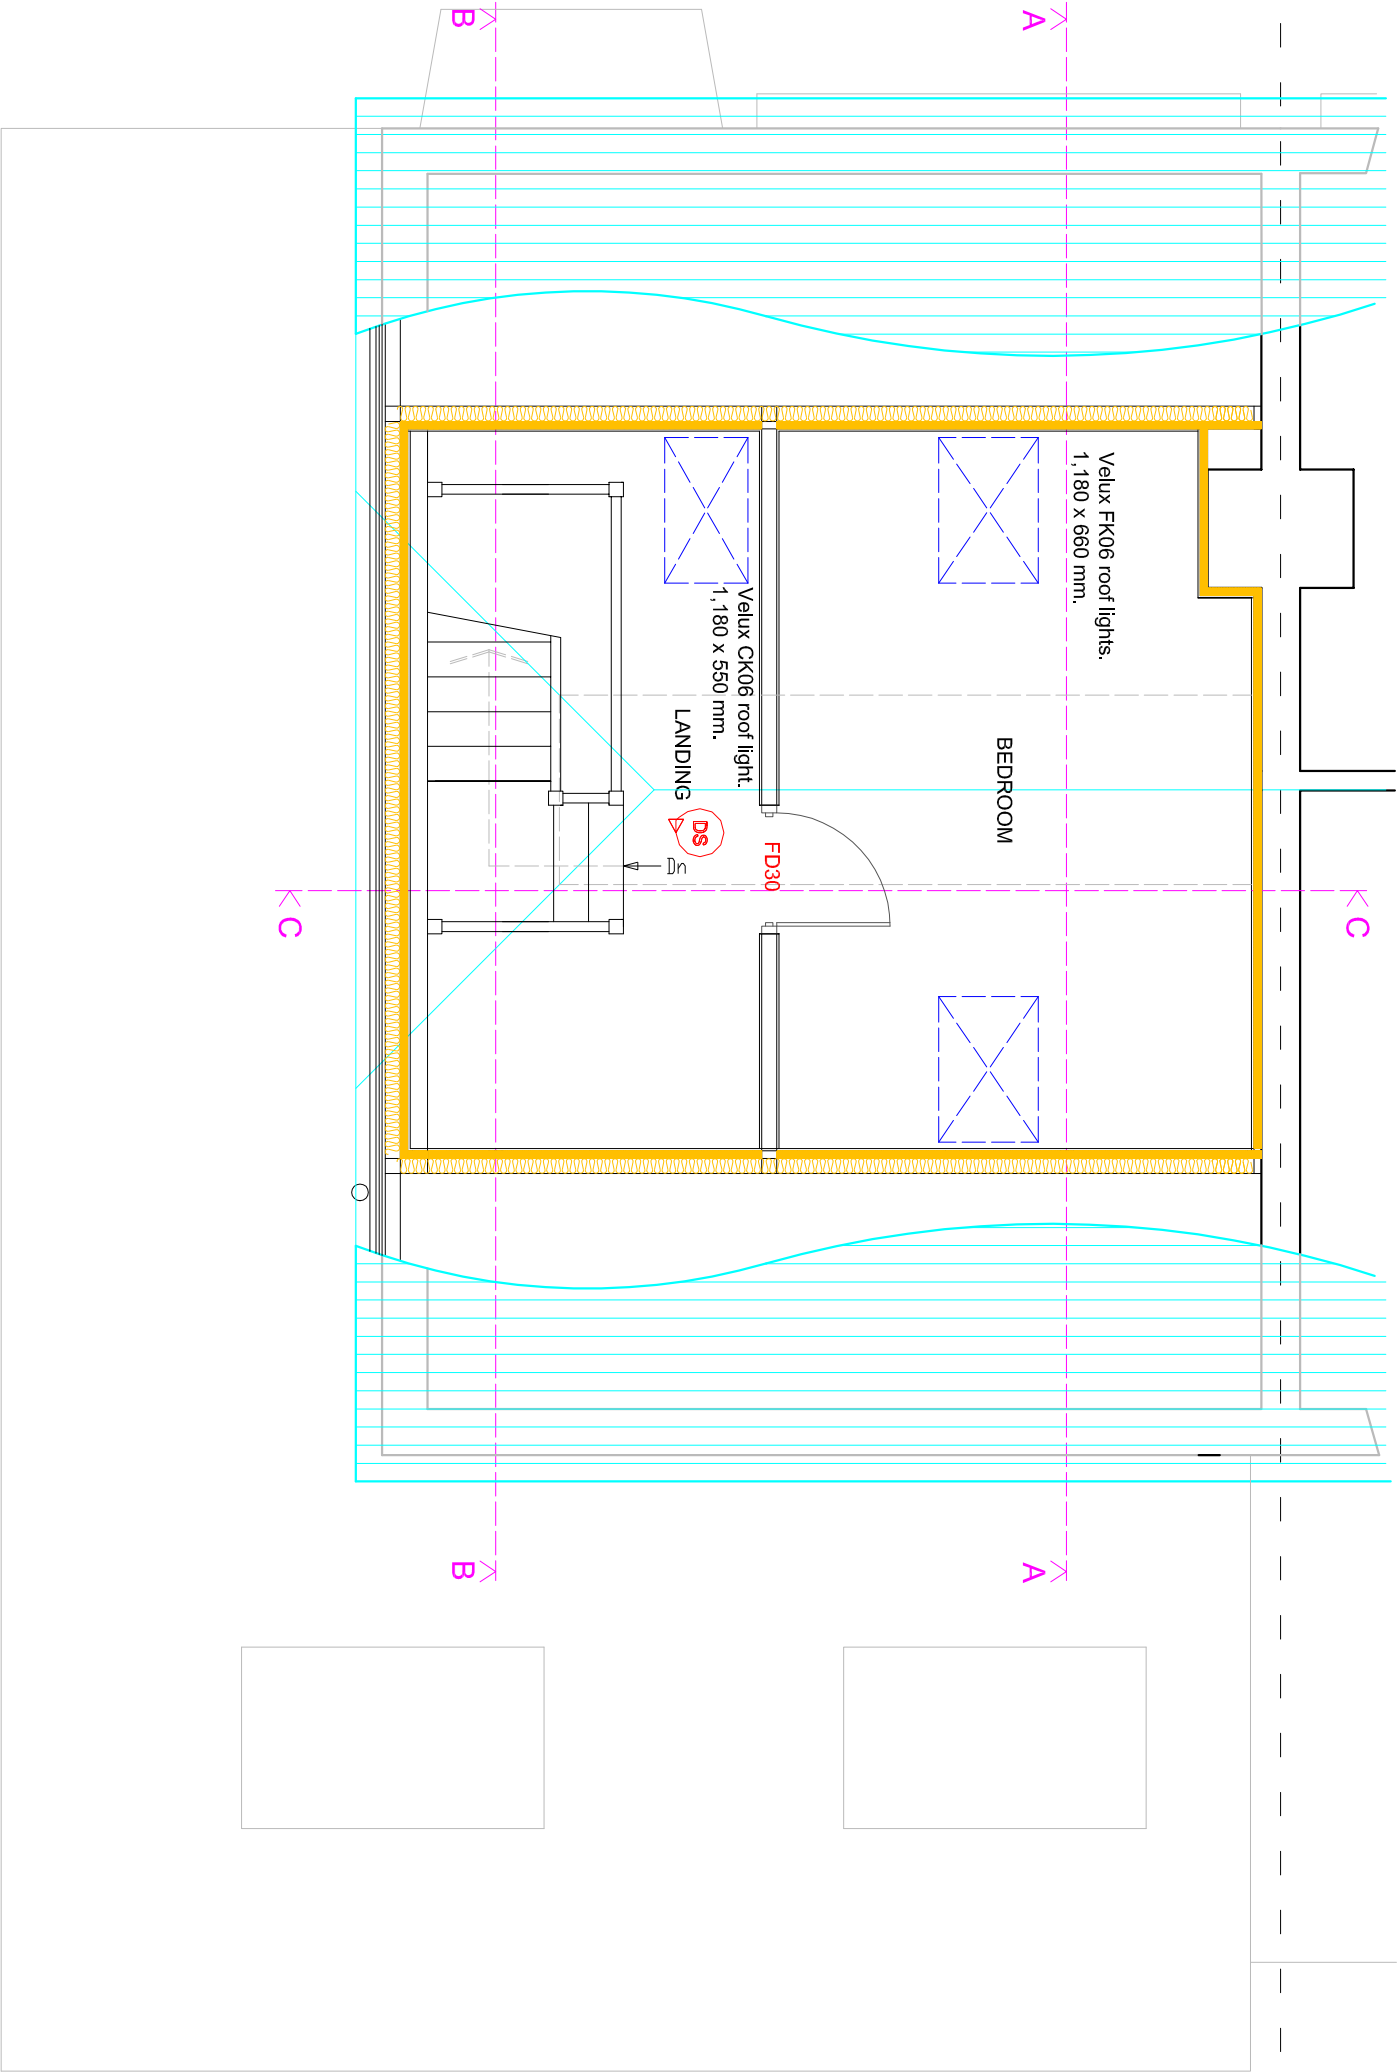

Boundary.

PROPOSED SECOND FLOOR PLAN



SUSSEX BUILDING CONSULTANCY LIMITED

11 HIGHLAND AVENUE,
BOGNOR REGIS, WEST SUSSEX.

SCALE - 1/50 REV - B DATE - 11/04/2022

