


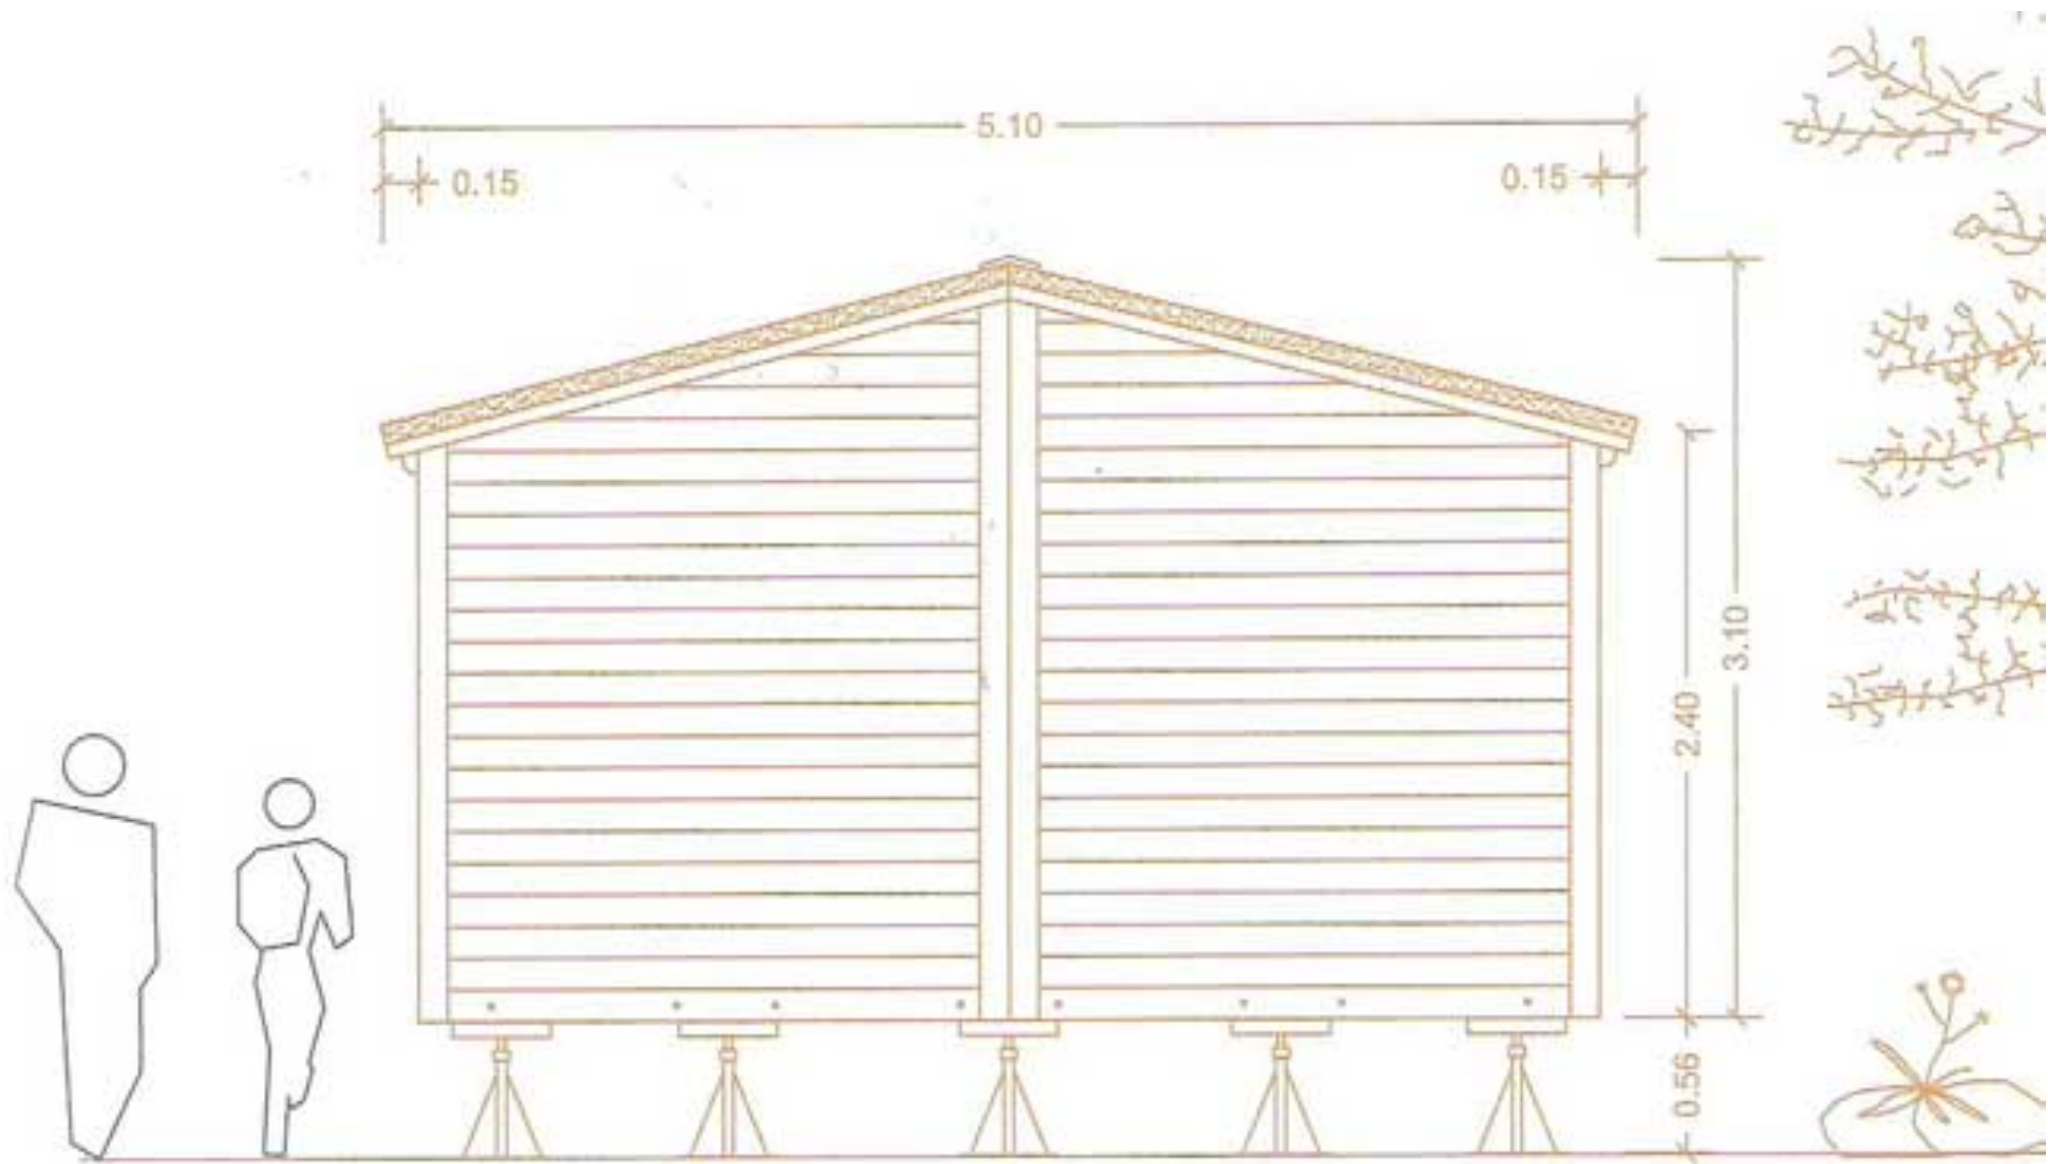

74 Hook Lane P022 8AR

Garden Annex

East elevation

1:30