


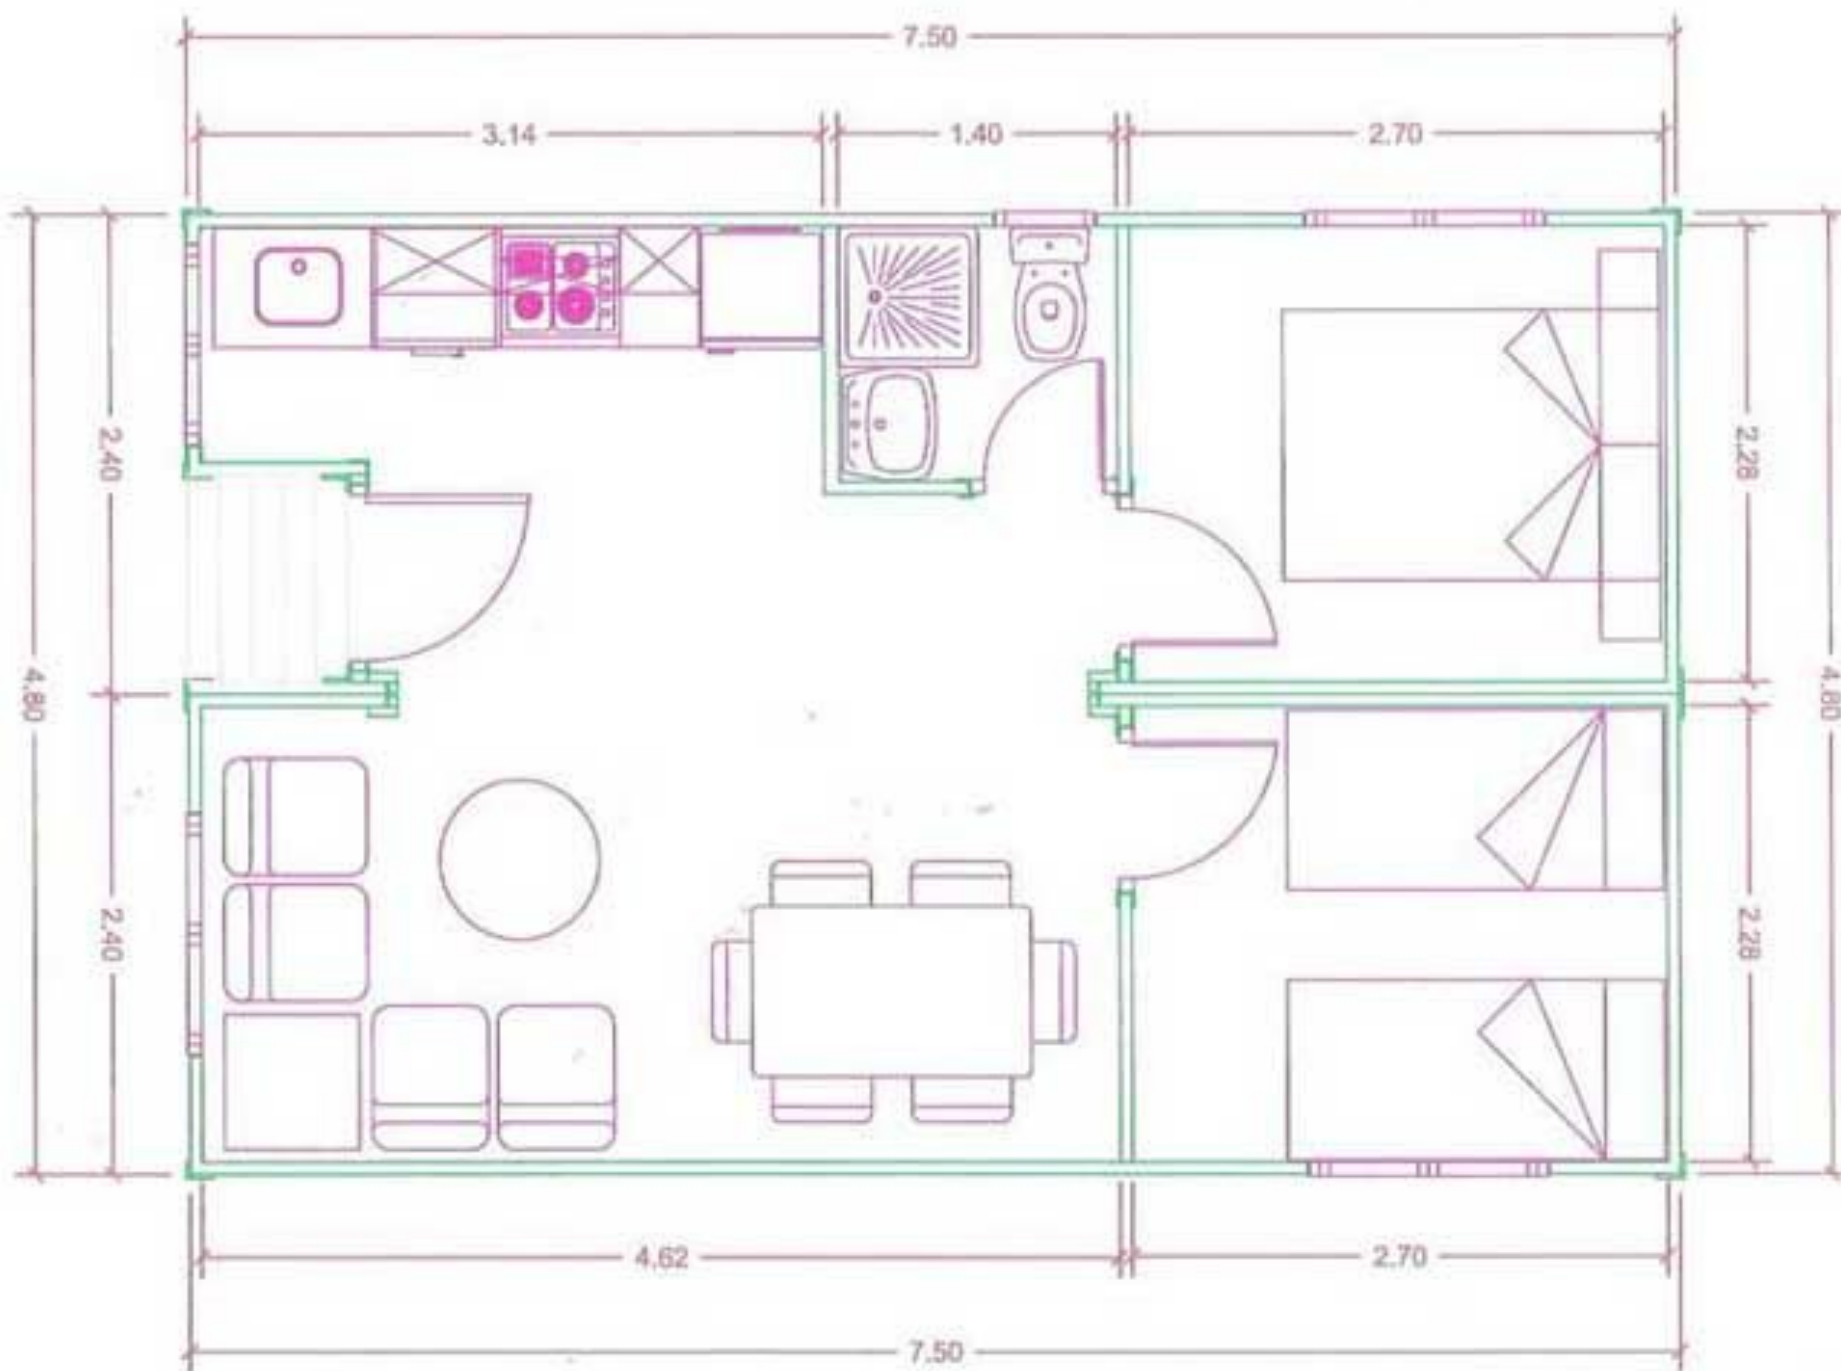

74 Hook lane P022 8AR

Garden Annex

Drawing 1

1 : 40