


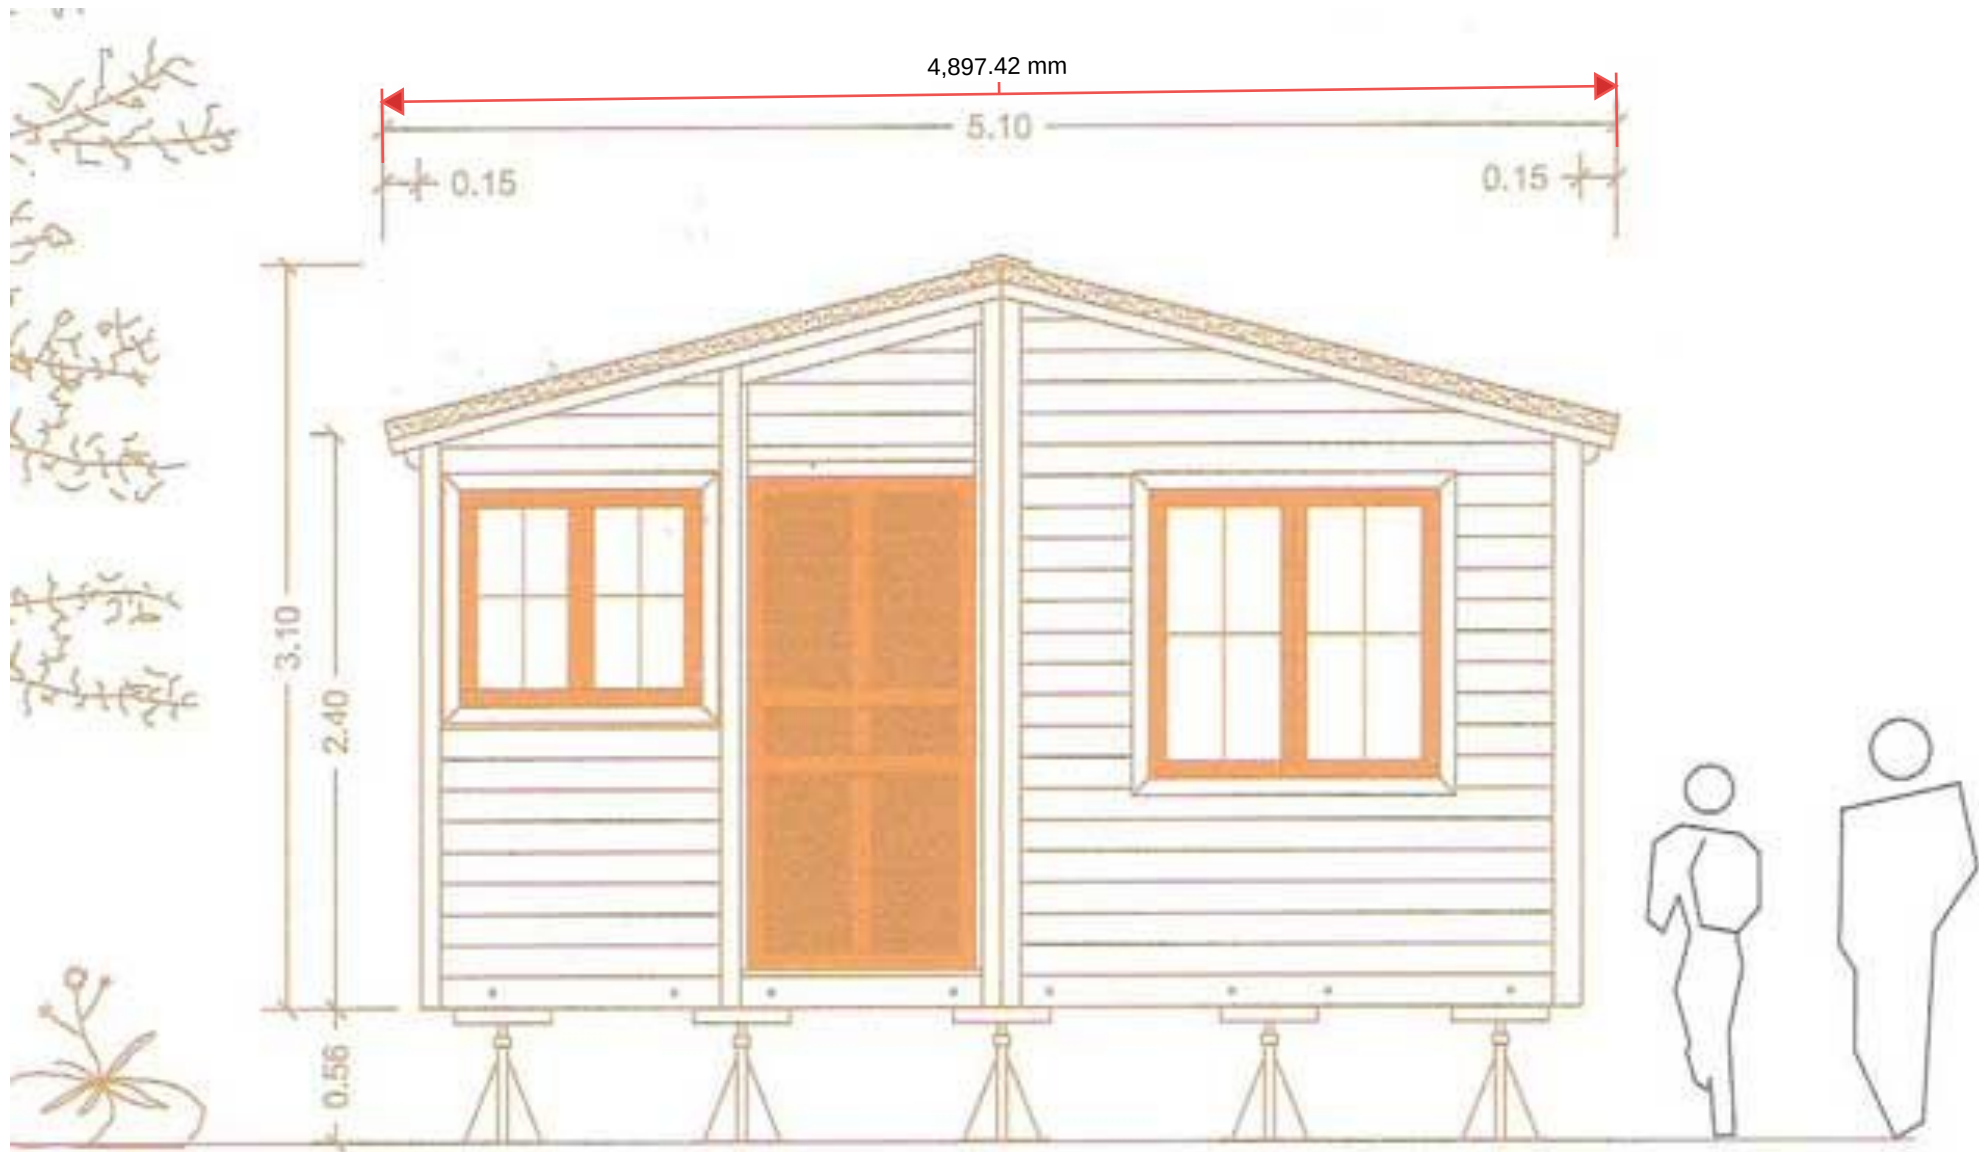

74 Hook lane P022 8AR

Garden Annex

West elevation

1:30