


Use Marked dimensions where shown in preference to scaling
No accuracy can be guaranteed due to printing variations
Site measurements should be taken to ensure accuracy
Check Dimensions prior to construction or offsite fabrication
New work or any existing work affected is shown hatched on drawings
This drawing to be read in conjunction with Structural Engineer's Calculations
Please inform Architect or Drawing Originator of any discrepancies immediately

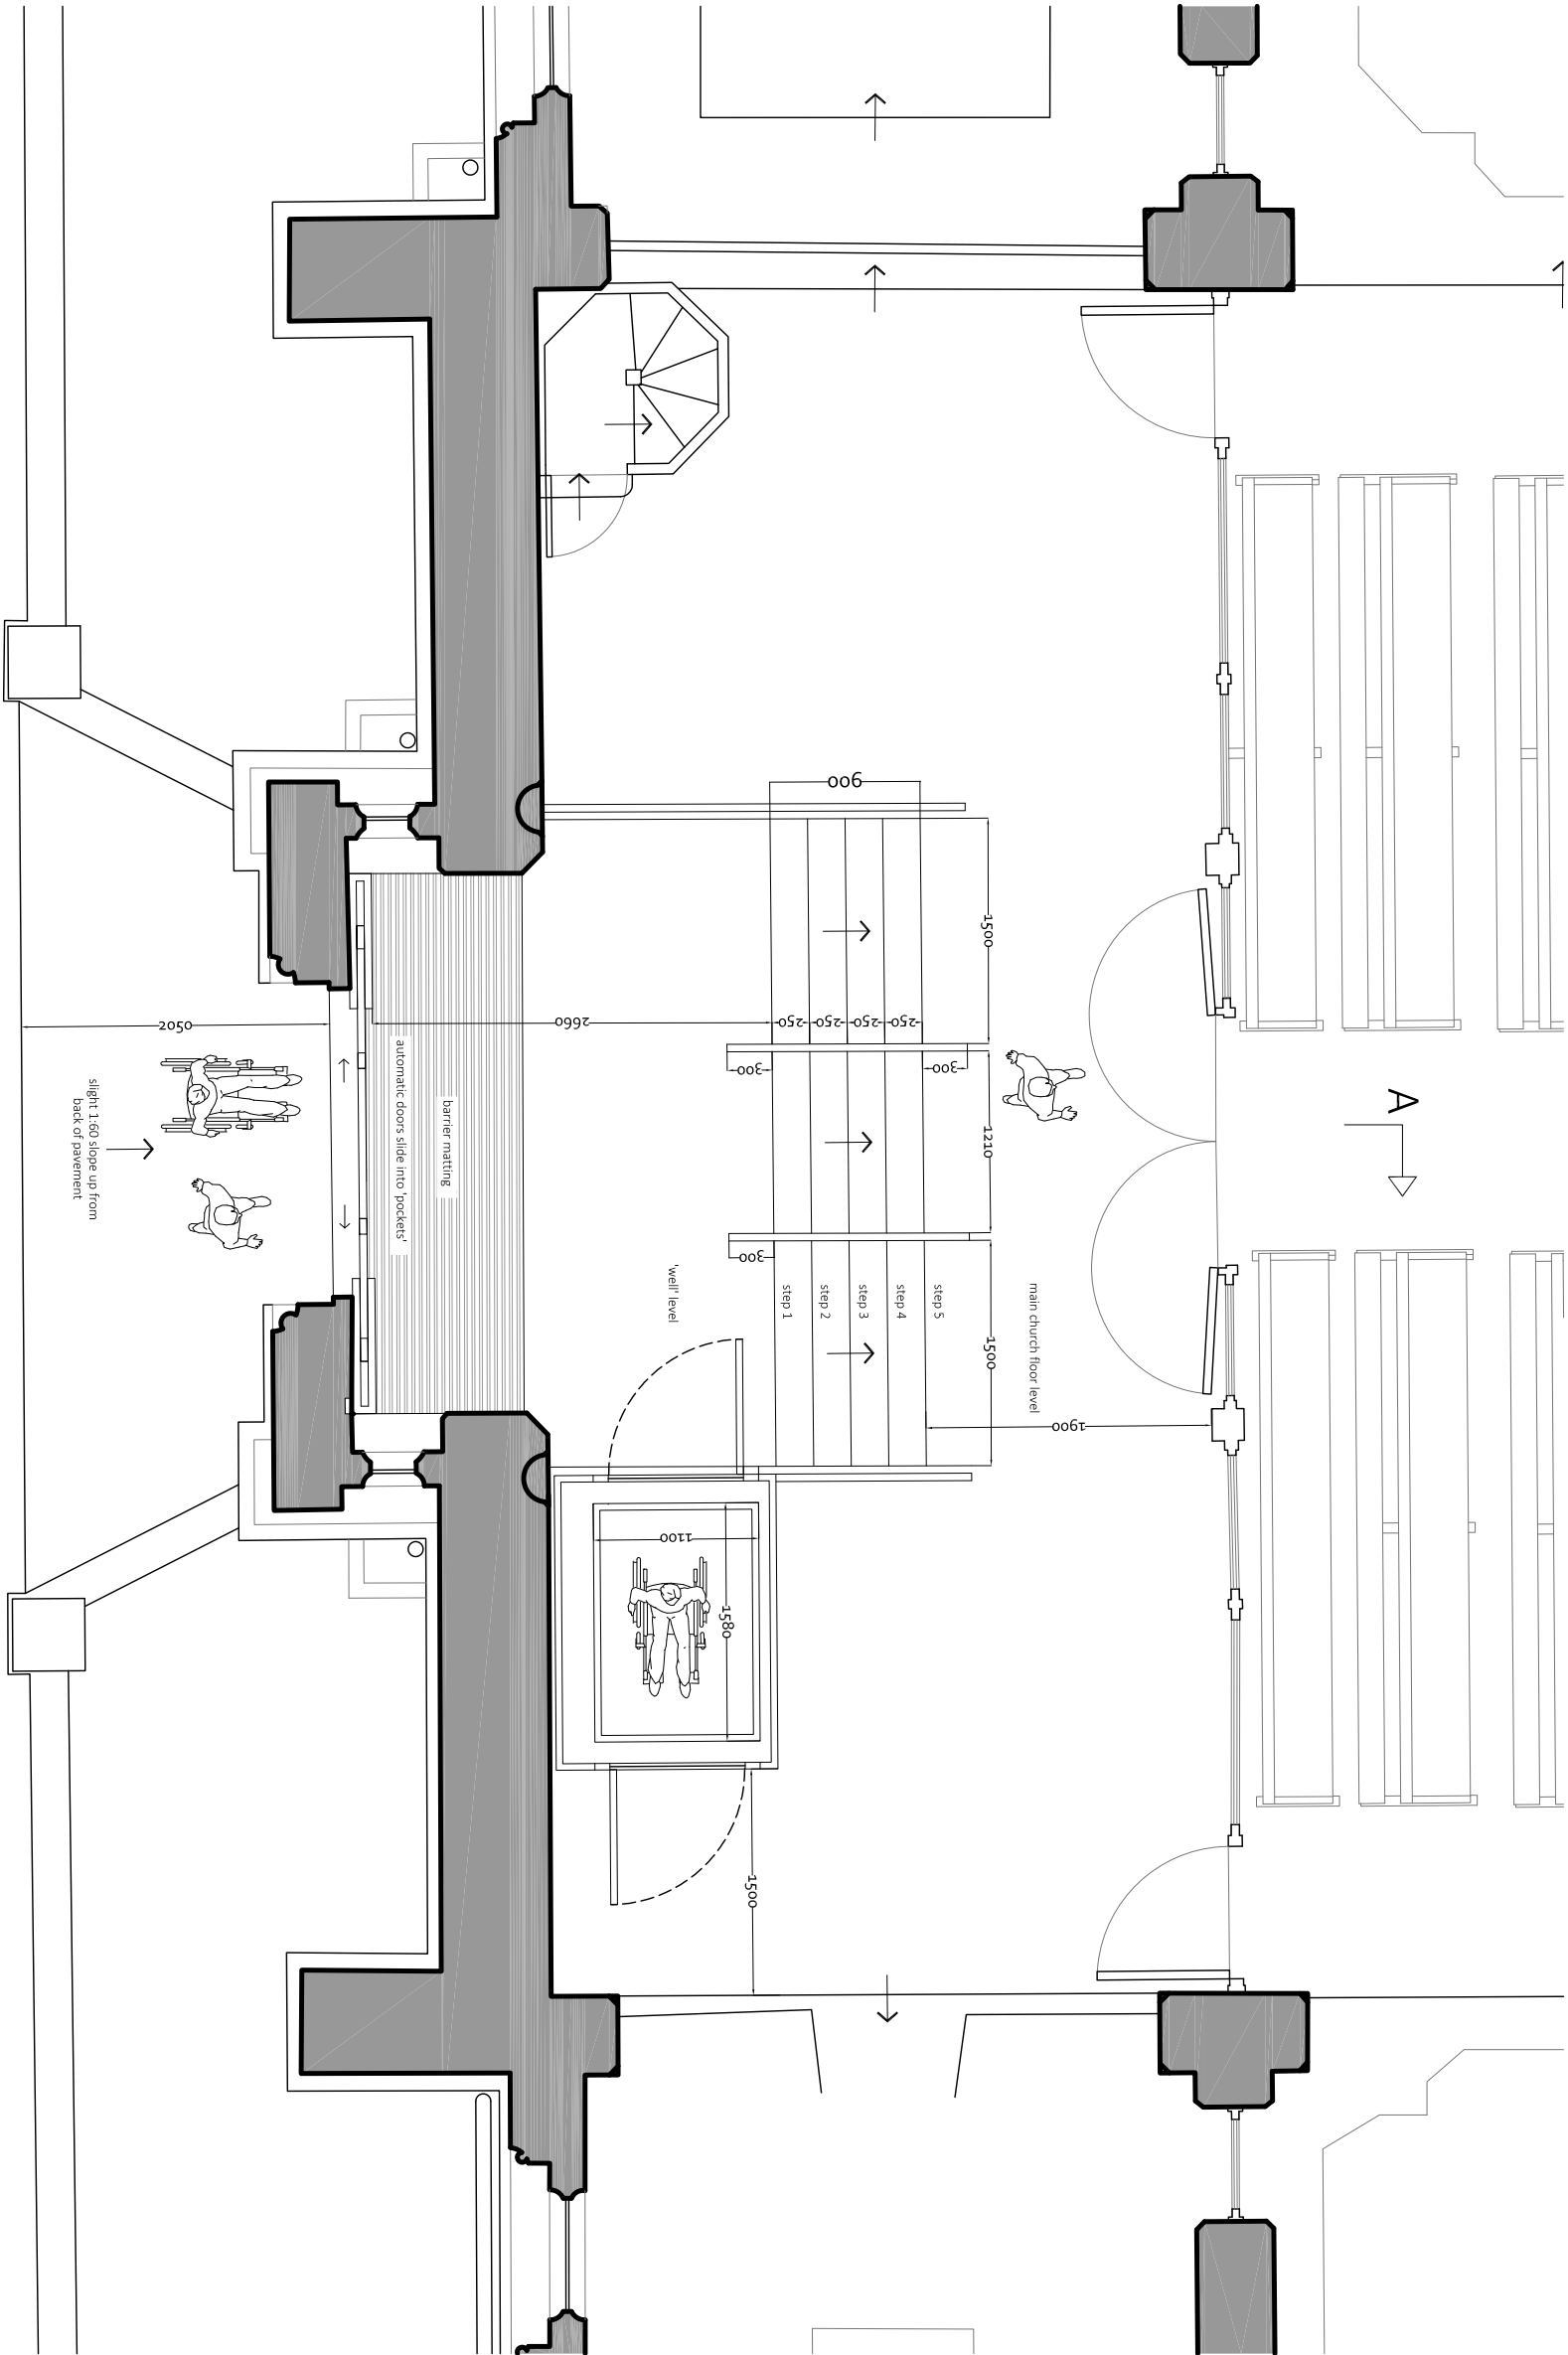

APPROVAL

Revisions:

The Church of
Our Lady of Sorrows
Bognor Regis


Proposed Alterations
to Main Entrance

Proposed Part Plan
of Church Building

1276-02-320

ST ANNS GATE
ARCHITECTS

The Close , Salisbury , SP1 2EB
Tel: 01722 555200
e: admin@stannsgate.com
w: www.stannsgate.com

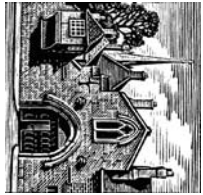

1:50 @ A3

Date: Jan 2022 Drawn: AF-K

PROPOSED PART PLAN
showing revised entrance arrangements
Scale 1:50 @ A3

CLARENCE ROAD

Scale 1:50

