


Use Marked dimensions where shown in preference to scaling
No accuracy can be guaranteed due to printing variations
Site measurements should be taken to ensure accuracy
Check Dimensions prior to construction or offsite fabrication
New work or any existing work affected is shown hatched on drawings
This drawing to be read in conjunction with Structural Engineer's Calculations
Please inform Architect or Drawing Originator of any discrepancies immediately

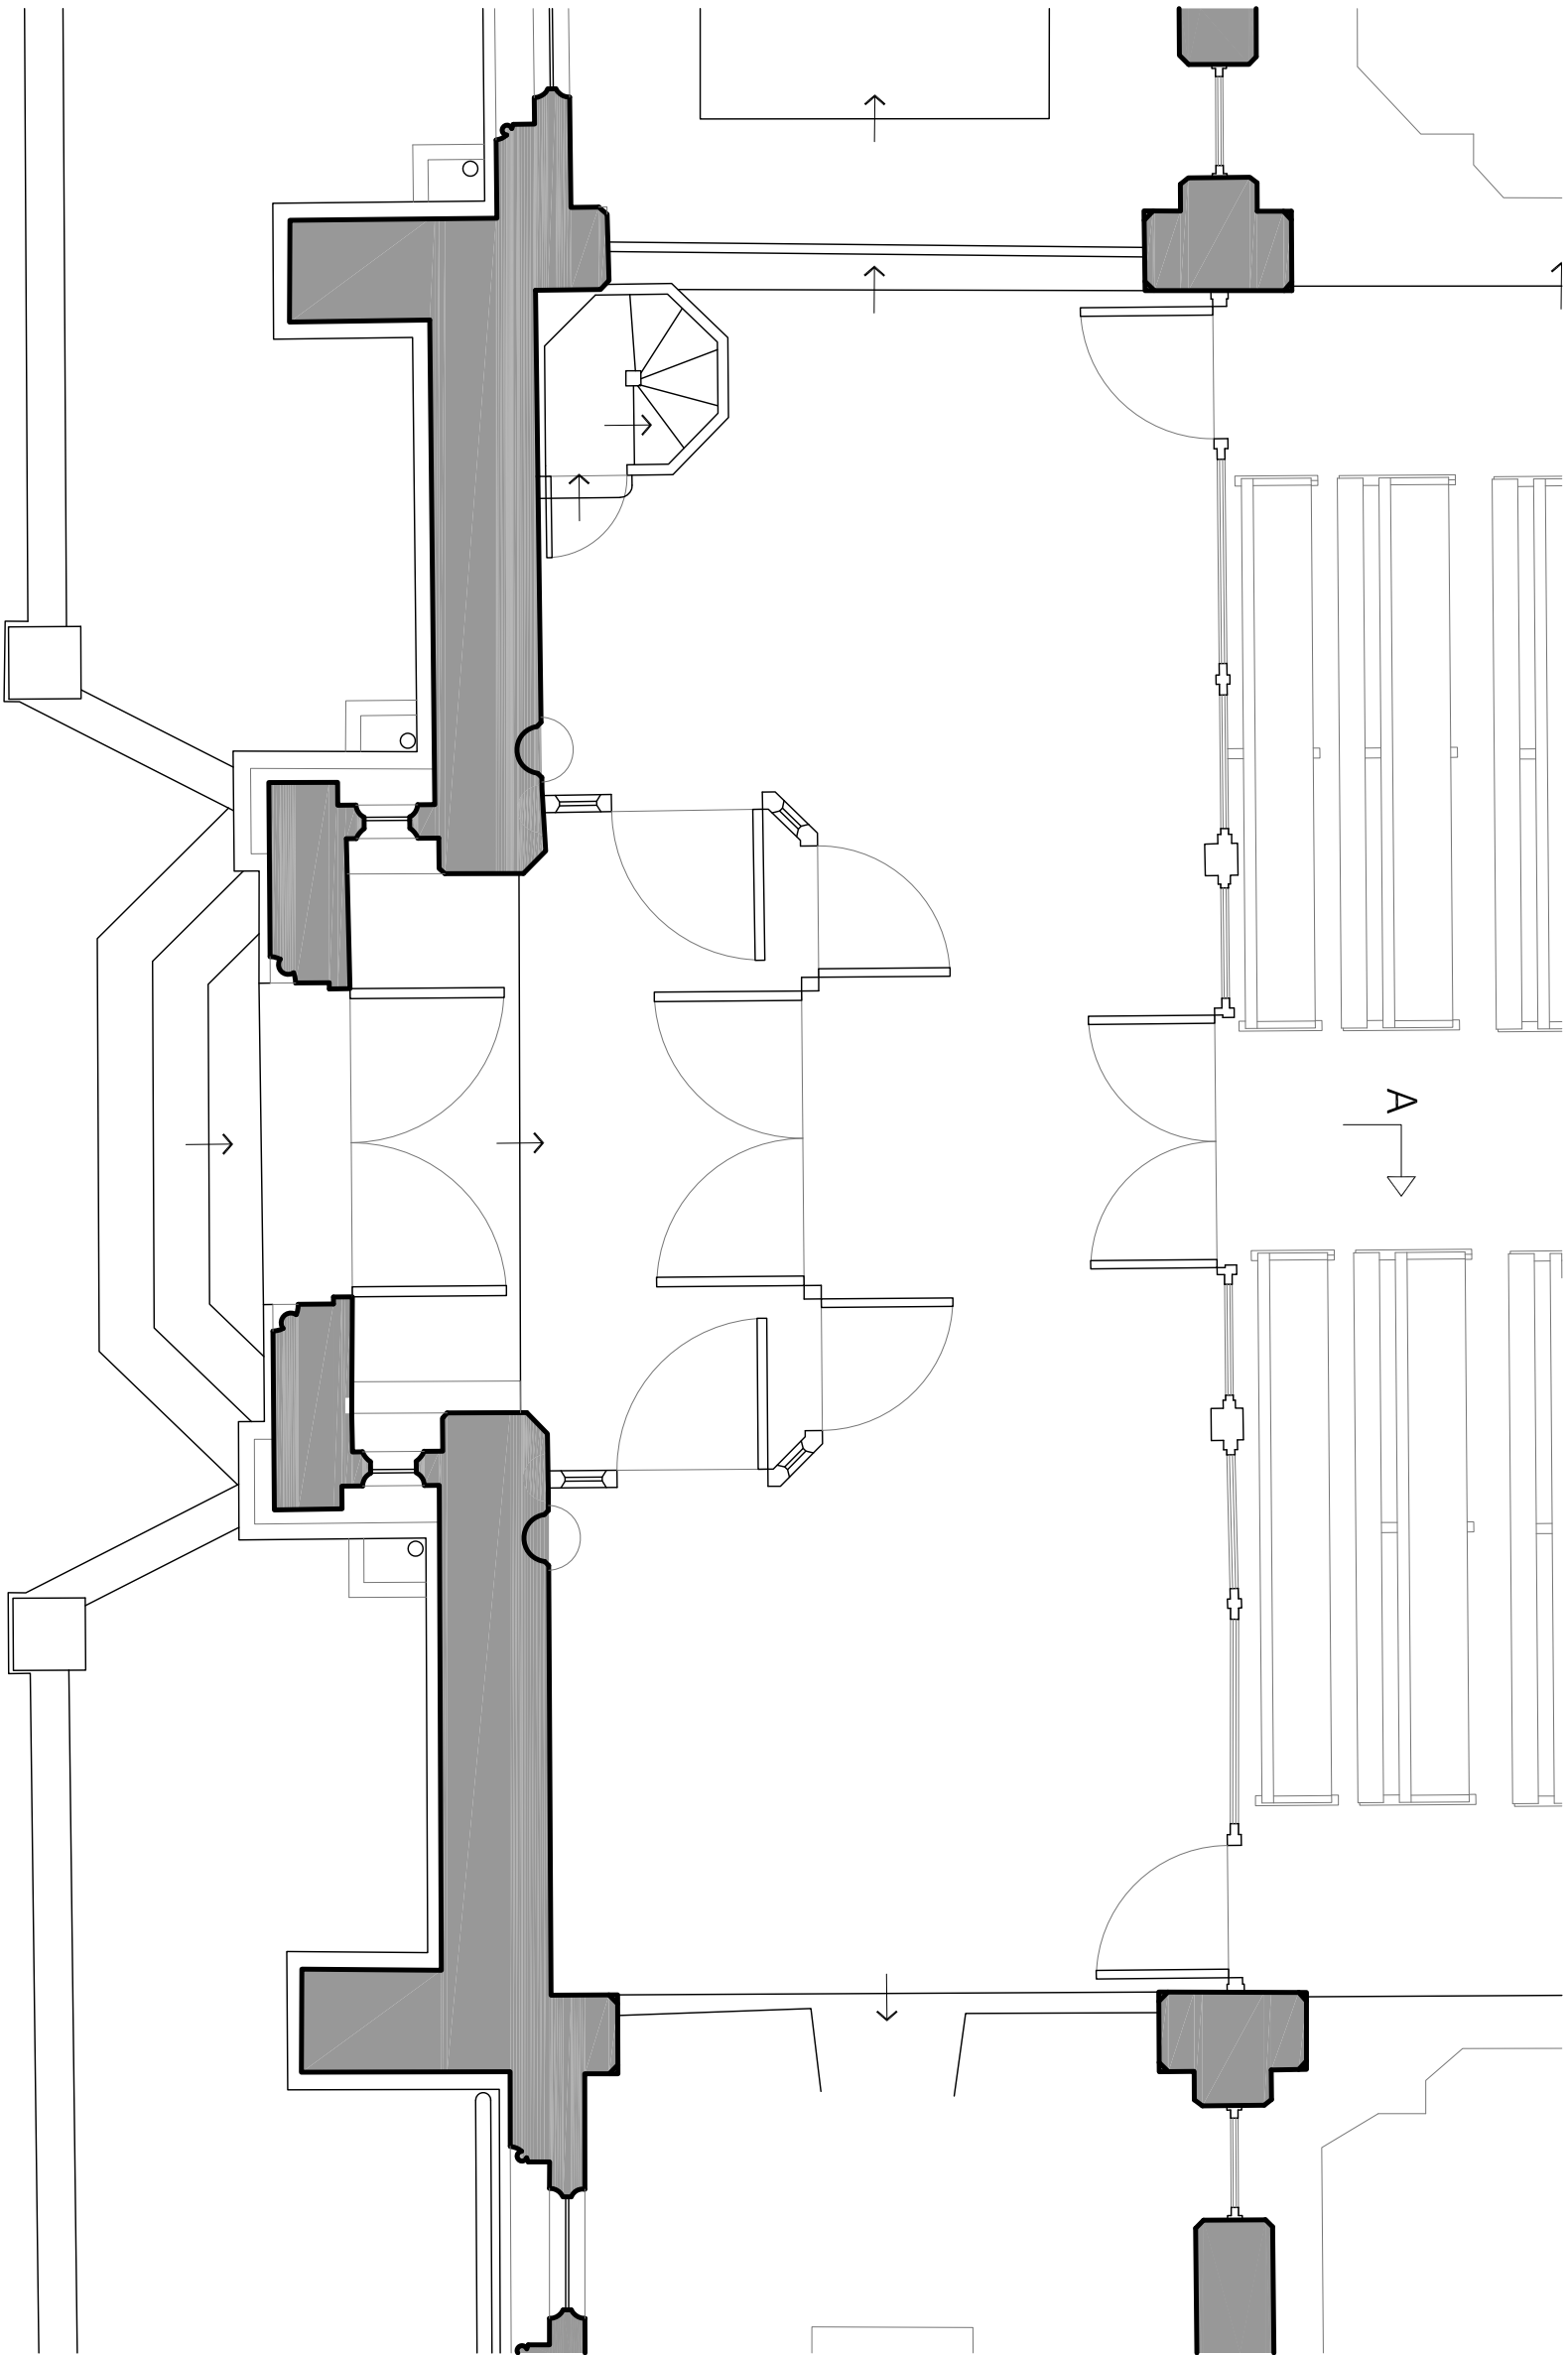


A



ST ANNS GATE
ARCHITECTS

The Close, Salisbury, SP1 2EB
Tel: 01722 555200
e: admin@stannsgate.com
w: www.stannsgate.com

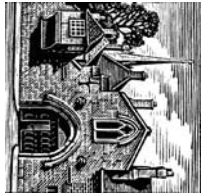

1276-02-310

Dwg no.

Rev.

Existing Part Plan
of Church Building

Proposed Alterations
to Main Entrance

The Church of
Our Lady of Sorrows
Bognor Regis

Revisions:


APPROVAL

EXISTING PART PLAN

Scale 1:50 @ A3

CLARENCE ROAD

Scale 1:50

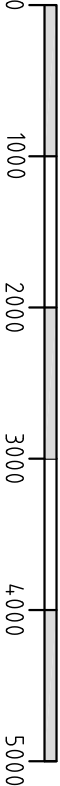

1:50 @ A3

Date:
Jan 2022

Drawn:
AF-K

© This drawing may not be reproduced without the prior knowledge
and consent of St Anns Gate Architects LTD