


SITE LOCATION



Reproduced by permission of Ordnance Survey on behalf of the Controller of Her Majesty's Stationery Office
All rights reserved. © Crown Copyright licence no. 100022432

SITE AREA PLAN
SCALE 1:50,000

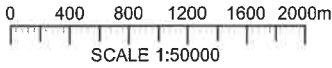


SITE PHOTOGRAPH

SITE LOCATION




SITE ACCESS
ROUTE

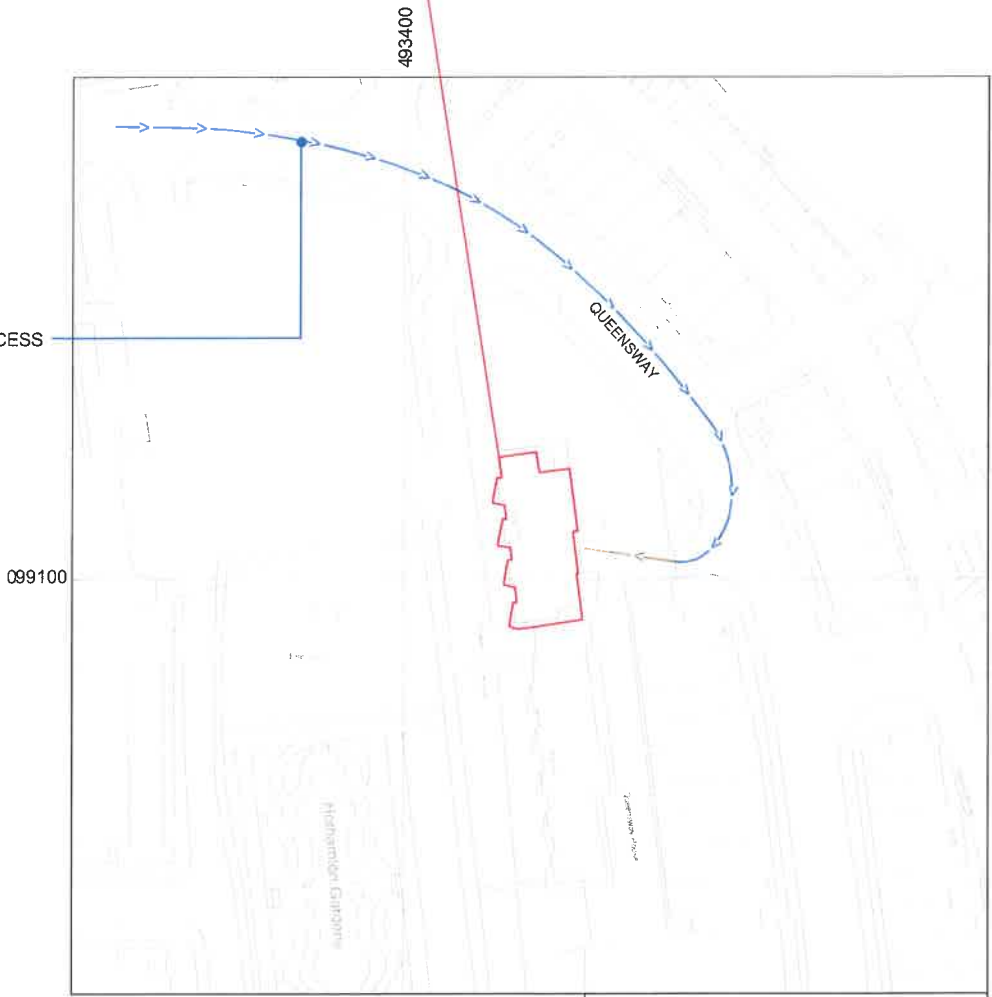

Reproduced by permission of Ordnance Survey on behalf of
the Controller of Her Majesty's Stationery Office
All rights reserved. © Crown Copyright licence no. 100022432

NGR E: 493423 N: 099109

SITE LOCATION PLAN
SCALE 1:1250

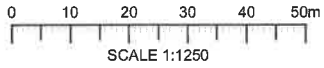

GOOGLE MAPS QR CODE

GOOGLE MAP - <https://goo.gl/maps/jdNz9rweYc32>

GOOGLE STREETVIEW- <https://goo.gl/maps/PUoN67r7pvR2>

NOTES:

1. ALL DIMENSIONS IN MM UNLESS OTHERWISE NOTED.

DIRECTIONS TO SITE:

TRAVELLING EAST ON THE A27 AT CHICHESTER, TAKE THE A259 TOWARDS BOGNOR. GO THROUGH 2 ROUNDABOUTS, THEN 2 MINI ROUNDABOUTS (STILL ON A259) TOWARDS BOGNOR. AT NEXT ROUNDABOUT TAKE THE 3RD EXIT ON TO B2166 TOWARDS TOWN CENTRE / STATION. AT NEXT JUNCTION GO STRAIGHT THROUGH THE LIGHTS ON TO CANADA GROVE, BEFORE TURNING LEFT ON TO QUEENSWAY. FITZLEET HOUSE IS THE 14 STOREY HIGH RISE BLOCK ON THE RIGHT.

SITE PROVIDER'S
PROPERTY BOUNDARY:

ACCESS ROUTE TO SITE:

LEASE ACCESS ROUTE:

Issue	MBNL / EE / 3UK	Project	Purpose of Issue	Issue
M001	MBNL	Acquisition Trial	Planning	A
Date:	20/02/2019	Revision / Upgrade Description:	First Issue	
Drawn:	JM-L	Checked:	DB	
Approved:	JC			

MBNL

Mobile Broadband Network Limited
Sixth Floor, Thames Tower, Station Road, Reading, RG1 1LX

DALY
INTERNATIONAL

Site Name:	FITZLEET HOUSE		
Site ID:	703332		
Address:	FITZLEET HOUSE QUEENSWAY, BOGNOR REGIS, WEST SUSSEX, PO21 1QS		
Title:	002 SITE LOCATION PLAN		
Project:	ATAP		
Purpose of Issue:	GENERAL ARRANGEMENT		
EE Cell ID:	94571	MBNL Cell ID:	ARN022
3UK Cell ID:	PO0237		
Master Drawing No:	703332_ARN022_94571_PO0237_M001		
Issue:	A		