


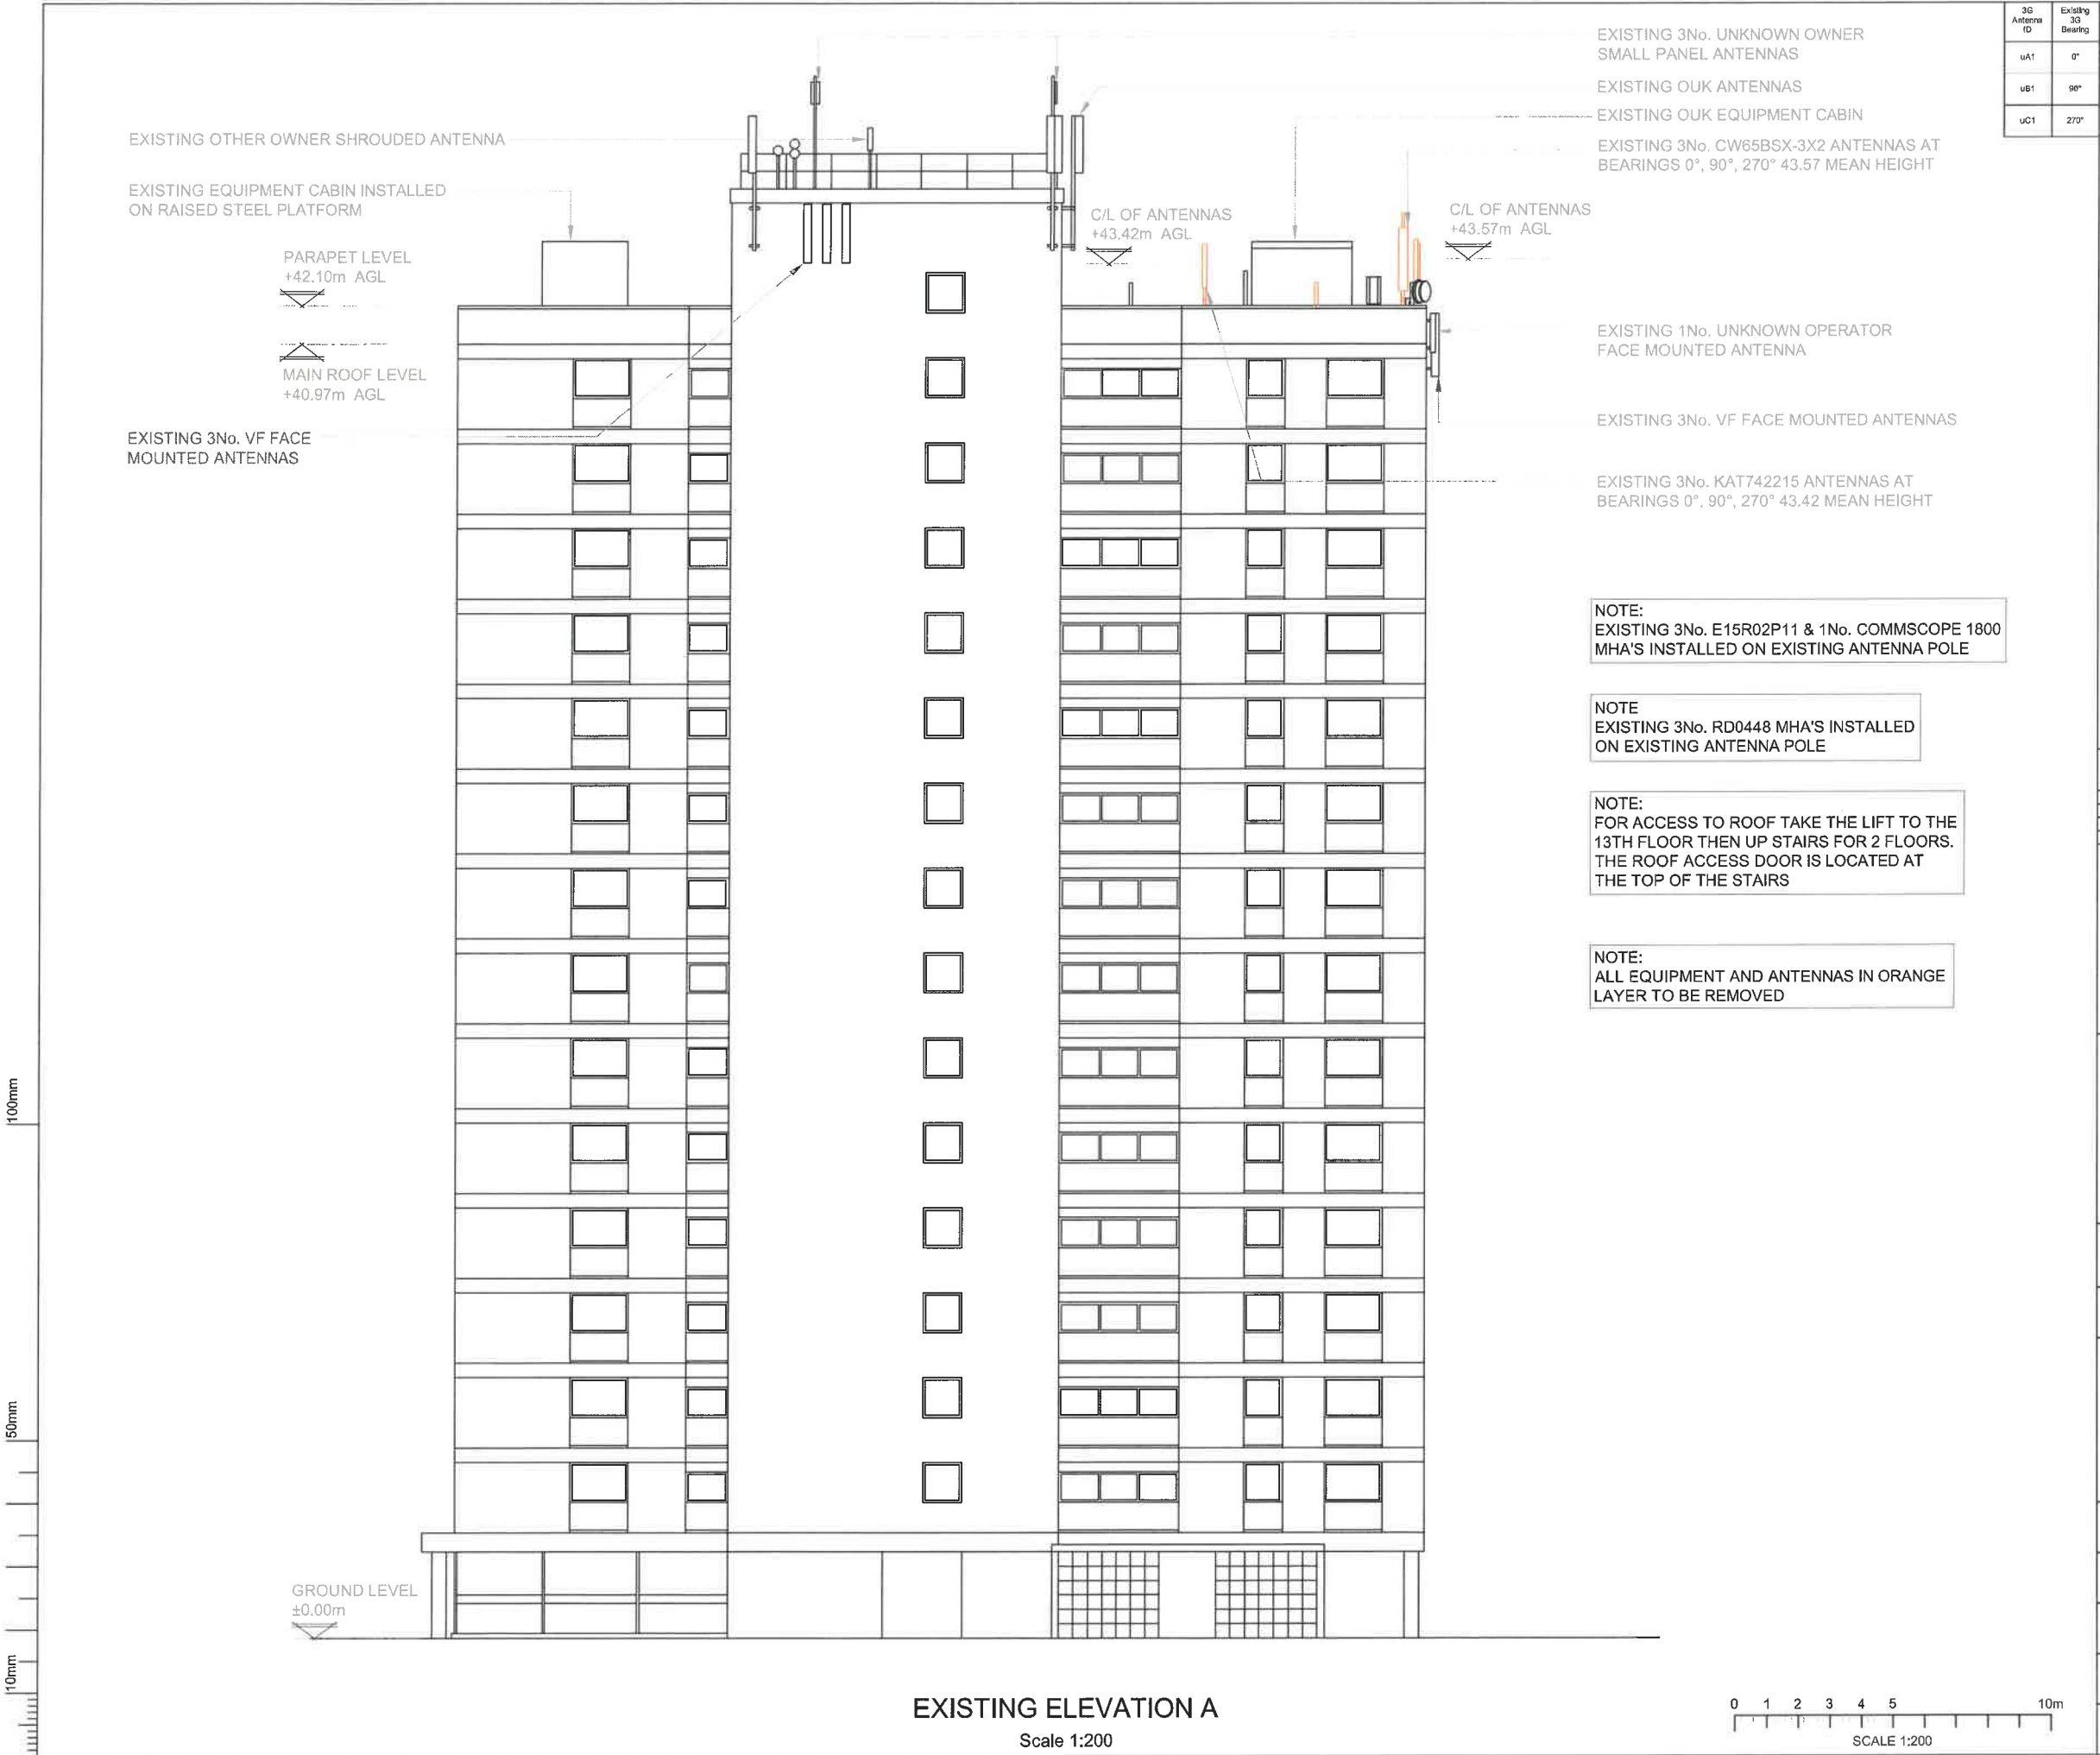

3G Antenna ID	Existing 3G Bearing
uA1	0°
uS1	90°
uG1	270°

Revision	MBNL - EE / PGR	Project	Purpose of Issue	Issue
M001	MBNL	Acquisition Trial	Planning	A
Date	20/02/2019	Revision / Upgrade Description:		
Drawn	JMCL	First Issue		
Checked	DB			
Approved	JC			

Mobile Broadband Network Limited
Sixth Floor, Thames Tower, Station Road, Reading, RG1 1LX

Site Name: **FITZLEET HOUSE**

Site ID: **703332**

Address: **FITZLEET HOUSE
QUEENSWAY,
BOGNOR REGIS,
WEST SUSSEX,
PO21 1QS**

Title: **150 EXISTING ELEVATION A**

Project: **ATAP**

Purpose of Issue: **GENERAL ARRANGEMENT**

EE Cell ID: 94571	MBNL Cell ID: ARN022	3UK Cell ID: PO0237
-----------------------------	--------------------------------	-------------------------------

Master Drawing No: **703332_ARN022_94571_PO0237_M001**

Issue: **A**