


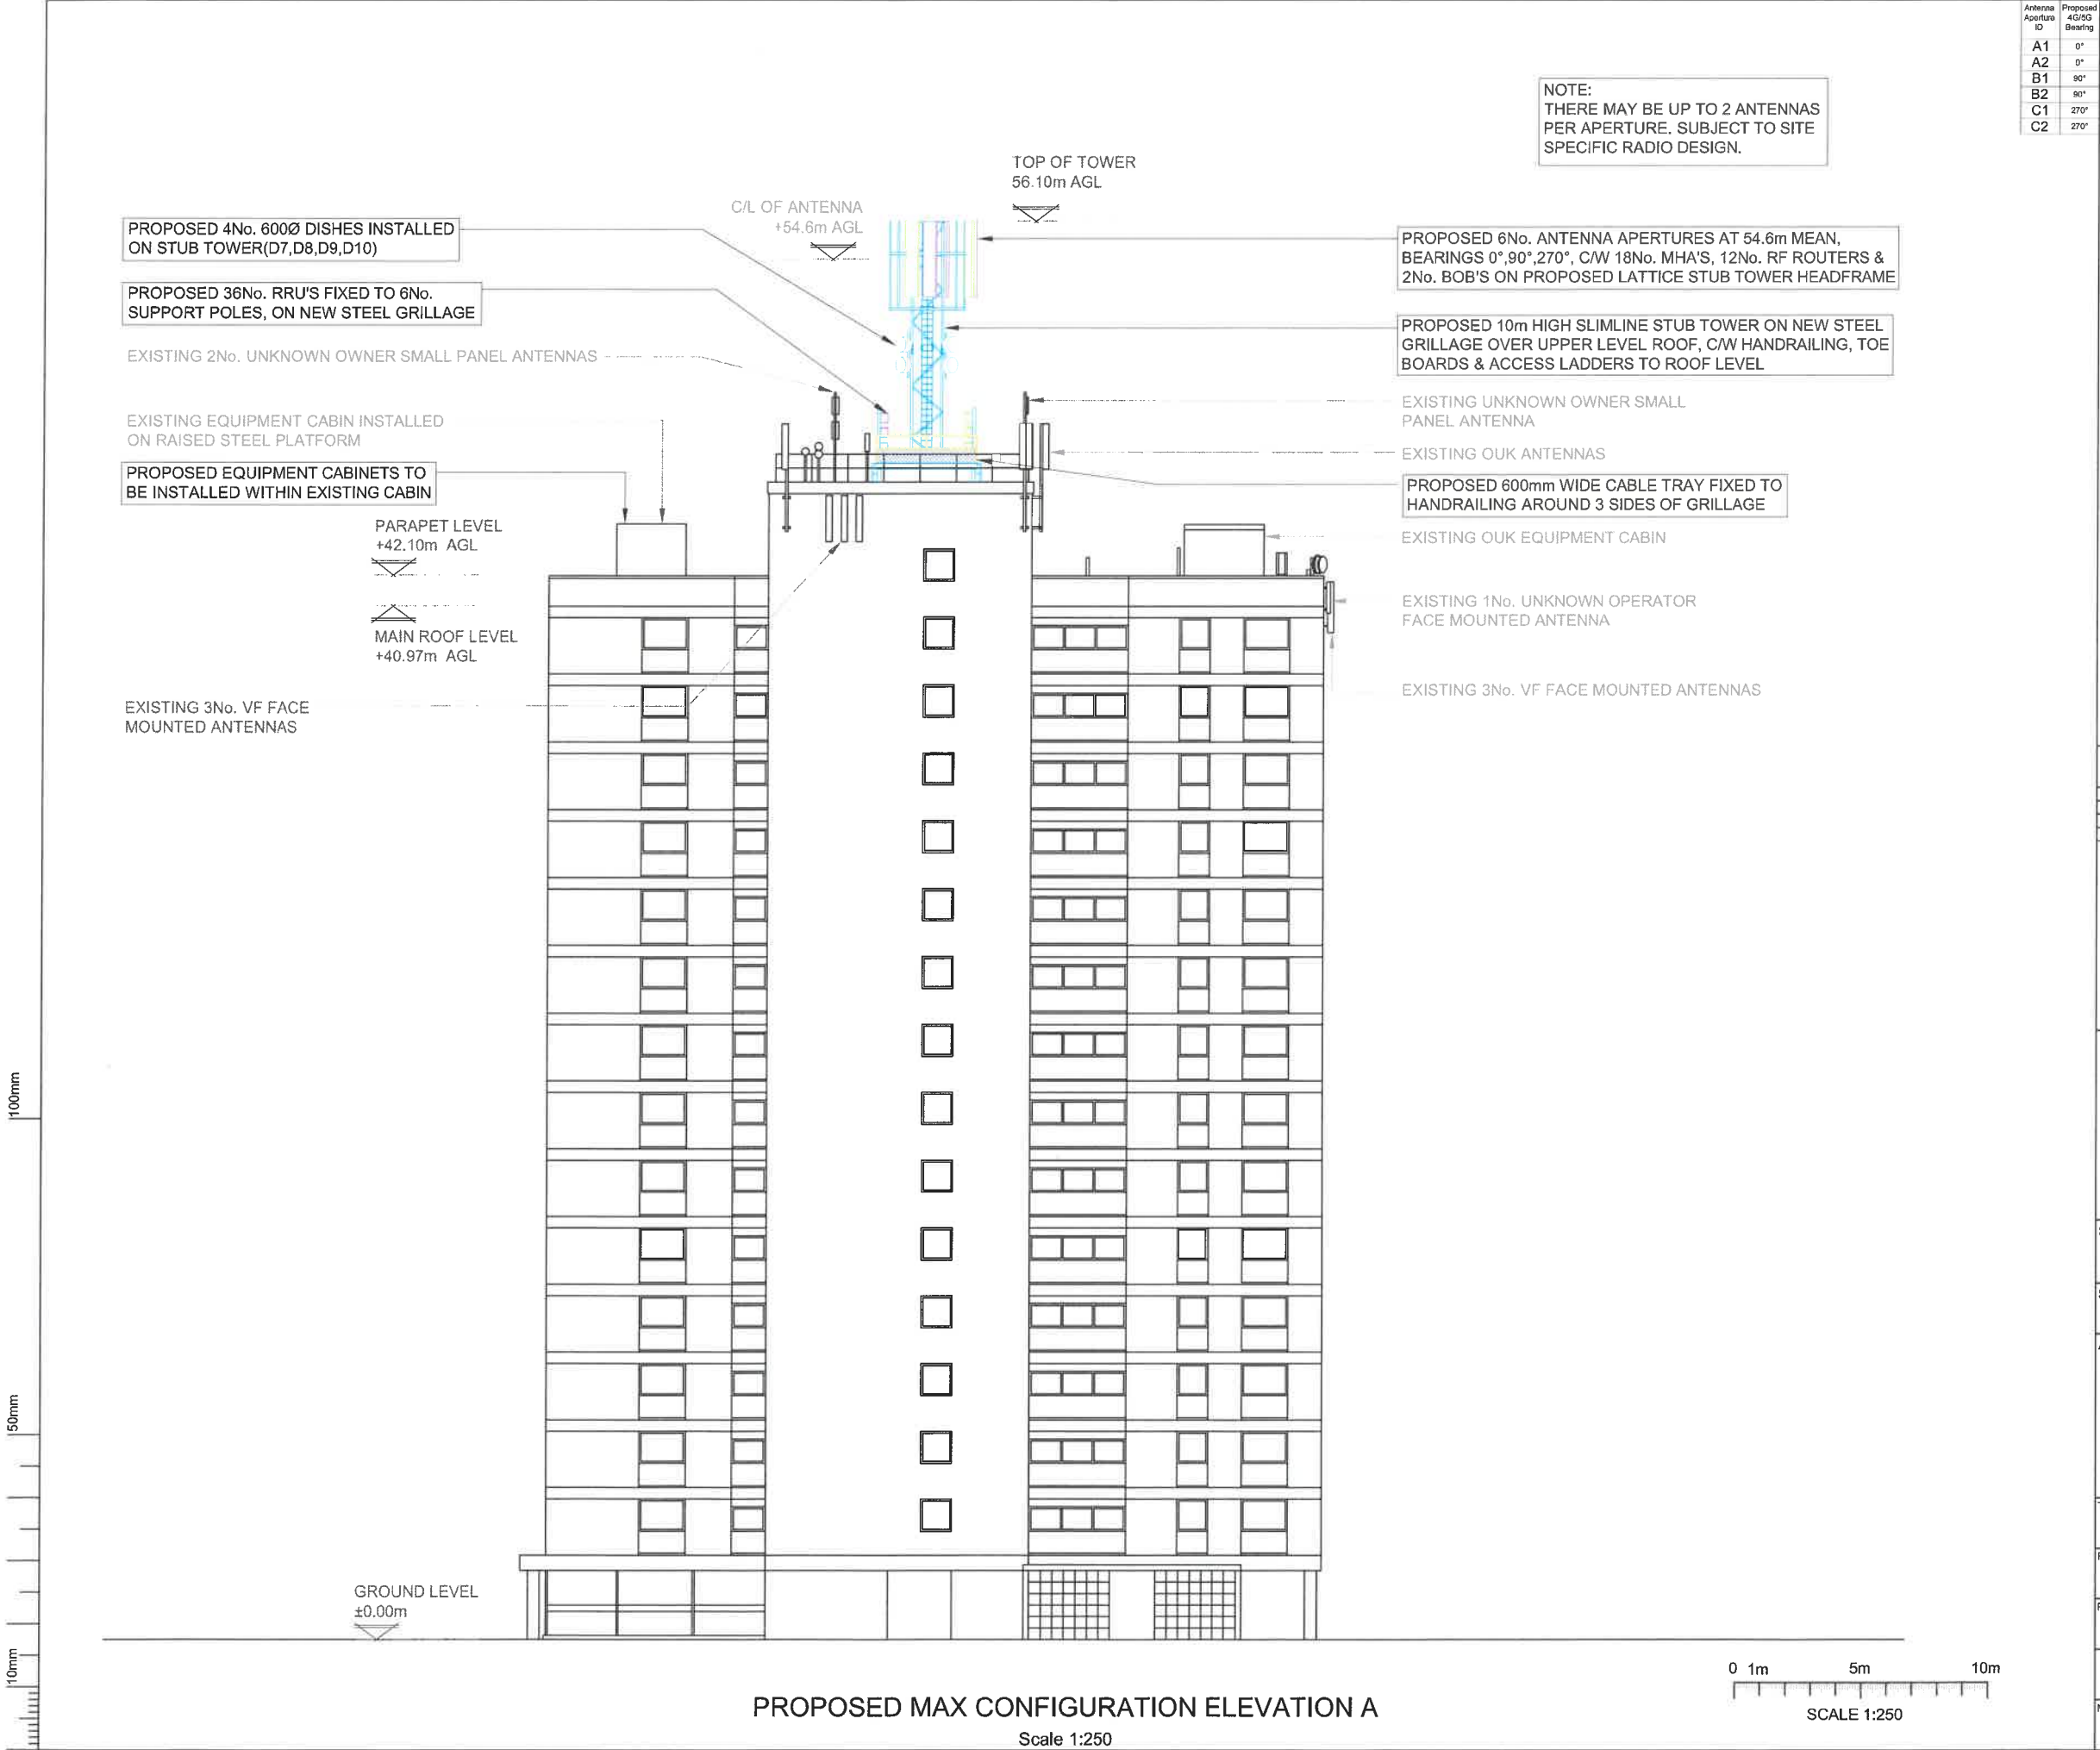

Antenna Aperture ID	Proposed AG/5G Bearing
A1	0°
A2	9°
B1	90°
B2	80°
C1	270°
C2	270°

MBNL ID	MBNL / EE / 5G	Project	Purpose of Issue	Issue
M001	MBNL	Acquisition Trial	Planning	A
Date:	20/02/2019	Revision / Upgrade Description:		
Drawn:	JMcL	First Issue		
Checked:	DB			
Approved:	JC			



Mobile Broadband Network Limited
Sixth Floor, Thames Tower, Station Road, Reading, RG1 1LX



Site Name:	FITZLEET HOUSE		
Site ID:	703332		
Address:	FITZLEET HOUSE QUEENSWAY, BOGNOR REGIS, WEST SUSSEX, PO21 1QS		
Title:	265 MAX CONFIGURATION ELEVATION		
Project:	ATAP		
Purpose of Issue:	GENERAL ARRANGEMENT		
EE Cell ID:	MBNL Cell ID:	3UK Cell ID:	
94571	ARN022	PO0237	
Master Drawing No:			Issue:
703332_ARN022_94571_PO0237_M001			A