

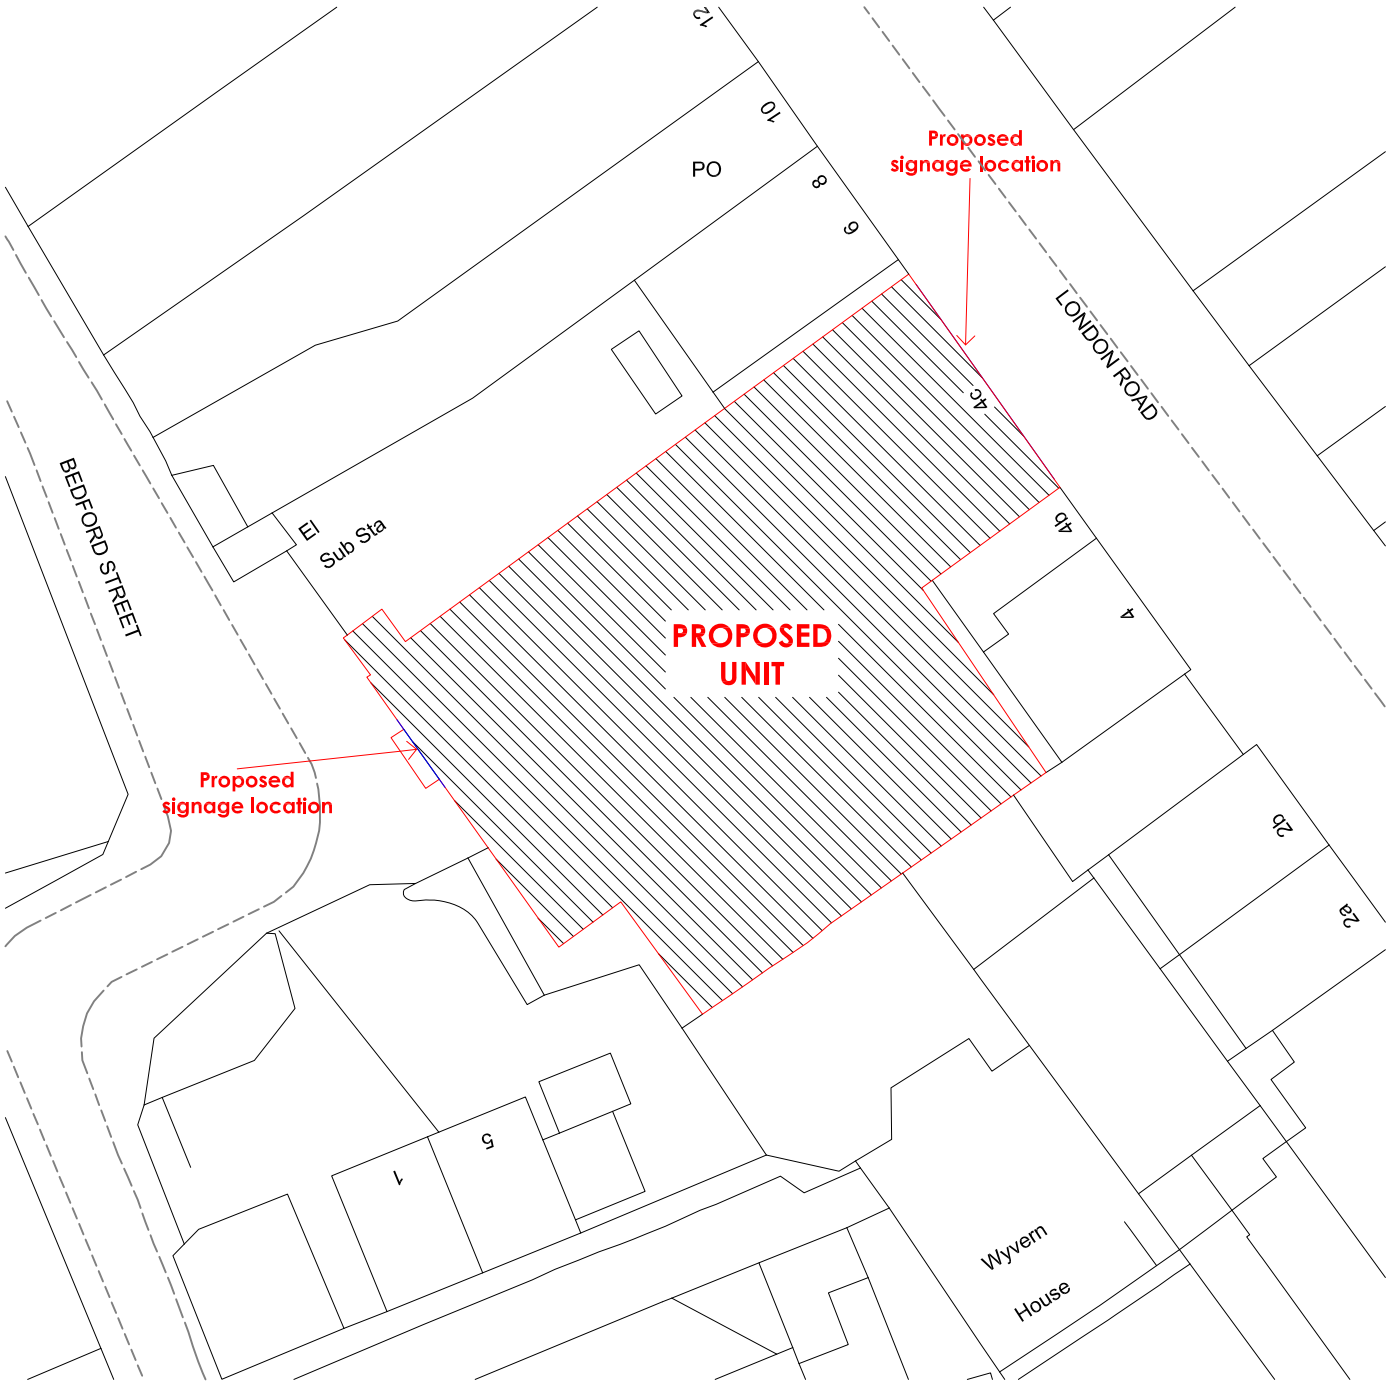
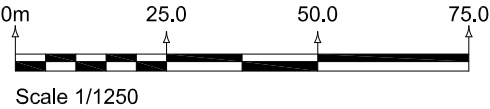


SITE BLOCK PLAN - SCALE 1:500 @ A3

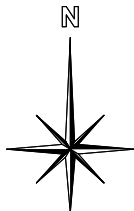

SITE LOCATION PLAN SCALE - 1:1250 @ A3

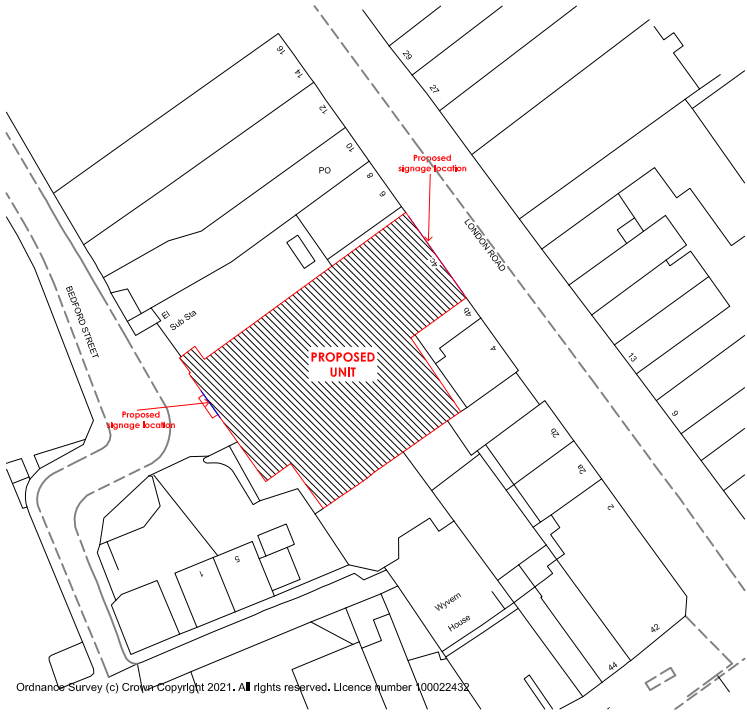

RAG RATING
GREEN

Initial Issue
29/03/21

Revision
Amendment:
Date:

Newbury Suite 7
Centrix@Keys
Keys Business Village
Keys Park Road
Hednesford
Staffordshire
WS12 2HA
T: 01543 275101
F: 01543 458278
E: design@hlpuktd.net
W: www.hlpuktd.net



Poundland

**Pattison House, Midland Road,
Walsall, West Midlands, WS1 3TX
TEL 0121 526 8395. FAX 0121 568 7382.**

Store

4C London Road
Bognor Regis
PO21 1PY

Drawing Title
Site and Location Plan

Dwg. no.
HLP / 1277 / 13

Drawn
MM

Date
Mar 2021

Scale
1:500/1250

ARUNSHIRE DISTRICT COUNCIL BR/89/21/A