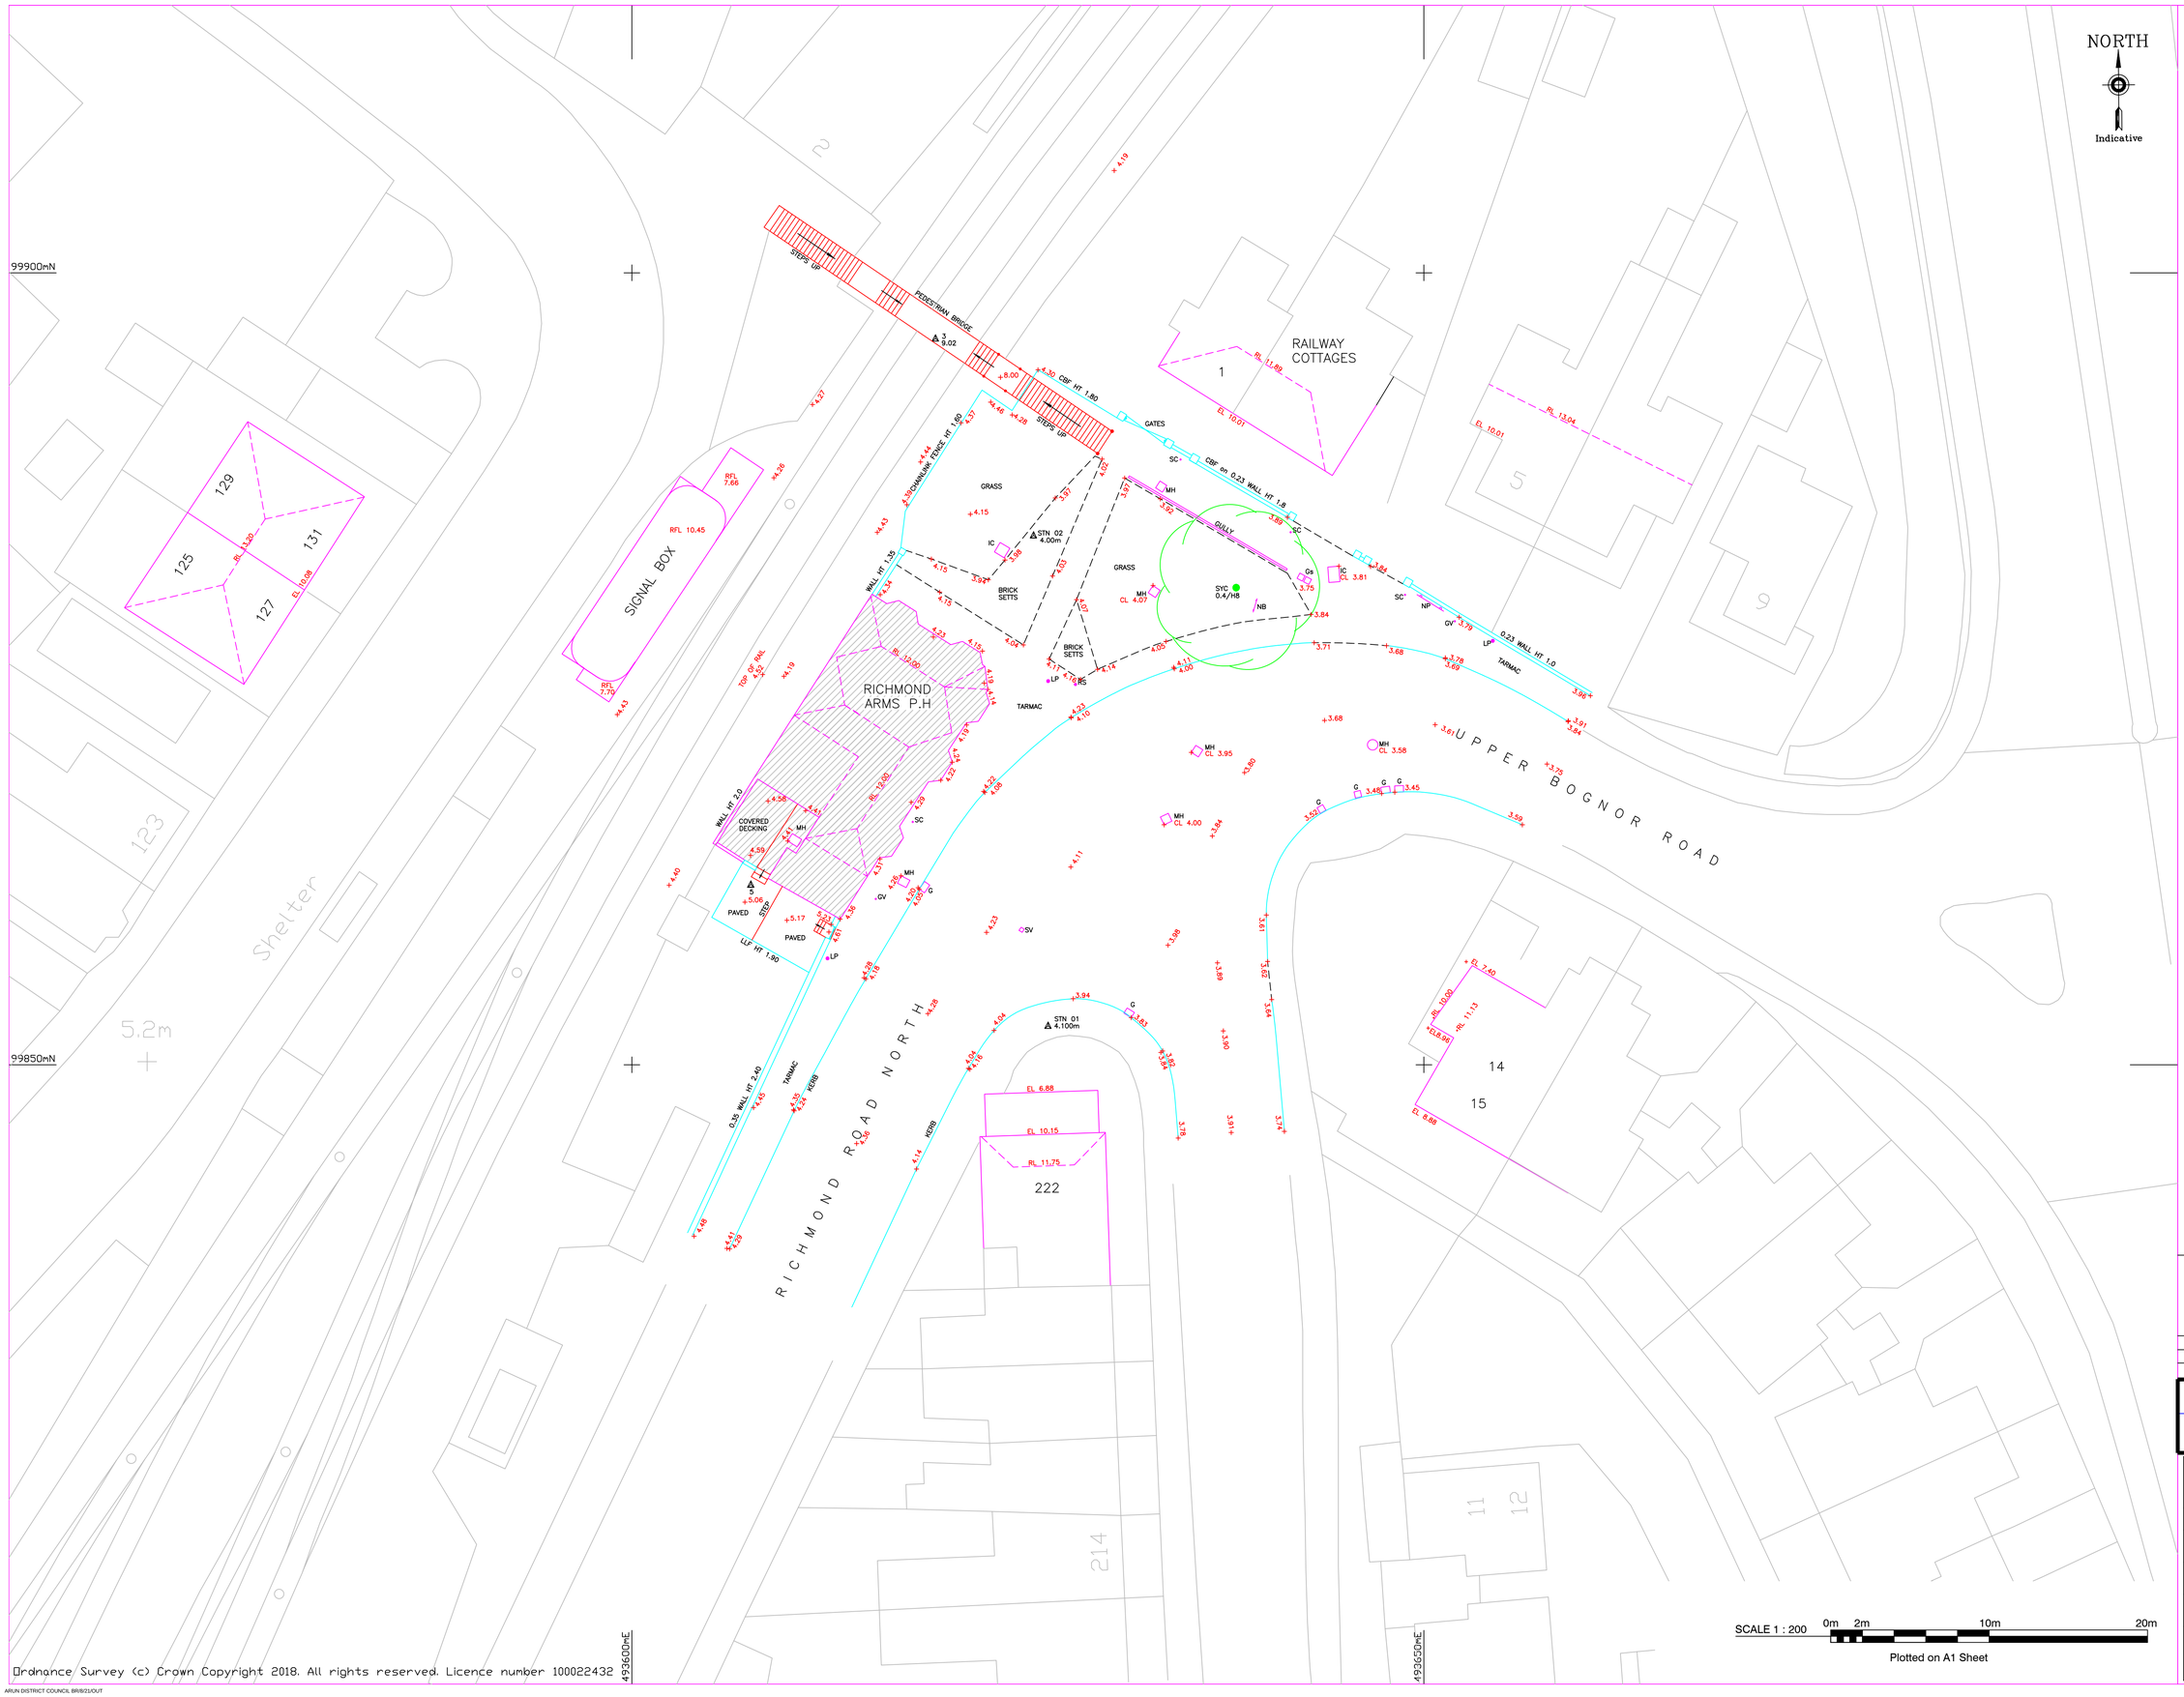

Ordnance Survey (c) Crown Copyright 2018. All rights reserved. Licence number 100022432

SCALE 1 : 200 — 0m 2m 10m 20m

Plotted on A1 Sheet

HARRIS SURVEYS LEGEND

LAND SURVEY ABBREVIATIONS

AV	Air Valve
B	Bollard
BB	Bellaha Beacon
Bin	Litter Bin
BLT	Basement Light
BS	Bus Stop
BP	Block Paving
B/S	Brick Setts
BT	British Telecom MH
BTB	British Telecom Box
BTMH	British Telecom MH
BTP	British Telecom Post
CB	Control Box
CPS	Concrete Paving Slabs
CTV	Cable Television
DP	Down Pipe
DK	Drop Kerb
ECB	Electricity Cable Box
ELCP	Electricity Cable Pit
EP	Electricity Pole
ER	Earthing Rod
FB	Flower Bed
FH	Fire Hydrant
FS	Flag Staff
FW	Foul Water
G	Gully
GV	Gas Valve
HT	Height
IC	Inspection Cover
KO	Kerb Outlet
LB	Letter Box
LP	Lamp Post
MH	Manhole
Mkr	Marker
MS	Mile Stone
MYMH	Mercury Manhole
NB	Notice Board
NP	Name Plate
P	Post
PM	Parking Meter
RE	Rodding Eye
RP	Reflector Post
RS	Road Sign
RTW	Retaining Wall
RWP	Rain Water Pipe
SC	Stop Cock
SP	Sign Post
SPS	Stone Paving Slabs
SV	Stop Valve
SW	Stay Wire
⚓	Survey Station
Tap	Stand Pipe
TCB	Telephone Call Box
TL	Traffic Light
TMC	Tarmac
TP	Telegraph Pole
TPS	Tactile Paving Slabs
UTL	Unable to lift
VP	Vent Pipe
WC	Water Co. IC
WM	Water Meter
WO	Wash Out
WT	Water Trough

BUILDING SURVEY ABBREVIATIONS

2.40	Floor to Ceiling HT
2.40 F/C	Floor to False Ceiling HT
AH	Arch Height
BH	Beam Height
C 1.20	Floor to Cill HT
CH1.80	Cill to Head HT
CU	Cupboard
F/C	False Ceiling
HT	Height
RAD	Radiator
S	Sink
SCU	Sloping Ceiling Up
S/L	Sky Light
SP	Springer HT
WHB	Wash Hand Basin

LEVEL ABBREVIATIONS

BL	Bed Level
CL	Cover Level
EL	Eave Level
FL	Floor Level
IL	Invert Level
RL	Ridge Level
RFL	Roof Level
SL	Sump Level
SFL	Soffit Level
WL	Water Level

FENCE ABBREVIATIONS

BWF	Barbed Wire Fence
CBF	Closed Board Fence
CIF	Corrugated Iron Fence
CLF	Chain Link Fence
CPF	Chestnut Paling Fence
IRF	Iron Railing Fence
IWF	Interwoven Fence
LLF	Larch Lap Fence
PCF	Post & Chain Fence
PIF	Picket Fence
PRF	Post & Rail Fence
PWF	Post & Wire Fence
TLS	Trellis

TREE ABBREVIATIONS

ACAC	Acacia
BCH	Beech
CHY	Cherry
CYP	Cyprus
DEC	Deciduous
EGN	Evergreen
FRU	Fruit
HCN	Horse Chestnut
HOL	Holly
HRM	Hornbeam
LPN	London Plane
POP	Poplar
ROD	Rhododendron
RWN	Rowan
SB	Silver Birch
SCN	Sweet Chestnut
SPU	Species Unknown
WIL	Willow
WNT	Walnut

Banking — Gate — Building — Glass Roofed — Wall — Retaining Wall (RTW) — Sloping Masonry (SLM) — Contours (32.50)

Hedges & Vegetation: BUSHES HT 4.00; HEDGE HT 4.00

Trees: Species, Ø Bole/Height

Ordnance Survey & Temporary Benchmarks: OSBM 6.77m; TBM 5.35m

All underground services information shown on this plan cannot be guaranteed and users should satisfy themselves of the type, size and route before commencing work on site. Harris Surveys also cannot be held responsible for services or detail hidden or obscured at time of survey.

Tree species and sizes shown on this plan cannot be guaranteed and if critical should be verified by an arboriculturist. Tree spreads are averaged and tree heights are approximated at time of survey.

This plan has been produced for the client detailed below to an agreed specification, and defines the limit of Harris Surveys Ltd.'s liability.

REV	DATE	DESCRIPTION	BY

REVISIONS

e-mail: mail@Harrissurveys.co.uk

HARRIS SURVEYS LTD
CHEQUERS
WINCHESTER ROAD
WALTHAM CHASE
SOUTHAMPTON
HAMPSHIRE SO32 2LG
TEL: 01489 894394
FAX: 01489 894384

Project Title:	Richmond Arms P.H Upper Bognor Road Bognor Regis. PO21 1AU		
Drawing Title:	Topographical Survey		
Client	Counterpoint Properties Ltd.		
Dwg.No:	20320	Scale	1:200
Drawn	JH	Date	Nov. 2020

Level Note

All levels based on Survey Station no: 2 with level: 4.000m