



SITE LOCATION PLAN Scale 1/2500

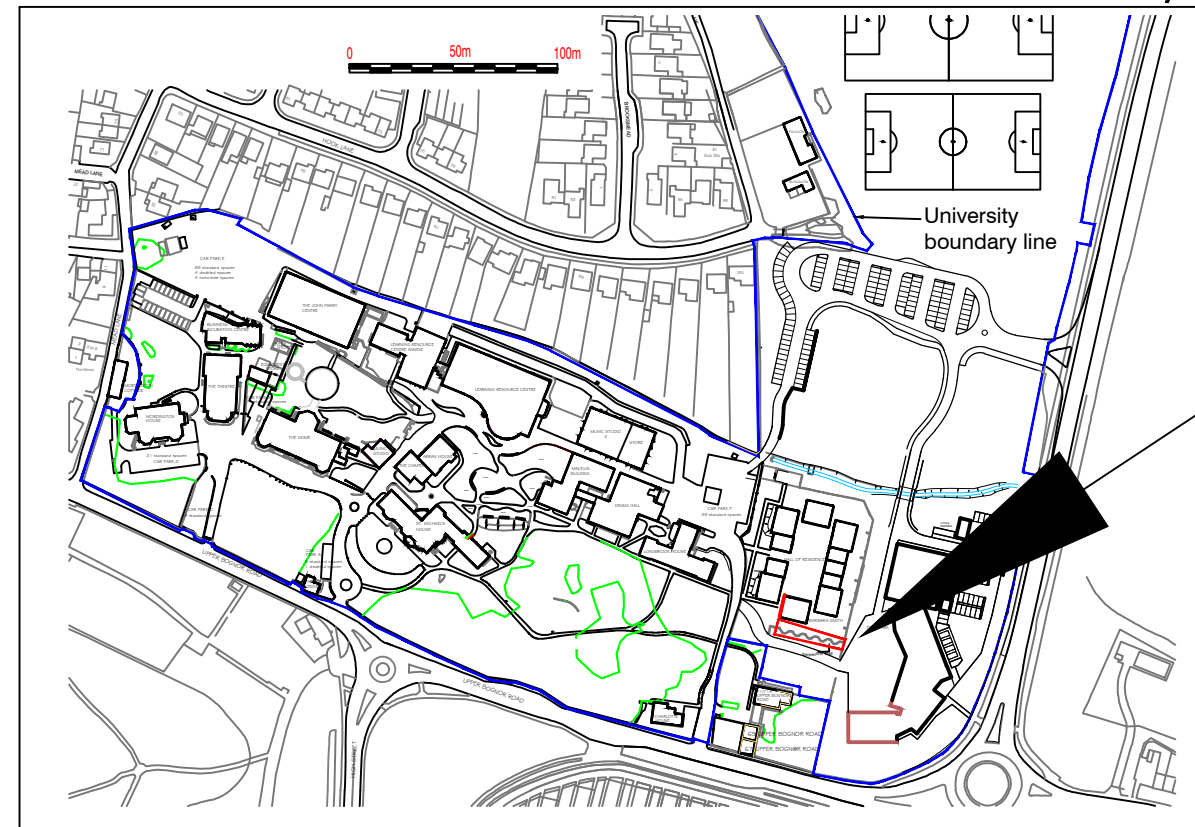


Areas where
remedial
works to be
undertaken

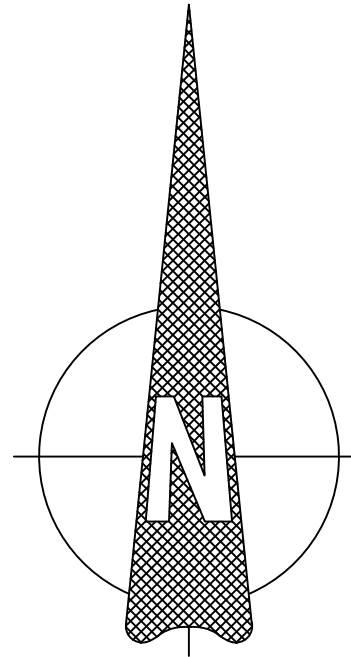

SITE BLOCK PLAN scale 1/100

1:100
0 1 2 3 4 5 6 7 8 9 10 [m]

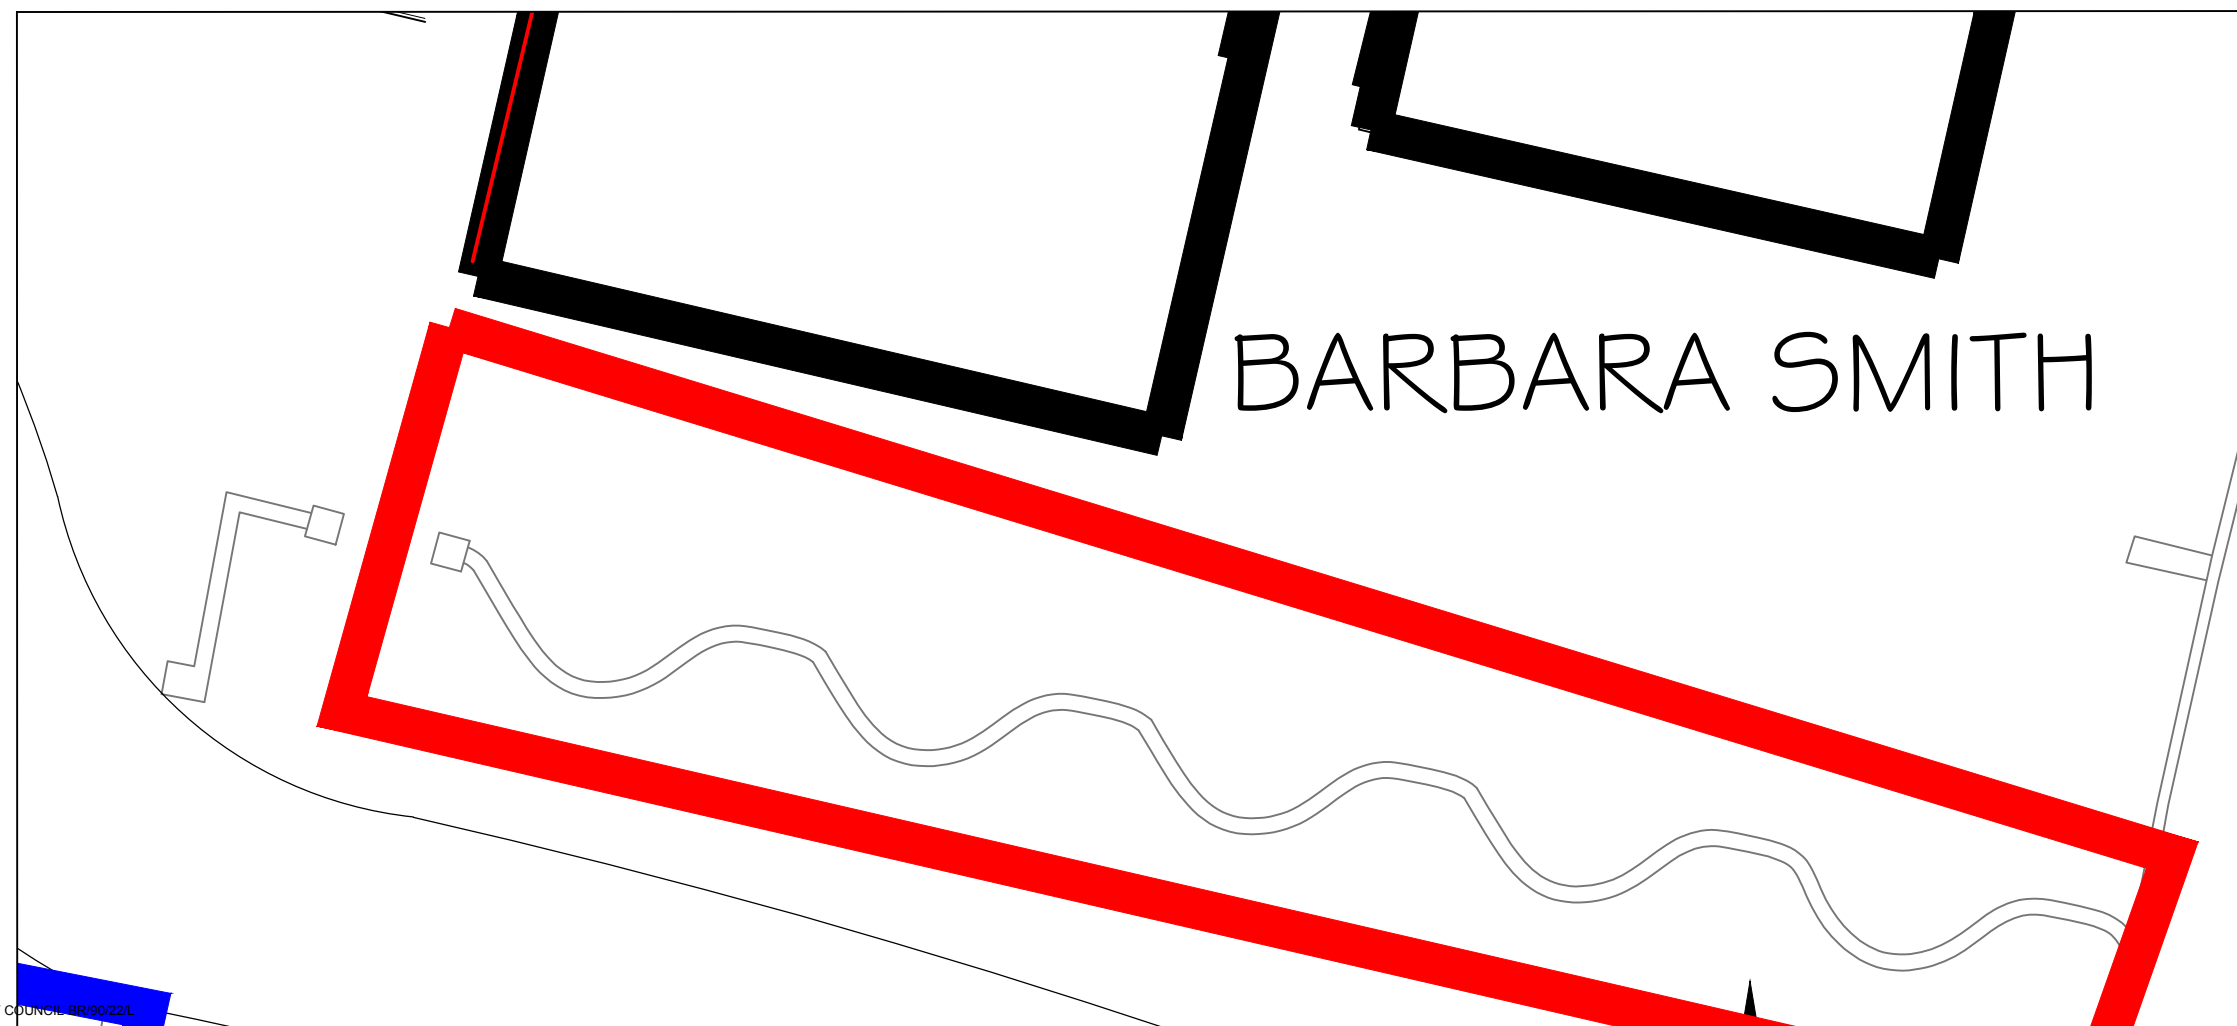

Rev	Date	Notes
PROJECT		
BRC SERPENTINE WALL BOGNOR REGIS CAMPUS		
DRAWING		
BRC SITE LOCATION & BLOCK PLANS		
SCALE 1:1250 @ A2 1:100 @ A2		
DRAWN BY BR		DATE April 2022
DWG.NO. BRC_SW_02		REV. —
 UNIVERSITY OF CHICHESTER		
College Lane Chichester West Sussex PO19 4PE T: 01243 816000 E: website@chi.ac.uk		