


slaw

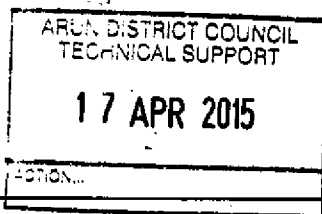

BR/91/15/A

Arun Civic Centre
Maltravers Road
Littlehampton
West Sussex BN17 5LF
Tel: 01903 737756
www.arun.gov.uk

Application for consent to display an advertisement(s)

Town and Country Planning (Control of Advertisements) (England) Regulations 2007

You can complete and submit this form electronically via the Planning Portal by visiting www.planningportal.gov.uk/apply

Publication of applications on planning authority websites

Please note that the information provided on this application form and in supporting documents may be published on the Authority's website. If you require any further clarification, please contact the Authority's planning department.

Please complete using block capitals and black ink.

It is important that you read the accompanying guidance notes as incorrect completion will delay the processing of your application.

1. Applicant Name and Address

Title:	Mr & Mrs	First name:	Larry
Last name:	Lorenzo-Crick		
Company (optional):			
Unit:		House number:	2
		House suffix:	
House name:			
Address 1:	Keston Showmans Park		
Address 2:	Layhams Road		
Address 3:			
Town:	Keston		
County:	Kent		
Country:	United Kingdom		
Postcode:	BR2 6AR		

2. Agent Name and Address

Title:		First name:	
Last name:			
Company (optional):			
Unit:		House number:	
		House suffix:	
House name:			
Address 1:			
Address 2:			
Address 3:			
Town:			
County:			
Country:			
Postcode:			

3. Site Address Details

Please provide the full postal address of the application site.

Unit:		House number:		House suffix:	
House name:	The Fish Kiosk				
Address 1:	The Promenade				
Address 2:					
Address 3:					
Town:	Bognor Regis				
County:	West Sussex				
Postcode (optional):					
Description of location or a grid reference. (must be completed if postcode is not known):					
Easting:	493554		Northings:	98858	
Description: Kiosk selling fresh seafood and beverages.					

4. Pre-application Advice

Has assistance or prior advice been sought from the local authority about this application? ☐ Yes ☒ No

If Yes, please complete the following information about the advice you were given. (This will help the authority to deal with this application more efficiently).

Please tick if the full contact details are not known, and then complete as much as possible: ☐

Officer name:

Reference:

Date (DD/MM/YYYY):

(must be pre-application submission)

Details of pre-application advice received?

5. Neighbour and Community Consultation

Have you consulted your neighbours or the local community about the proposal? ☒ Yes ☐ No

If Yes, please provide details:

Lessees of the neighbouring Food-on-the-Prom kiosk have been consulted.

6. Authority Employee / Member

With respect to the Authority, I am:

Do any of these statements apply to you?

(a) a member of staff

☐ Yes

☒ No

(b) an elected member

(c) related to a member of staff

(d) related to an elected member

If Yes, please provide details of the name, relationship and role

7. Type of Proposed Advertisement(s)

Please describe the proposed advertisement(s):

Vinyl graphics applied to the roof elevations, as indicated on the application drawings.

Please indicate the number of the following types of advertisement(s) you are applying for:	Number of advertisement(s)
Application for fascia sign(s)	
Application for a projecting or hanging sign(s)	
Application for a hoarding(s)	
Other	☒

If you selected Other, please describe:

Vinyl graphics applied to the fibreglass roof.

8. Location of Advertisement(s)

Is the advertisement you are applying for already in place? ☐ Yes ☒ No

If Yes, please provide details of when the use or work started:

Is an existing advertisement(s) to be removed and replaced by the advertisement(s) in this proposal?

☒ Yes

☐ No

☐ Not applicable

If Yes to either or both above, please show the existing sign(s) on an elevation drawing or photograph and state the references for the drawing(s) or photographs.

TFK 02 - Existing Elevations

Will the proposed advertisement(s) project over a footpath or other public highway? ☐ Yes ☒ No

9. Advertisement Period

Please state the period of time for which consent is sought for the advertisement:

From

01 / 06 / 2015

To

01 / 06 / 2020

date (DD/MM/YYYY)

10. Interest in the Land

Does the applicant own the land or buildings where the adverts are to be placed?

☐ Yes

☒ No

If No, has the permission of the owner or any other person entitled to give permission for the display of an advertisement been obtained?

☒ Yes

☐ No

If No, why not?

11. Details of Proposed Advertisement(s)

Please provide a full description of each proposed advertisement (e.g. fascia sign, box sign, projecting sign, hoarding, flag etc)

	Advertisement 1	Advertisement 2	Advertisement 3
Type:	Vinyl graphics on roof		
a) The height from the ground to the base of the advertisement (in metres)	2.6 metres		
b) The dimensions of the proposed advertisement (H x W x D) (in metric)	As drawing		
c) The maximum height of any of the individual letters and symbols (in metric)	As drawing		
d) The colour of the text and background	As drawing		
e) Materials of the proposed sign(s)	Vinyl		
f) The maximum projection of advertisement from the face of the building	N / A		
Will any of the sign(s) be illuminated	Yes ☐ No ☒	Yes ☐ No ☐	Yes ☐ No ☐
If Yes for any of the proposed signs, answer g), h) and i)			
g) Details of method of illumination (internally illuminated/externally illuminated)			
h) illuminance levels (cd/m ²)			
i) Will the illumination be static or intermittent?			

12. Planning Application Requirements - Checklist

Please read the following checklist to make sure you have sent all the information in support of your proposal. Failure to submit all information required will result in your application being deemed invalid. It will not be considered valid until all information required by the Local Planning Authority has been submitted.

The original and 3 copies of a completed and dated application form: ☒

Drawings

The drawing of the proposed advertisement should show its dimensions and position on the land or building in question. For a sign, the drawing should indicate the materials to be used, fixings, colours, height above the ground and, where it would project from a building, the extent of the projection. A site location plan should also be provided which identifies the proposed position of the advertisement and location of the site by reference to at least two named roads. It should be drawn to an identified scale and show the direction of North. Ordnance Survey maps are not required. Photographs and photomontages may be used. The original and 3 copies of each drawing should be provided: ☒

Description of signs, size and illumination

The type of each sign for which application is being made, e.g. fascia, projecting box, pole-mounted free-standing, should be shown, together with the dimensions of each sign. If any of the signs are to be illuminated please describe the type of illumination, e.g. internal, external, floodlight, etc, and whether the illumination will be static, flashing, or have moving parts. The original and 3 copies of each description should be provided: ☒

The original and 3 copies of a plan which identifies the land to which the application relates drawn to an identified scale and showing the direction of north: ☒

The original and 3 copies of other plans and drawings or information necessary to describe the subject of the application: ☒

The correct fee: ☒

Owner's consent:

It is a condition of every consent granted by or under the Regulations that, before displaying any advertisement, the permission of the owner of the land or other person entitled to grant permission must be obtained. To display any advertisement without this permission is an offence, open to immediate prosecution.

Where the site is within the boundaries of a highway, evidence that the application is acceptable to the highway authority must be provided.

13. Declaration

I/we hereby apply for planning permission/consent as described in this form and the accompanying plans/drawings and additional information. I/we confirm that, to the best of my/our knowledge, any facts stated are true and accurate and any opinions given are the genuine opinions of the person(s) giving them.

Signed - Applicant:

Or signed - Agent:

Date DD/MM/YYYY:

08 / 04 / 2015

(date cannot be pre-application)

14. Applicant Contact Details

Telephone numbers

Country code: National number: Extension number:

Country code: Mobile number (optional):

Country code: Fax number (optional):

Email address (optional):

15. Agent Contact Details

Telephone numbers

Country code: National number: Extension number:

Country code: Mobile number (optional):

Country code: Fax number (optional):

Email address (optional):

16. Site Visit

Can the site be seen from a public road, public footpath, bridleway or other public land? ☒ Yes ☐ No

If the planning authority needs to make an appointment to carry out a site visit, whom should they contact? (Please select only one)

☐ Agent

☒ Applicant


☐ Other (if different from the agent/applicant's details)

If Other has been selected, please provide:


Contact name:

Telephone number:

Email address:

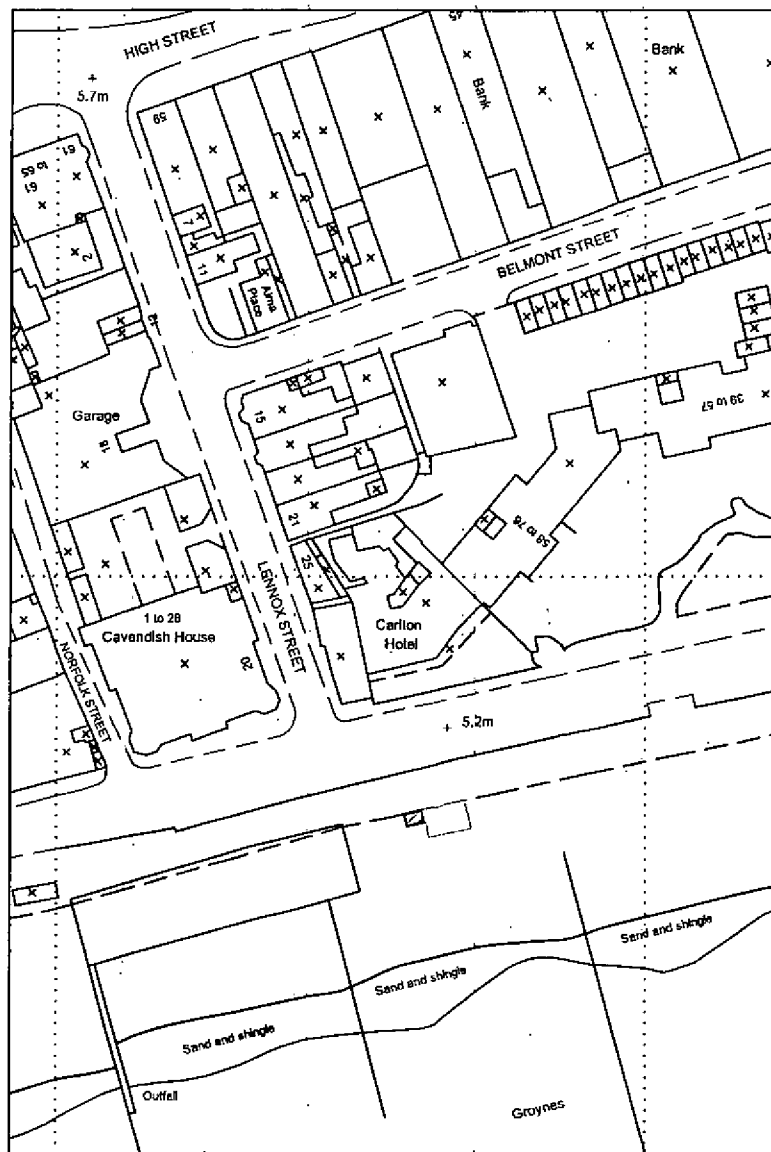

LOCATION PLAN (1:1250)

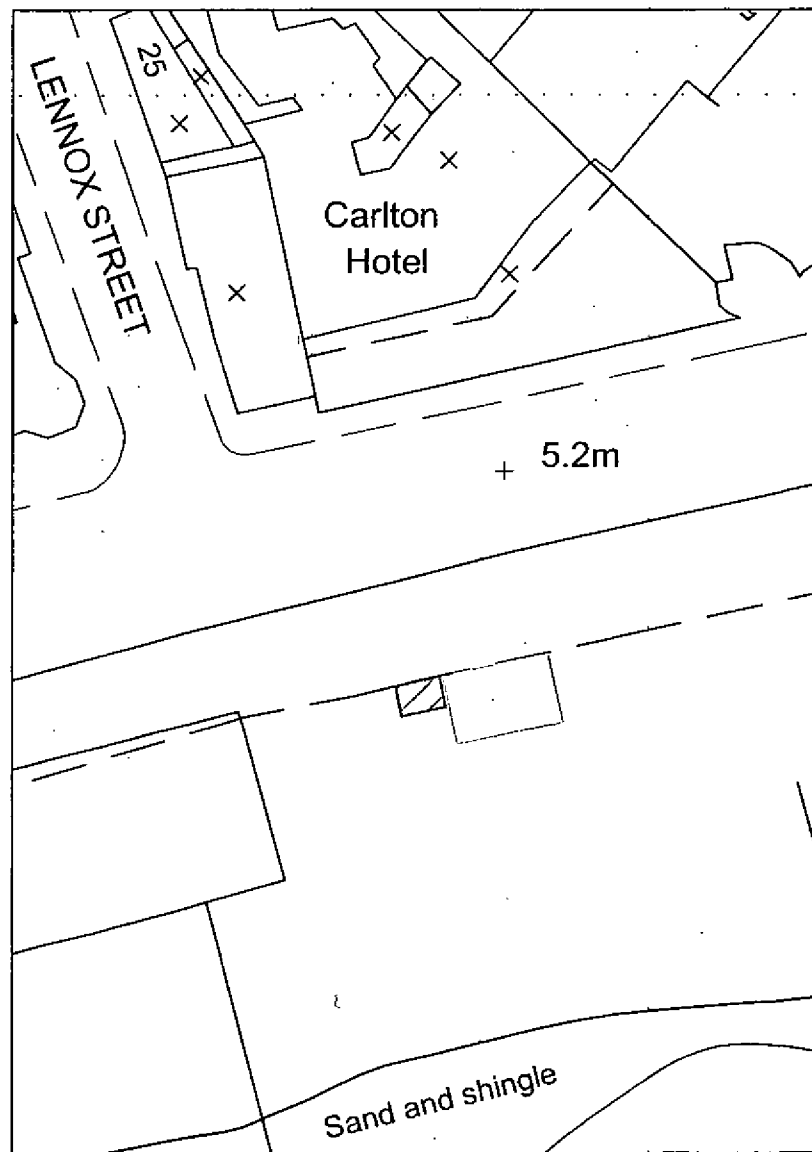

BLOCK PLAN (1:500)



REV.	DESCRIPTION	BY	DATE
1			
2			
3			
4			
5			

CLIENT:
FISH KIOSK
THE PROMENADE
BOGNOR REGIS

DRAWING TITLE:
LOCATION & BLOCK PLAN


SCALE: 1:1250 / 1:500 @ A4

DRG. No.: TPK 01 REV.:


DRAWN BY: TR

CHECKED BY: PB


DATE: MARCH 2015

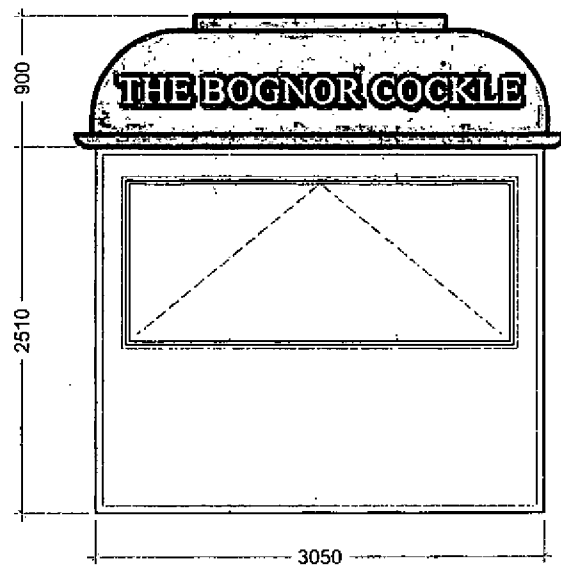


NORTH (PROMENADE) ELEVATION

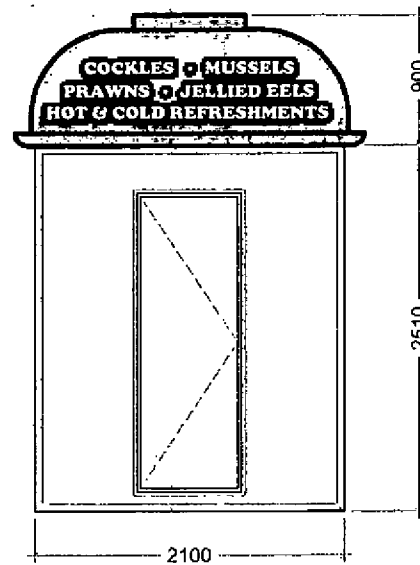

WEST (PIER) ELEVATION

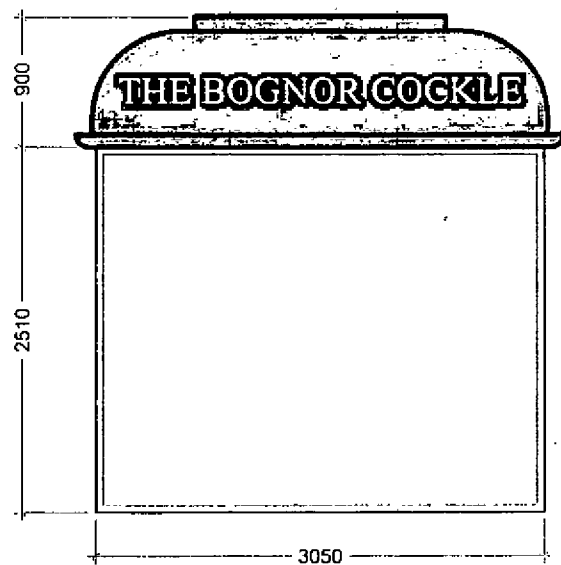

SOUTH (BEACH) ELEVATION

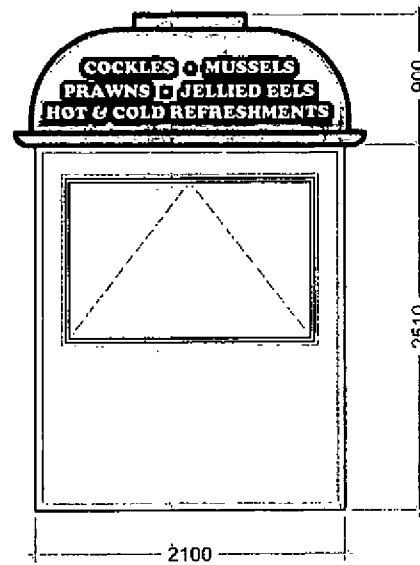

EAST (DECK) ELEVATION


E			
D			
C			
B	REWORKING ADVISED	TR	16-03-16
A	NOOP HEIGHT REQUIRED	TR	16-03-16
AMENDMENTS		BY	DATE

CLIENT:
FISH KIOSK
THE PROMENADE
BOGNOR REGIS


DRAWING TITLE:
ELEVATIONS, AS PROPOSED

SCALE:	1:50 @ A4		
ORG. No.:	TFK 03	REV.:	B
DRAWN BY:	TR		
CHECKED BY:	PB		
DATE:	FEBRUARY 2015		

NORTH & SOUTH ROOF ELEVATION

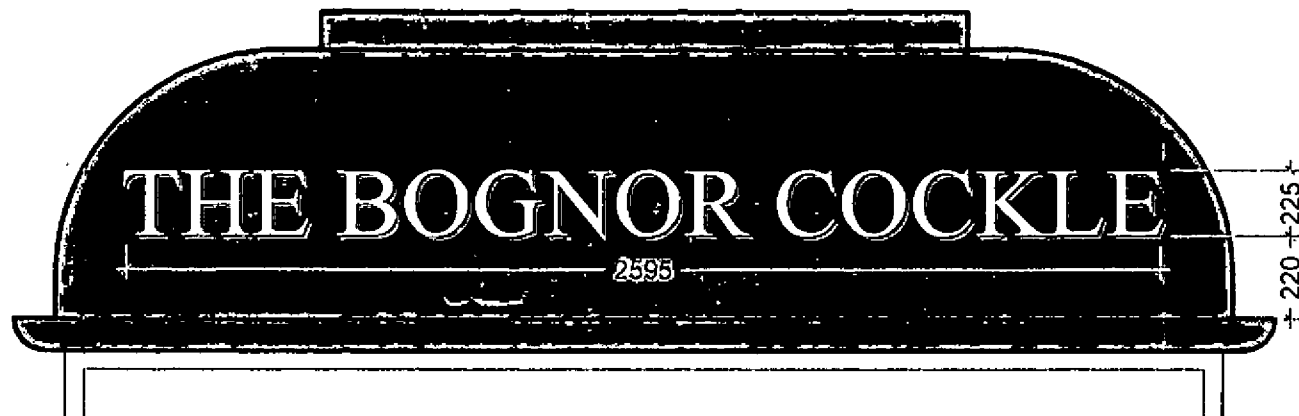

EAST & WEST ROOF ELEVATION

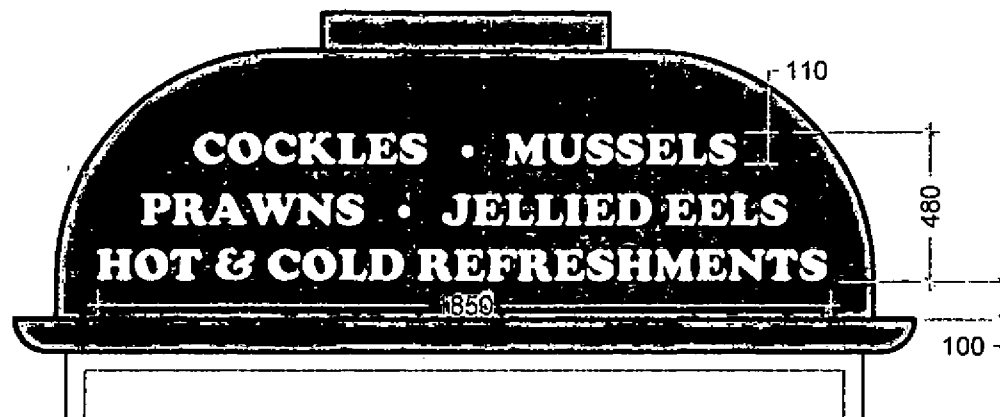

NOTES:

FONT TYPE

 TEXT TYPE BOLD (NORTH & SOUTH)

 MARKING PEN HEAVY (EAST & WEST)

COLOUR REFERENCES

☐ CREAM (P460) TO MATCH ADJACENT FOOD-ON-THE-PROM KIOSK

 POPPY RED TO MATCH ADJACENT PROMENADE COLOURS

0		
1		
2		
3		
4		
5		
6		
7		
8		
9		

AMENDMENTS BY DATE

CLIENT:
FISH KIOSK
THE PROMENADE
BOGNOR REGIS

DRAWING TITLE:
PROPOSED SIGN DETAIL

SCALE: 1:20 @ A4

DWG. No.: TFK 04 REV.:

DRAWN BY: TR

CHECKED BY: PB

DATE: APRIL 2015

