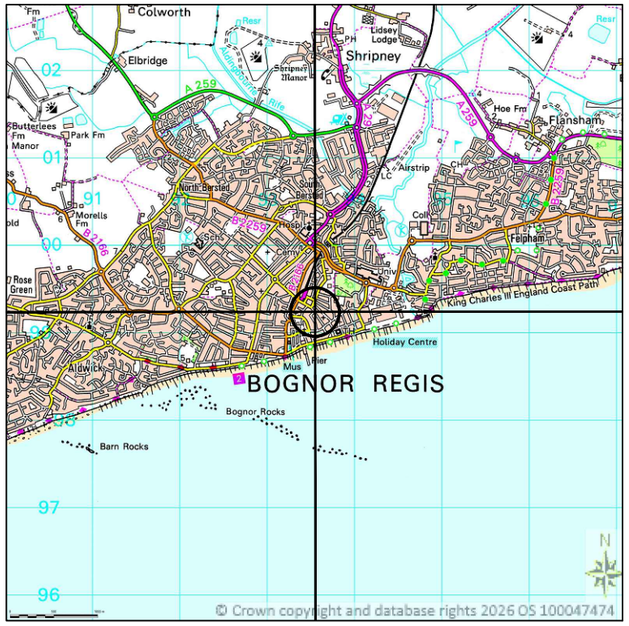

0 500m 1000m 2000m

SITE LOCATION

SCALE 1:50000

Ordnance Survey map extract based upon Landranger map series with the permission of the controller of His Majesty's Stationery Office.
Mitie licence no. 100047474.
Crown copyright.

0 10m 20m 30m 40m 50m

5m

DETAILED SITE LOCATION

SCALE 1:1250

Ordnance Survey map extract based upon Landranger map series with the permission of the controller of His Majesty's Stationery Office.
Mitie licence no. 100047474.
Crown copyright.

GENERAL NOTES

Use written dimensions only, do not scale from drawing. Use latest revision of all referenced information.

LAT 50.785066	LONG −0.6743254

Rev	Date	Description	Drawn	Chkd
A	27/04/2026	New BT Streethub Structure	ABM	ADN

Drg Status
PLANNING

Cell No. & Name
BOG−04

Site Name & Address
Pavement o/s Poundland, 36−38 London Road, Bognor Regis, PO21 1PY

Drawing Title
SITE LOCATION MAPS

Scale	As Shown	Date	27/04/2026
Drawn By	ABM	Checked By	ADN

Drawing Number	Revision
001	A

ORIGINAL DRAWING SIZE A3